





Front Elevation

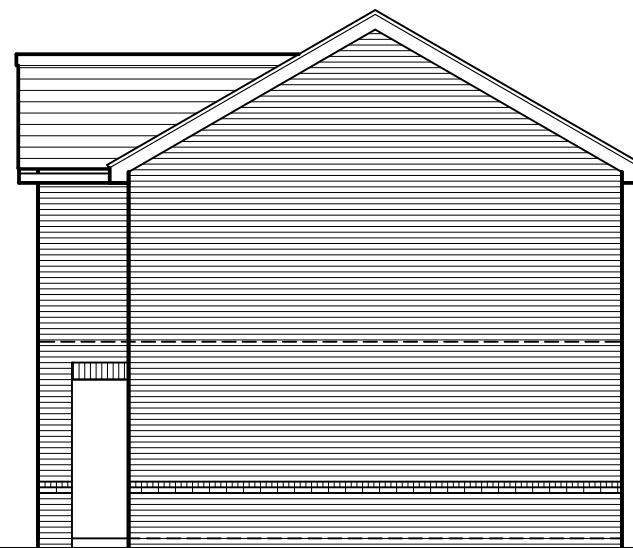

Side Elevation




Front Elevation

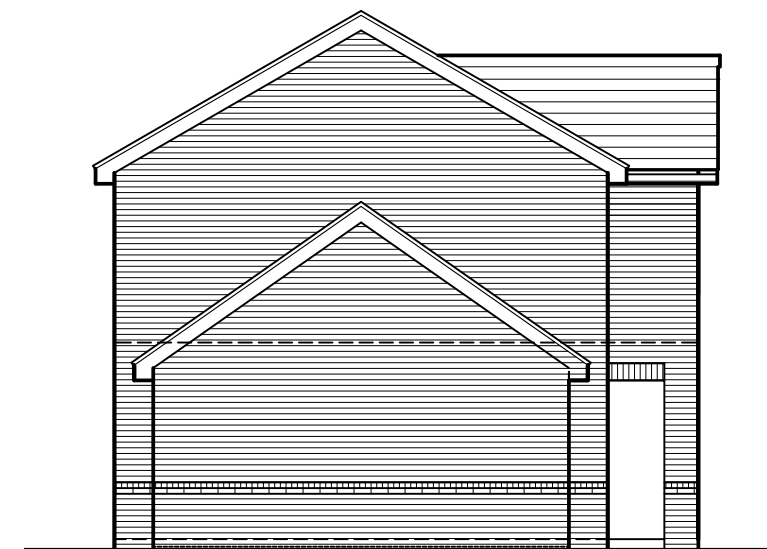


Side Elevation


Refer to site plan for actual position of garage in relation to dwelling

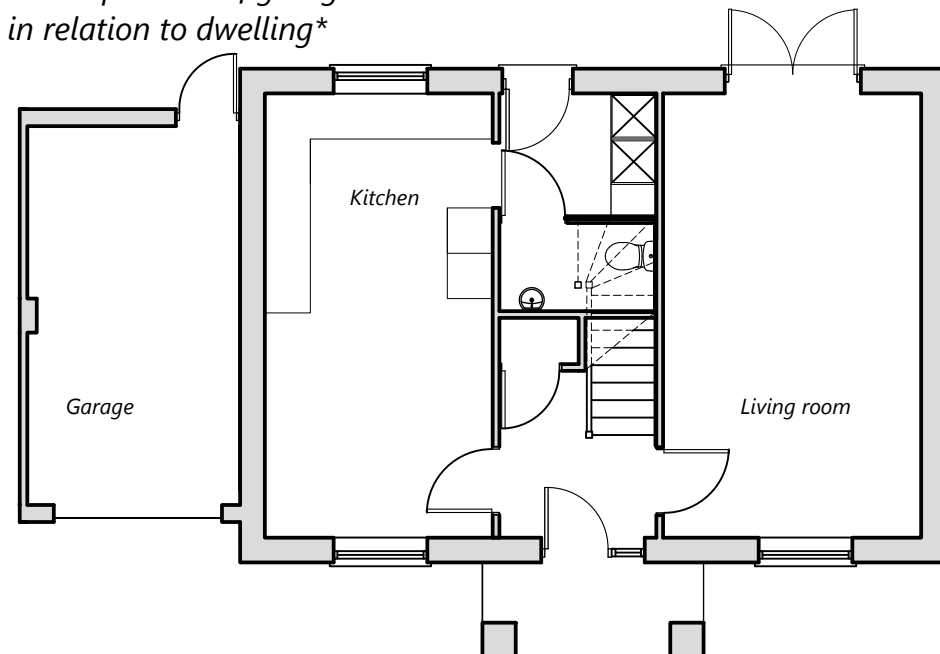

Ground floor layout plan
Floor area: 49.9 q m/537 sq ft

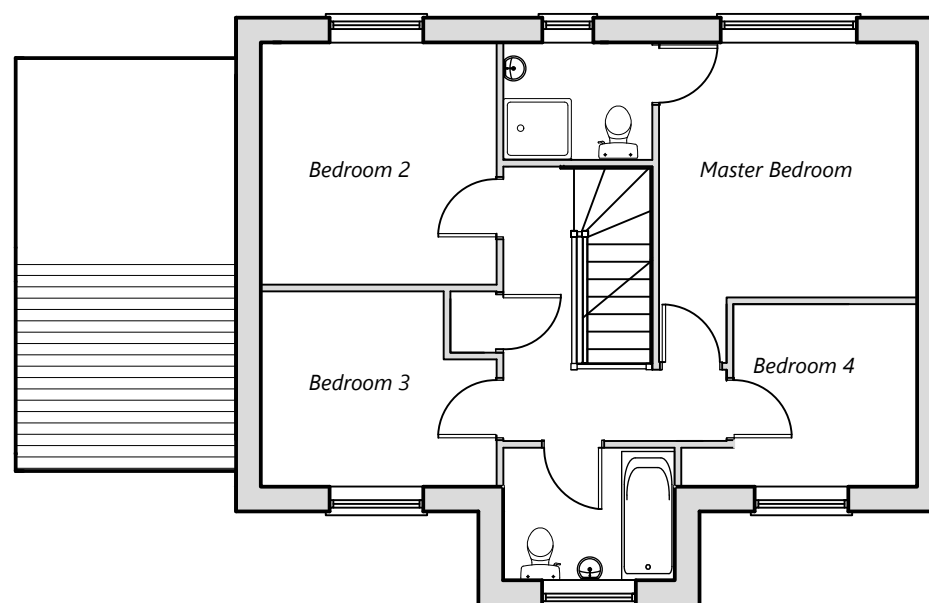

First floor layout plan
Floor area: 52.6 q m/566 sq ft

 

PLANNING DRAWING- CONWY

EDGE
ARCHITECTS

RIBA
Chartered Practice

EDGE Architects NW Ltd.
Studio 55:20
North Wales Business Park, Abergele
Conwy, LL22 8LJ

CLIENT:

Gower Homes Ltd



ADDRESS:

Former Air Products site, Llangollen Road,
Acrefair LL14 3HW

PROJECT:

Proposed residential development
CONWY HOUSETYPE

DRAWING No:

21-DES-001-04

DATE: 27/07/2021

SCALE: 1:100 @ A3