




Front elevation 1:100

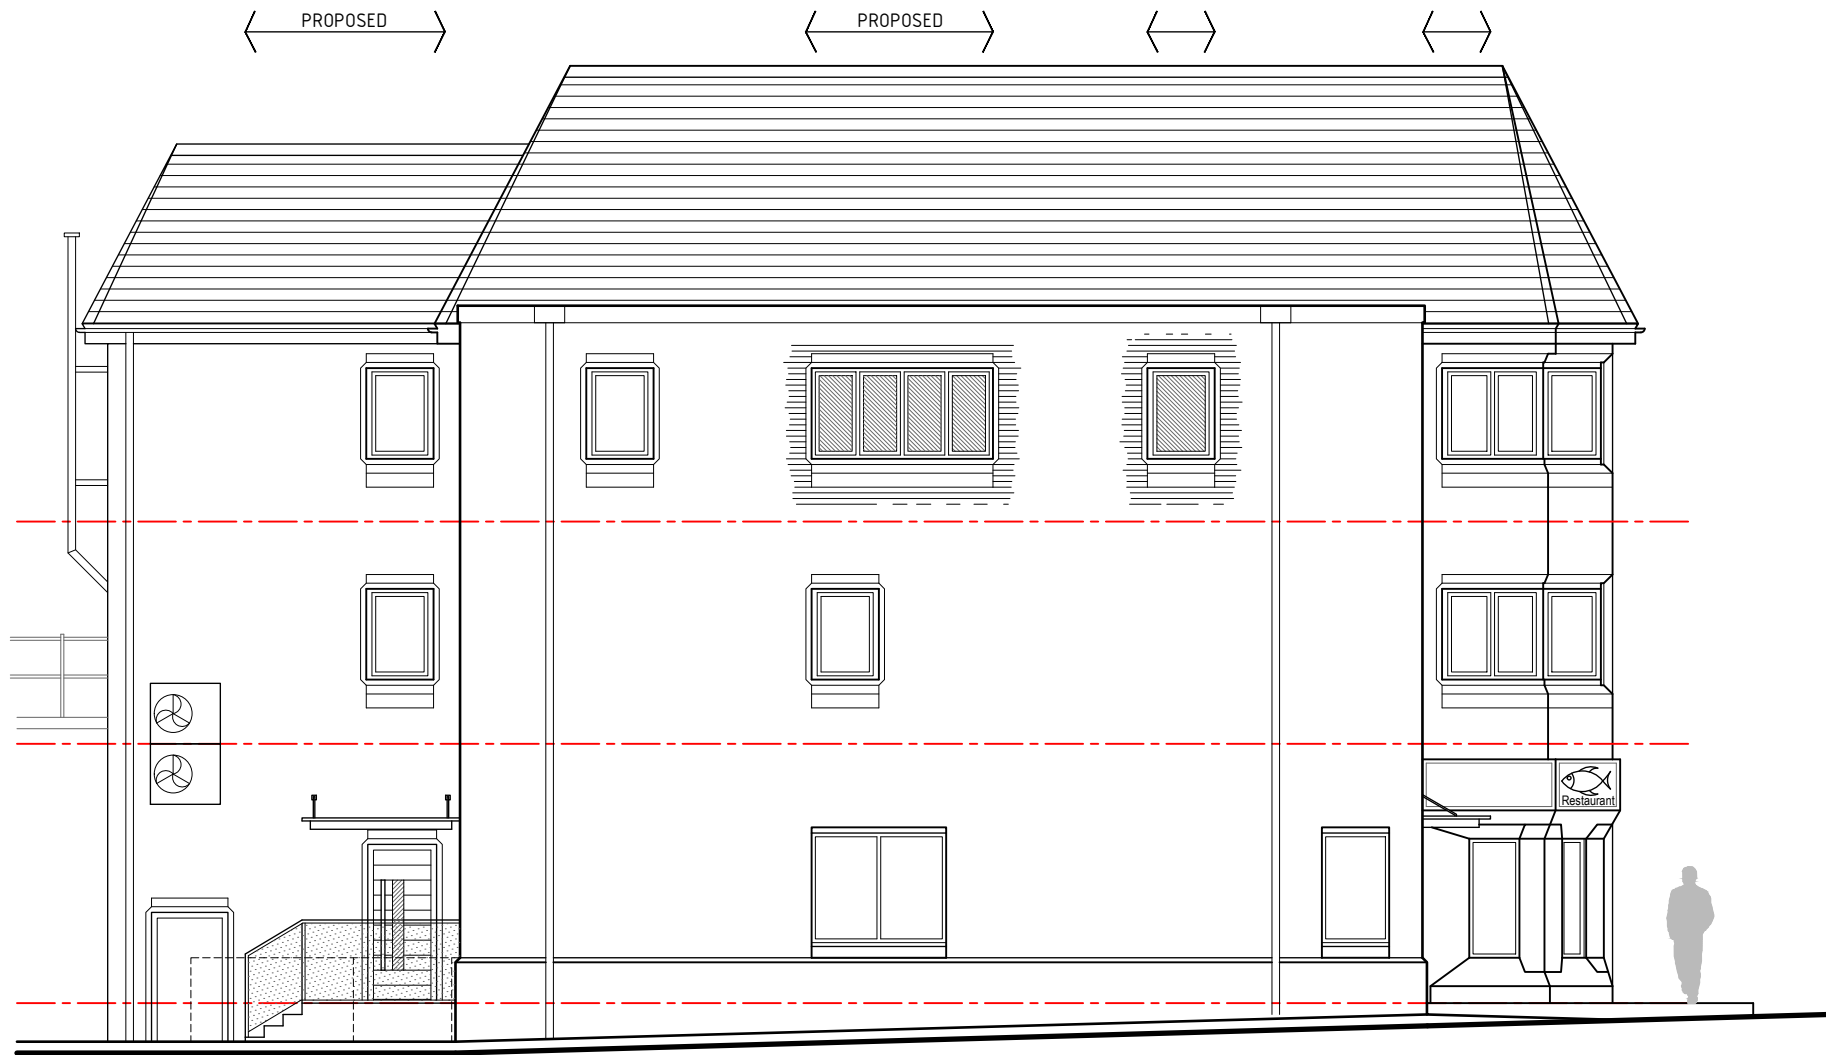

Side-01 elevation 1:100

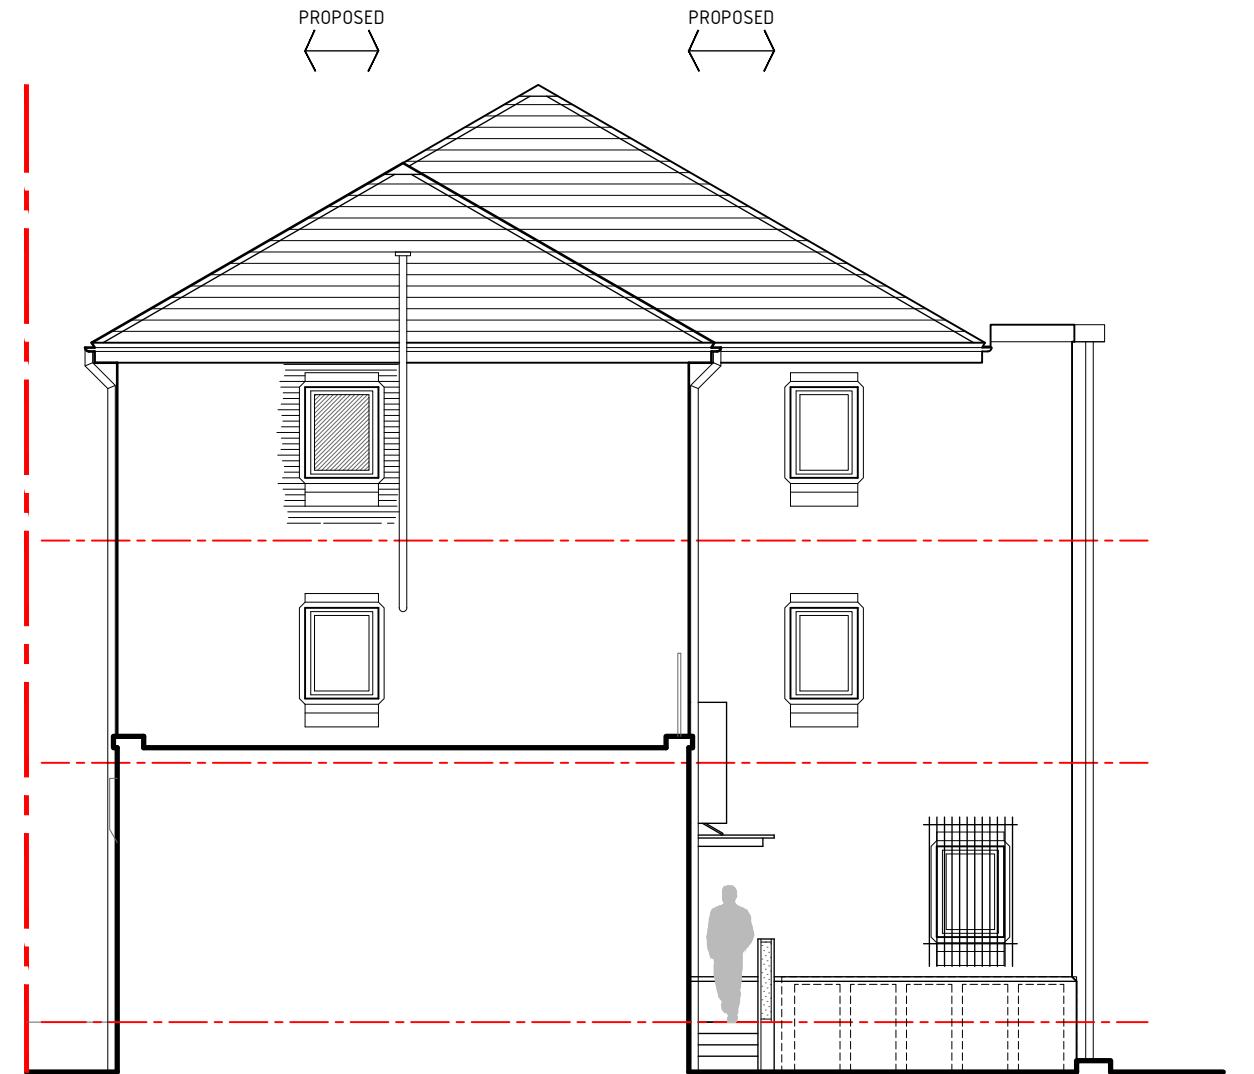

Rear elevation 1:100

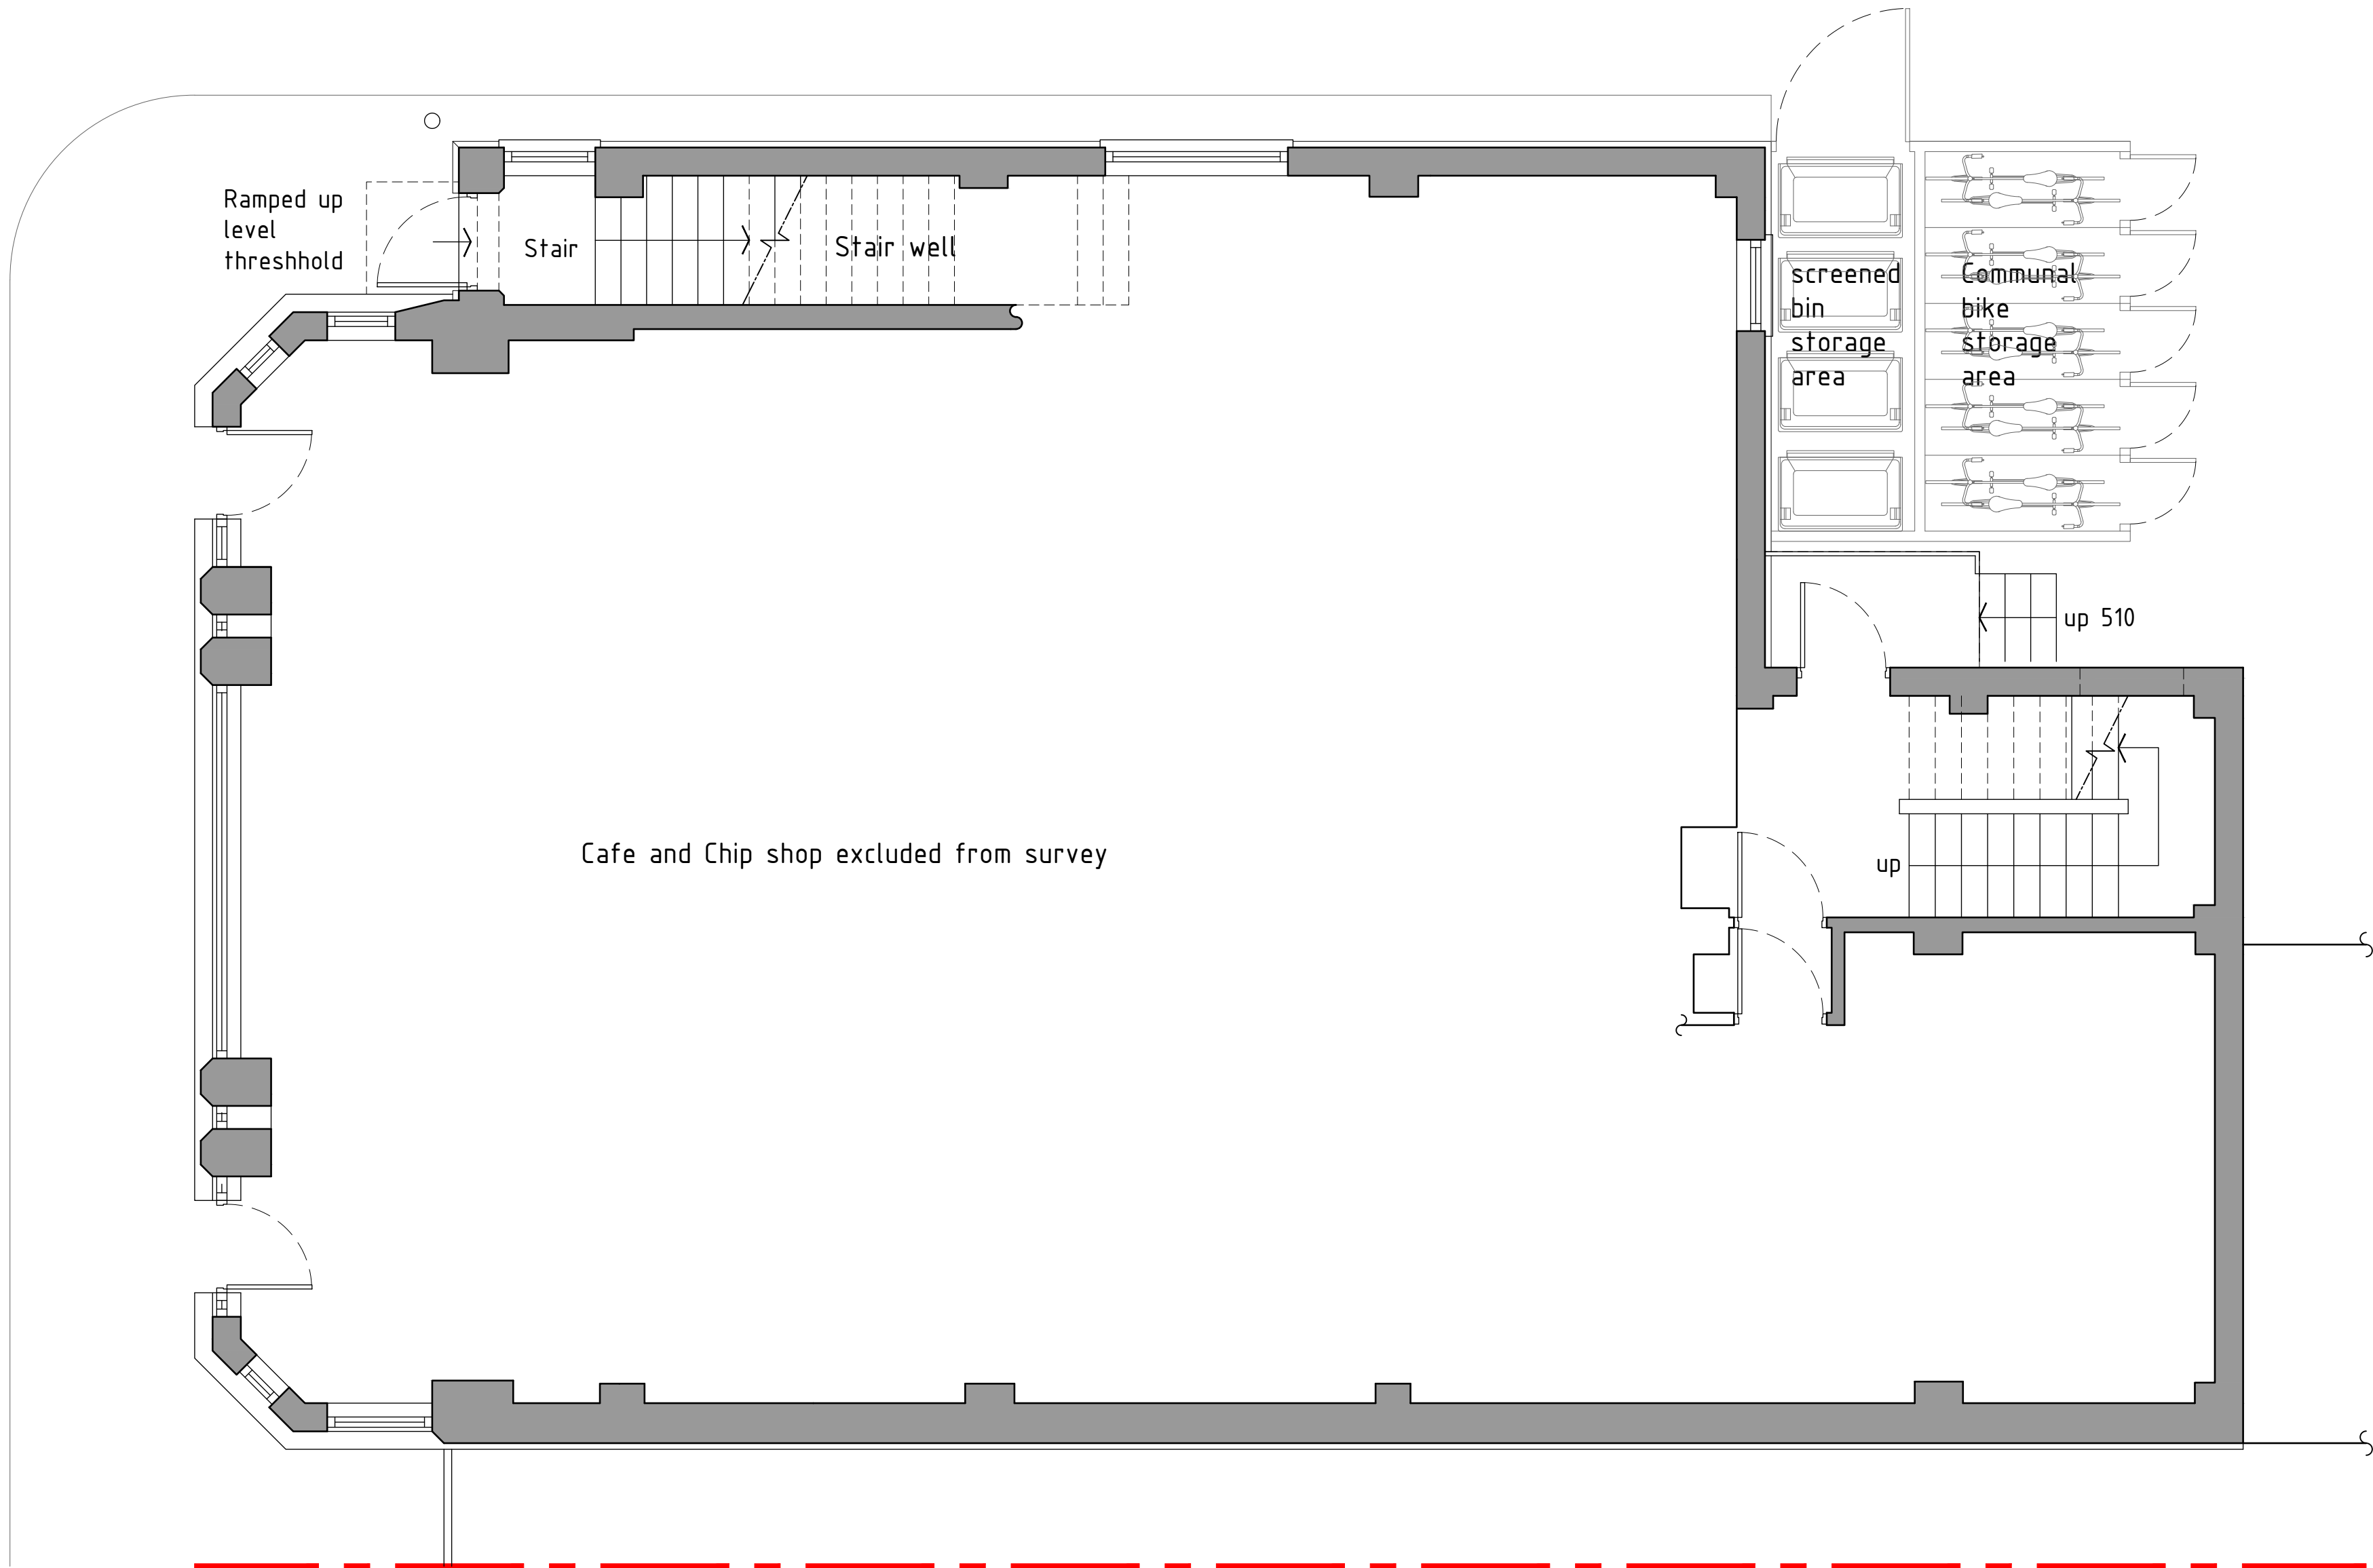

Ground floor plan 1:50



Side-02 elevation 1:100

Proposed



Project; Wrexham Fish Bar, 6 Egerton Street, Wrexham, LL11 1LW	
Title; 04-Proposed Ground floor plan and Elevations	Scale (A1); 1:50/100
Dwg No.; WF/PD/04	Date; 24.04.23
Revision;	