


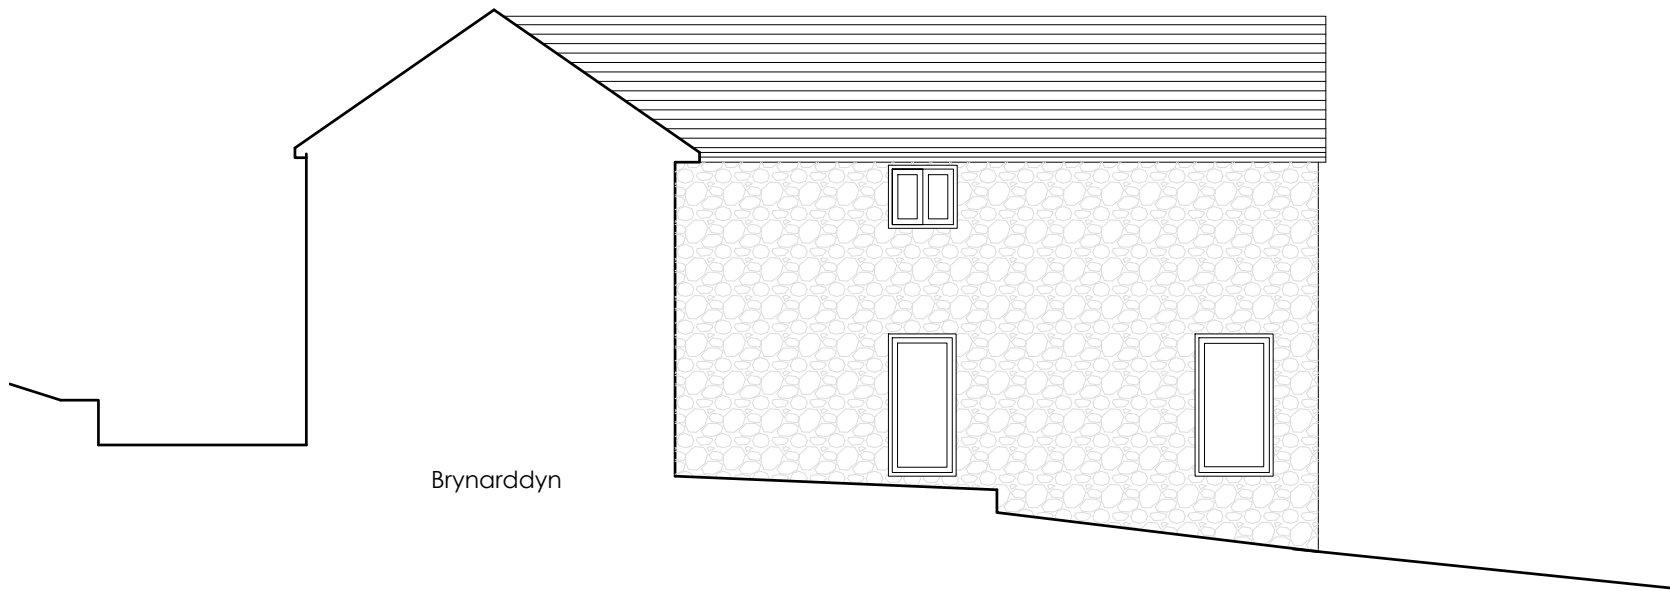

Brynarddyn

Existing South Elevation 1:100 @ A4

Arddyn Barn
Nantyr
Llangollen
LL207DH
Date - 19.02.2023
Drawing No 26-06- *