





Front Elevation 1:100

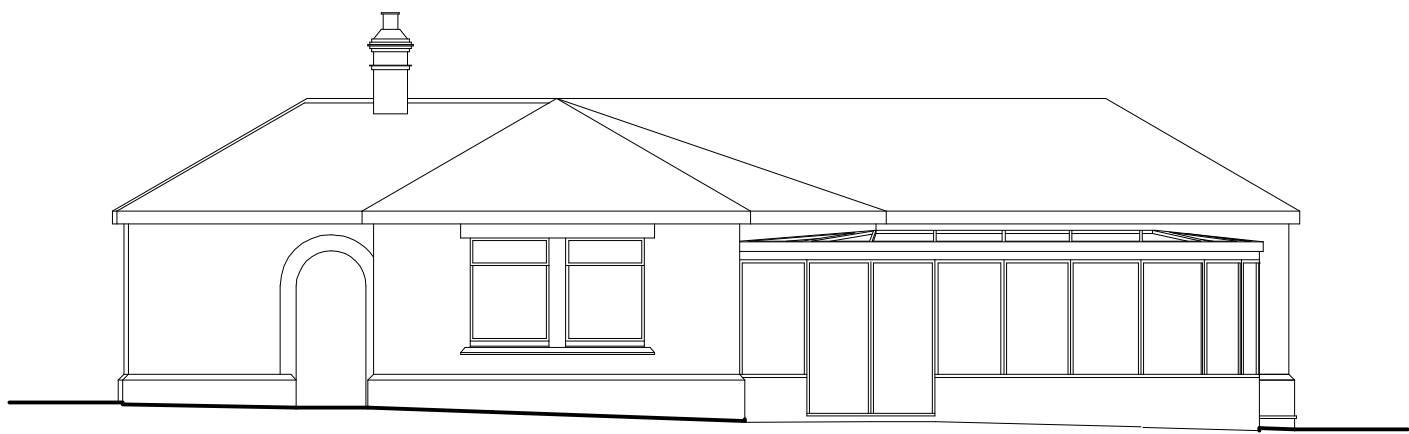


Side Elevation 1:100

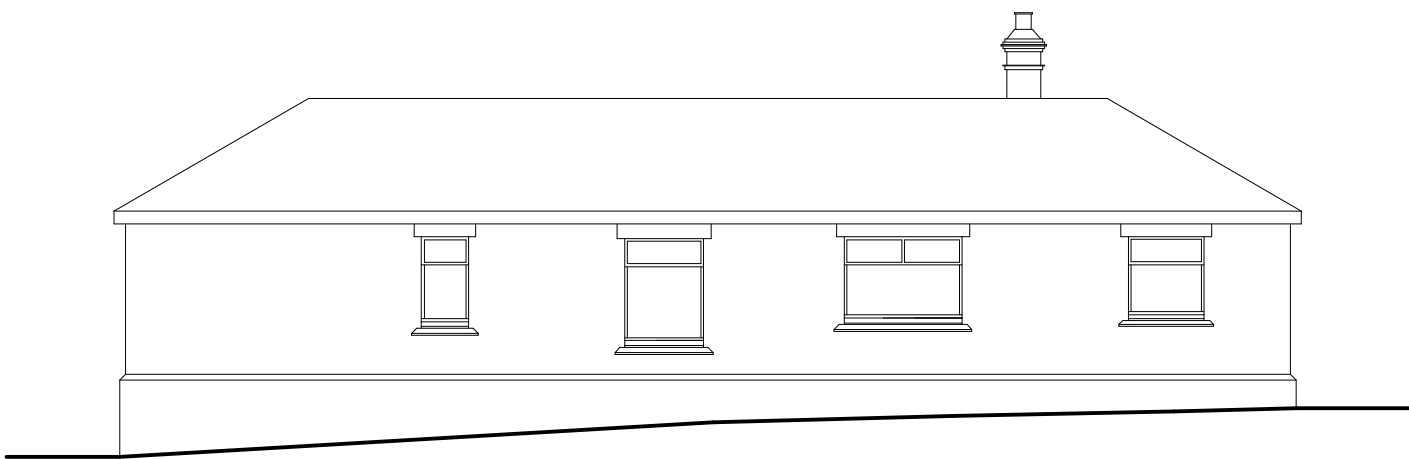

Side Elevation 1:100



Rear Elevation 1:100

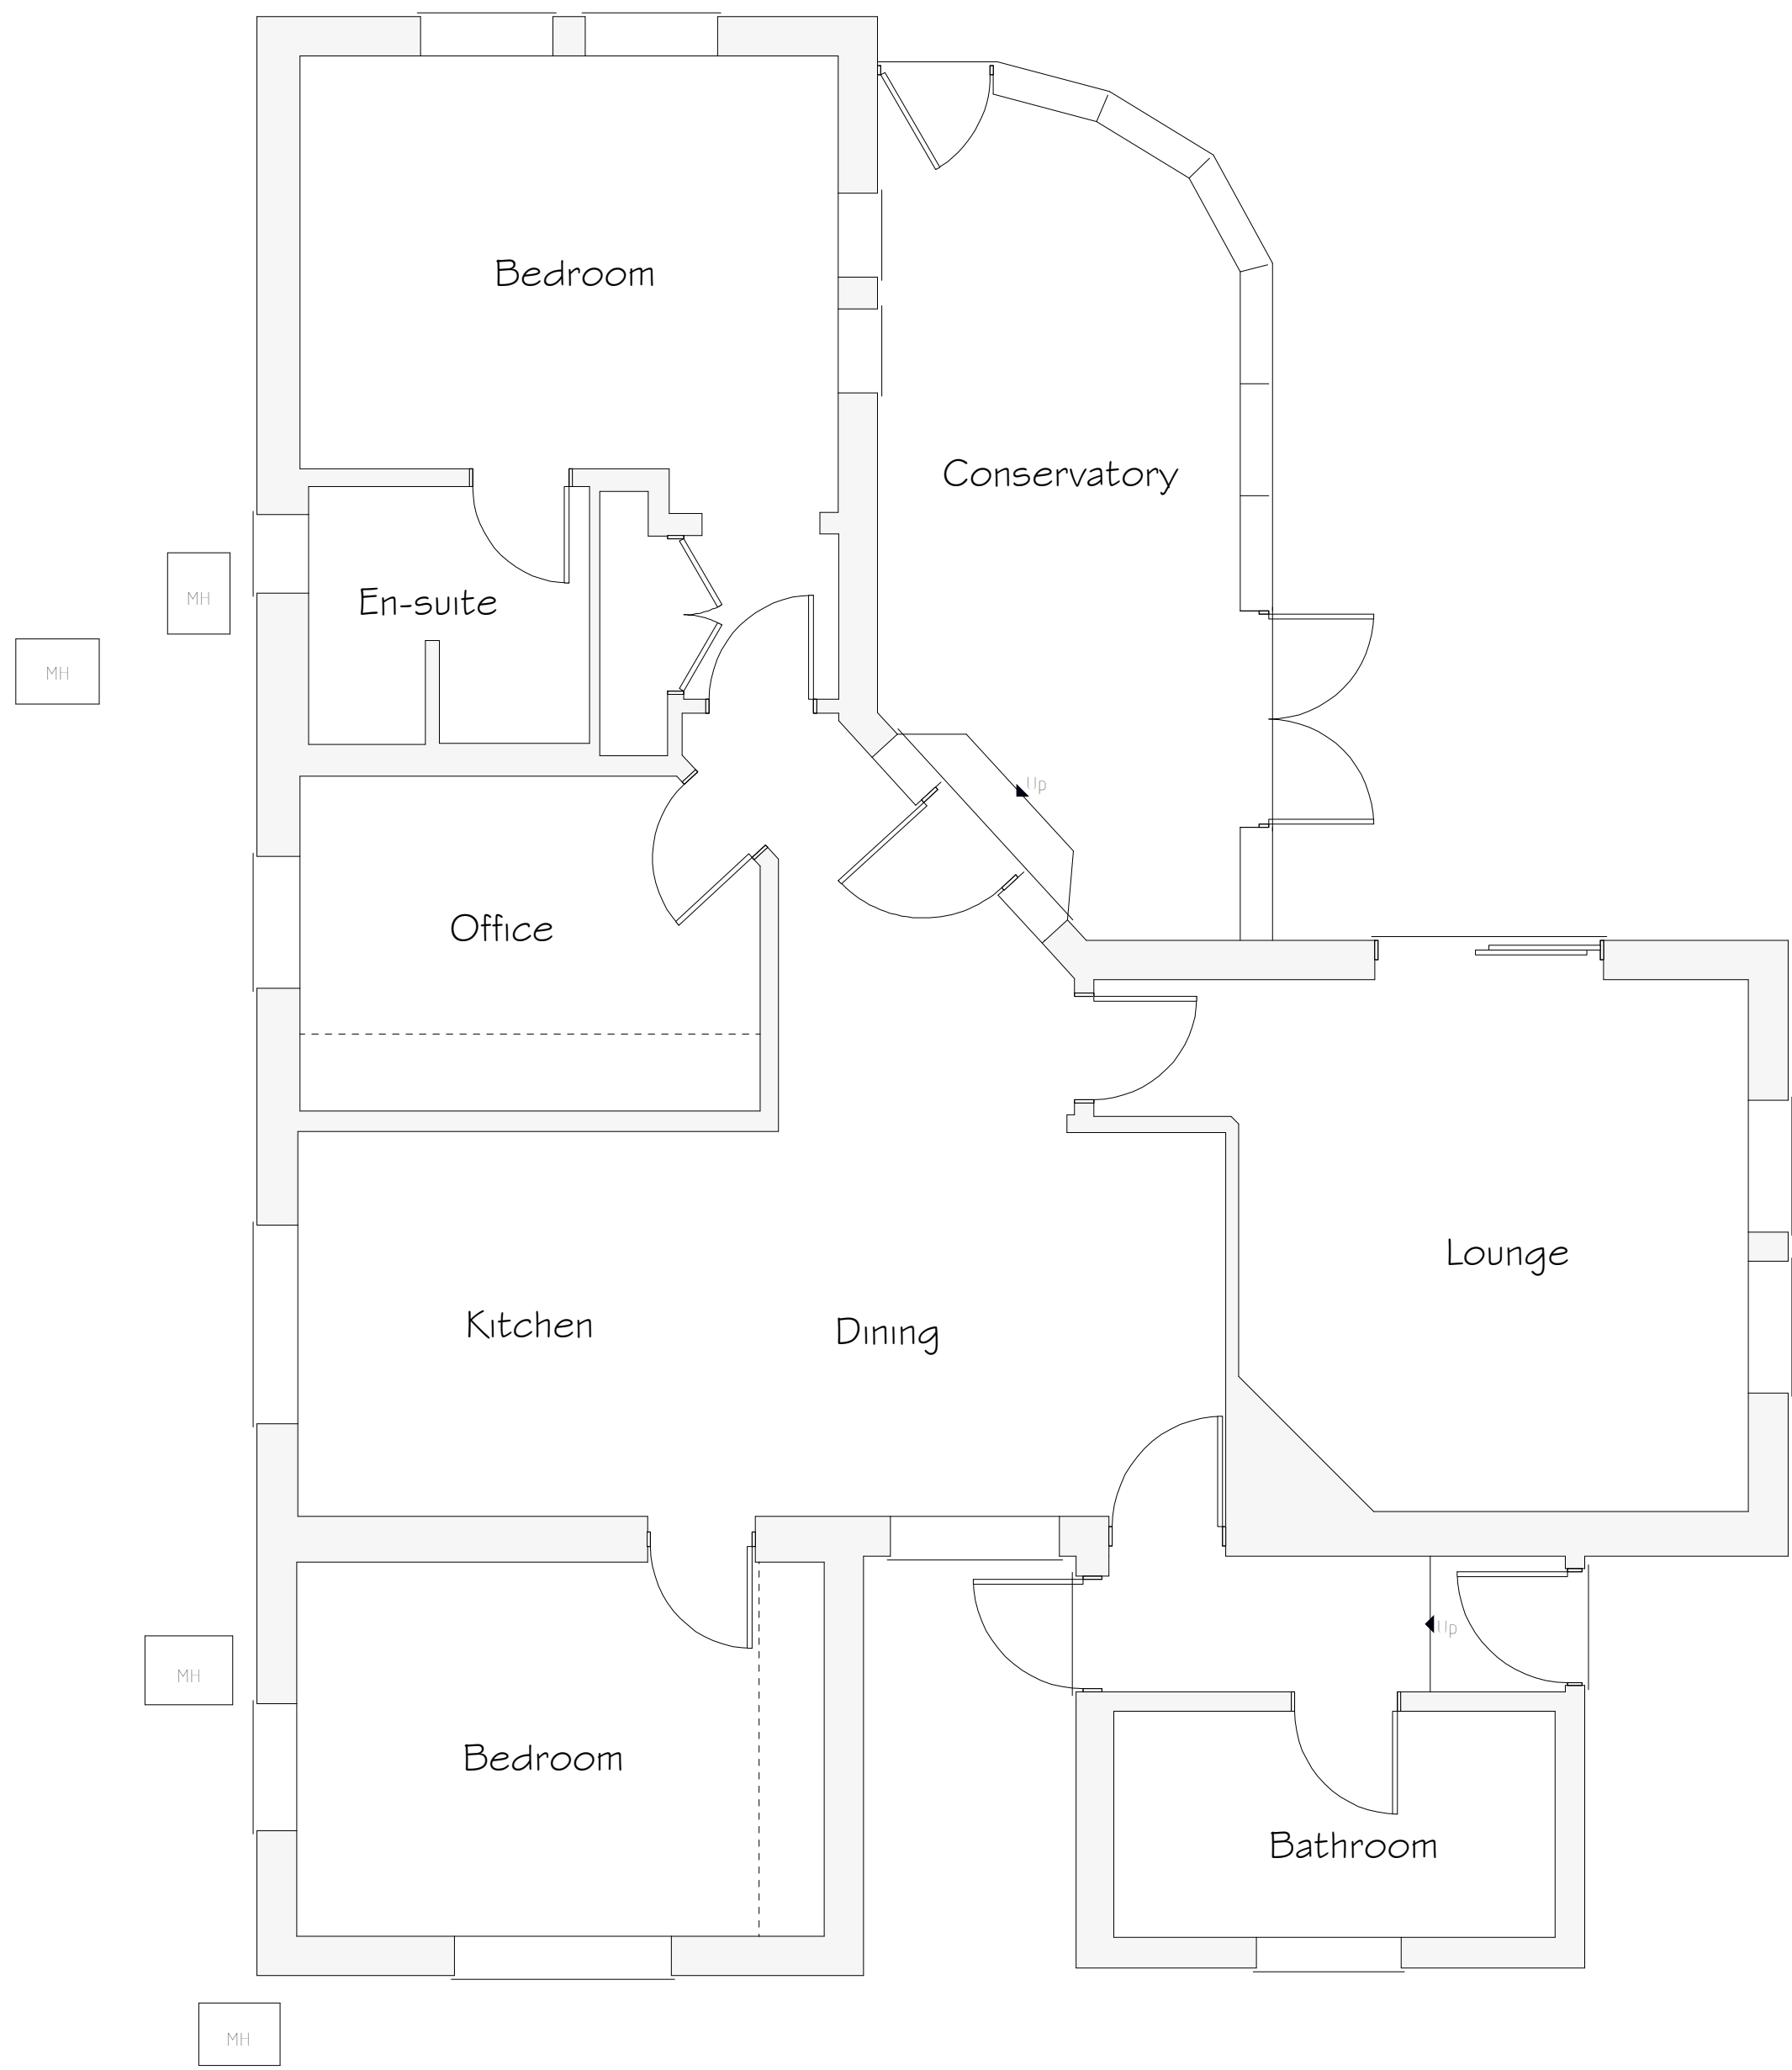

Ground Floor Plan 1:50

Rev	Date	Detail	Initial
Project: 10 Sunnyridge Avenue Marford Wrexham LL12 8TE			
Title: Existing		Scale: (A1) 1:50 & 1:100	
Drawn By: L. Fowles		Date: Oct 23	
Drawing No: A062001		Sheet: 1 of 1	

Office 3K4,
Redwither Business Tower,
Wrexham, LL13 9XT
Tel: 01978 356500
www.blueprintarchitectural.com
© copyright all rights reserved