


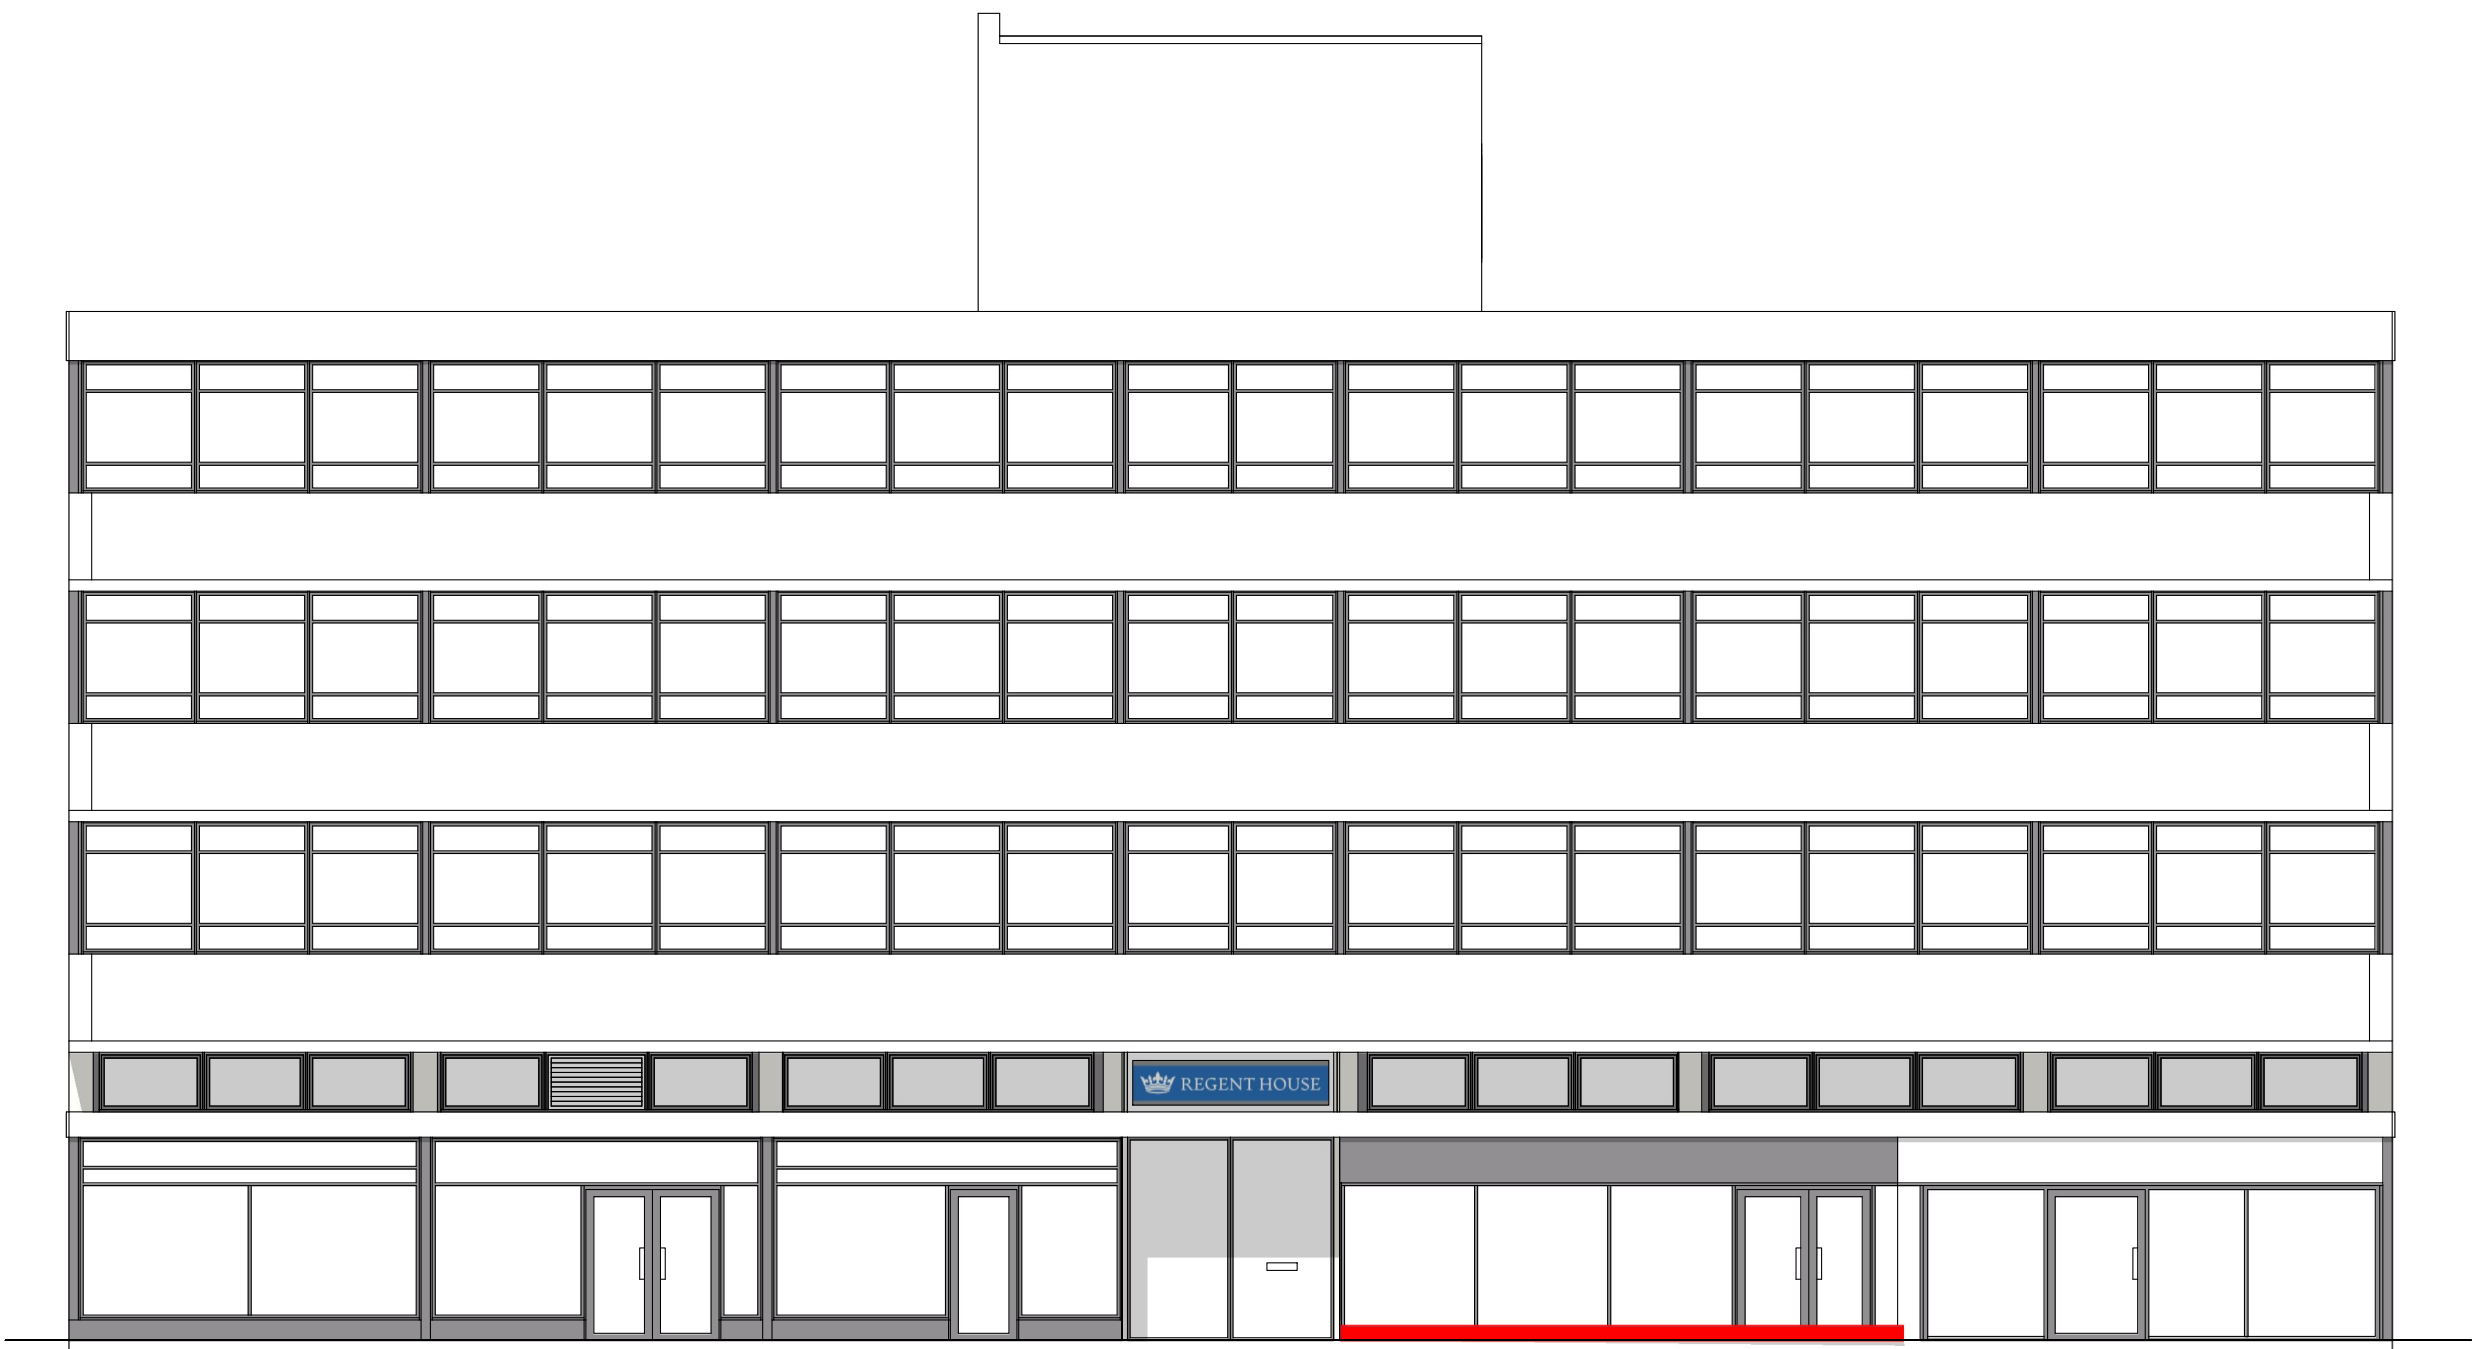

Front Elevation 1
1:100



Rear Elevation 3
1:100



Side Elevation 2
1:100



Side Elevation 4
1:100



RE-SUBMISSION OF PLANNING
APPROVAL WRR P/2018/0093



PART CHANGE OF USE (Ground Floor Unit 1B) RE-SUBMISSION OF APPROVAL WRR P/2018/0093
REGENT HOUSE, REGENT STREET, WREXHAM LL11 1PR
COMBINED EXISTING & PROPOSED ELEVATIONS

DRAWING TITLE:	COMBINED EXISTING & PROPOSED ELEVATIONS	DATE:	17 / 01 / 2024
CLIENT:	OSBORNE HOUSE LTD	SCALE:	AS SHOWN @ A1
PROJECT:	GROUND FLOOR; UNIT 1B CHANGE OF USE REGENT HOUSE, REGENT STREET, WREXHAM LL11 1PR	FILE NAME:	PLANNING01
DRAWING NO:	806.5/OBH/200/03	DRAWN BY:	RAJ
		REV:	-