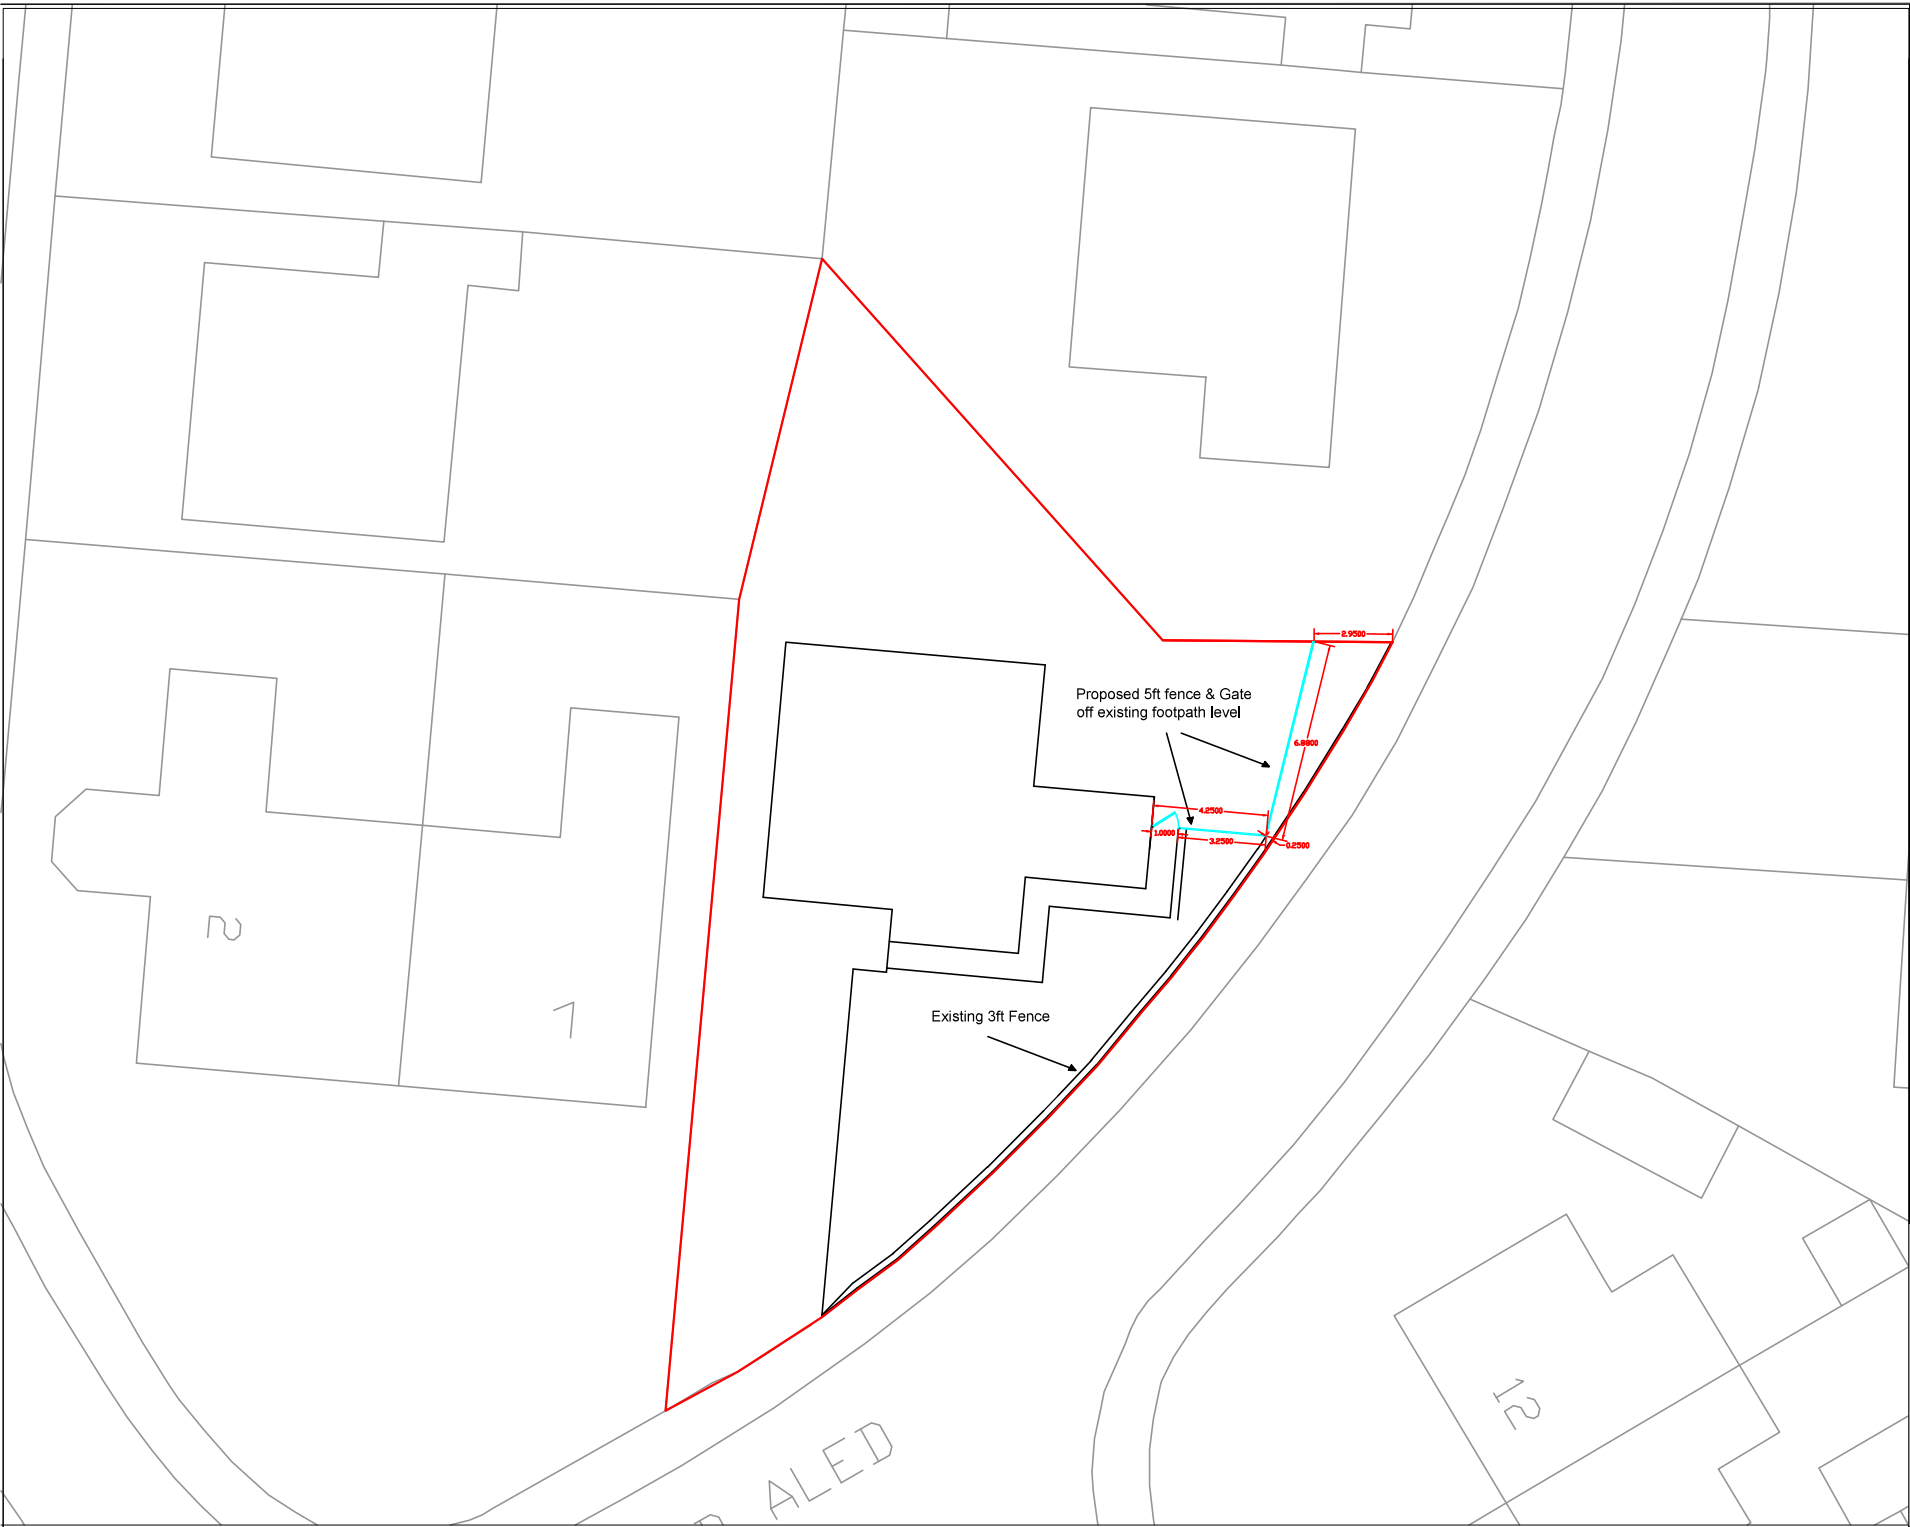


PLAN GRID NORTH

LEGEND

Title
Site Plan

Client

Project Title
9 Ffordd Aled,
Borras
Wrexham,
LL12 7PP

Scale 1:200 - A3	Date 28-03-2024	Job No 001
Surveyed 25-03-2024	Drawn J.M	Checked J.M