


Maesgwyn Road

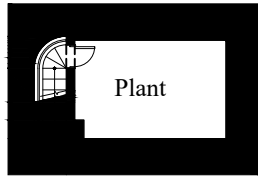

Proposed Basement Plan



Main Entrance

Entrance to 3 Bedroom + Staff
Supported Living Accommodation

Proposed Ground Floor Plan

Proposed First Floor Plan

Proposed Floor Plans - Scale - 1:200 @ A3

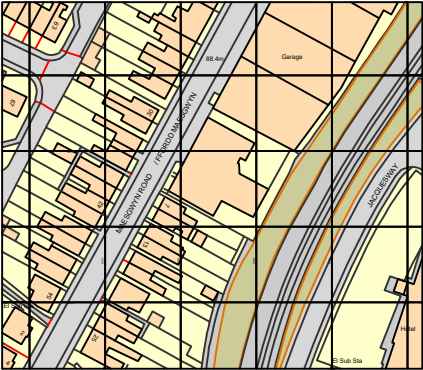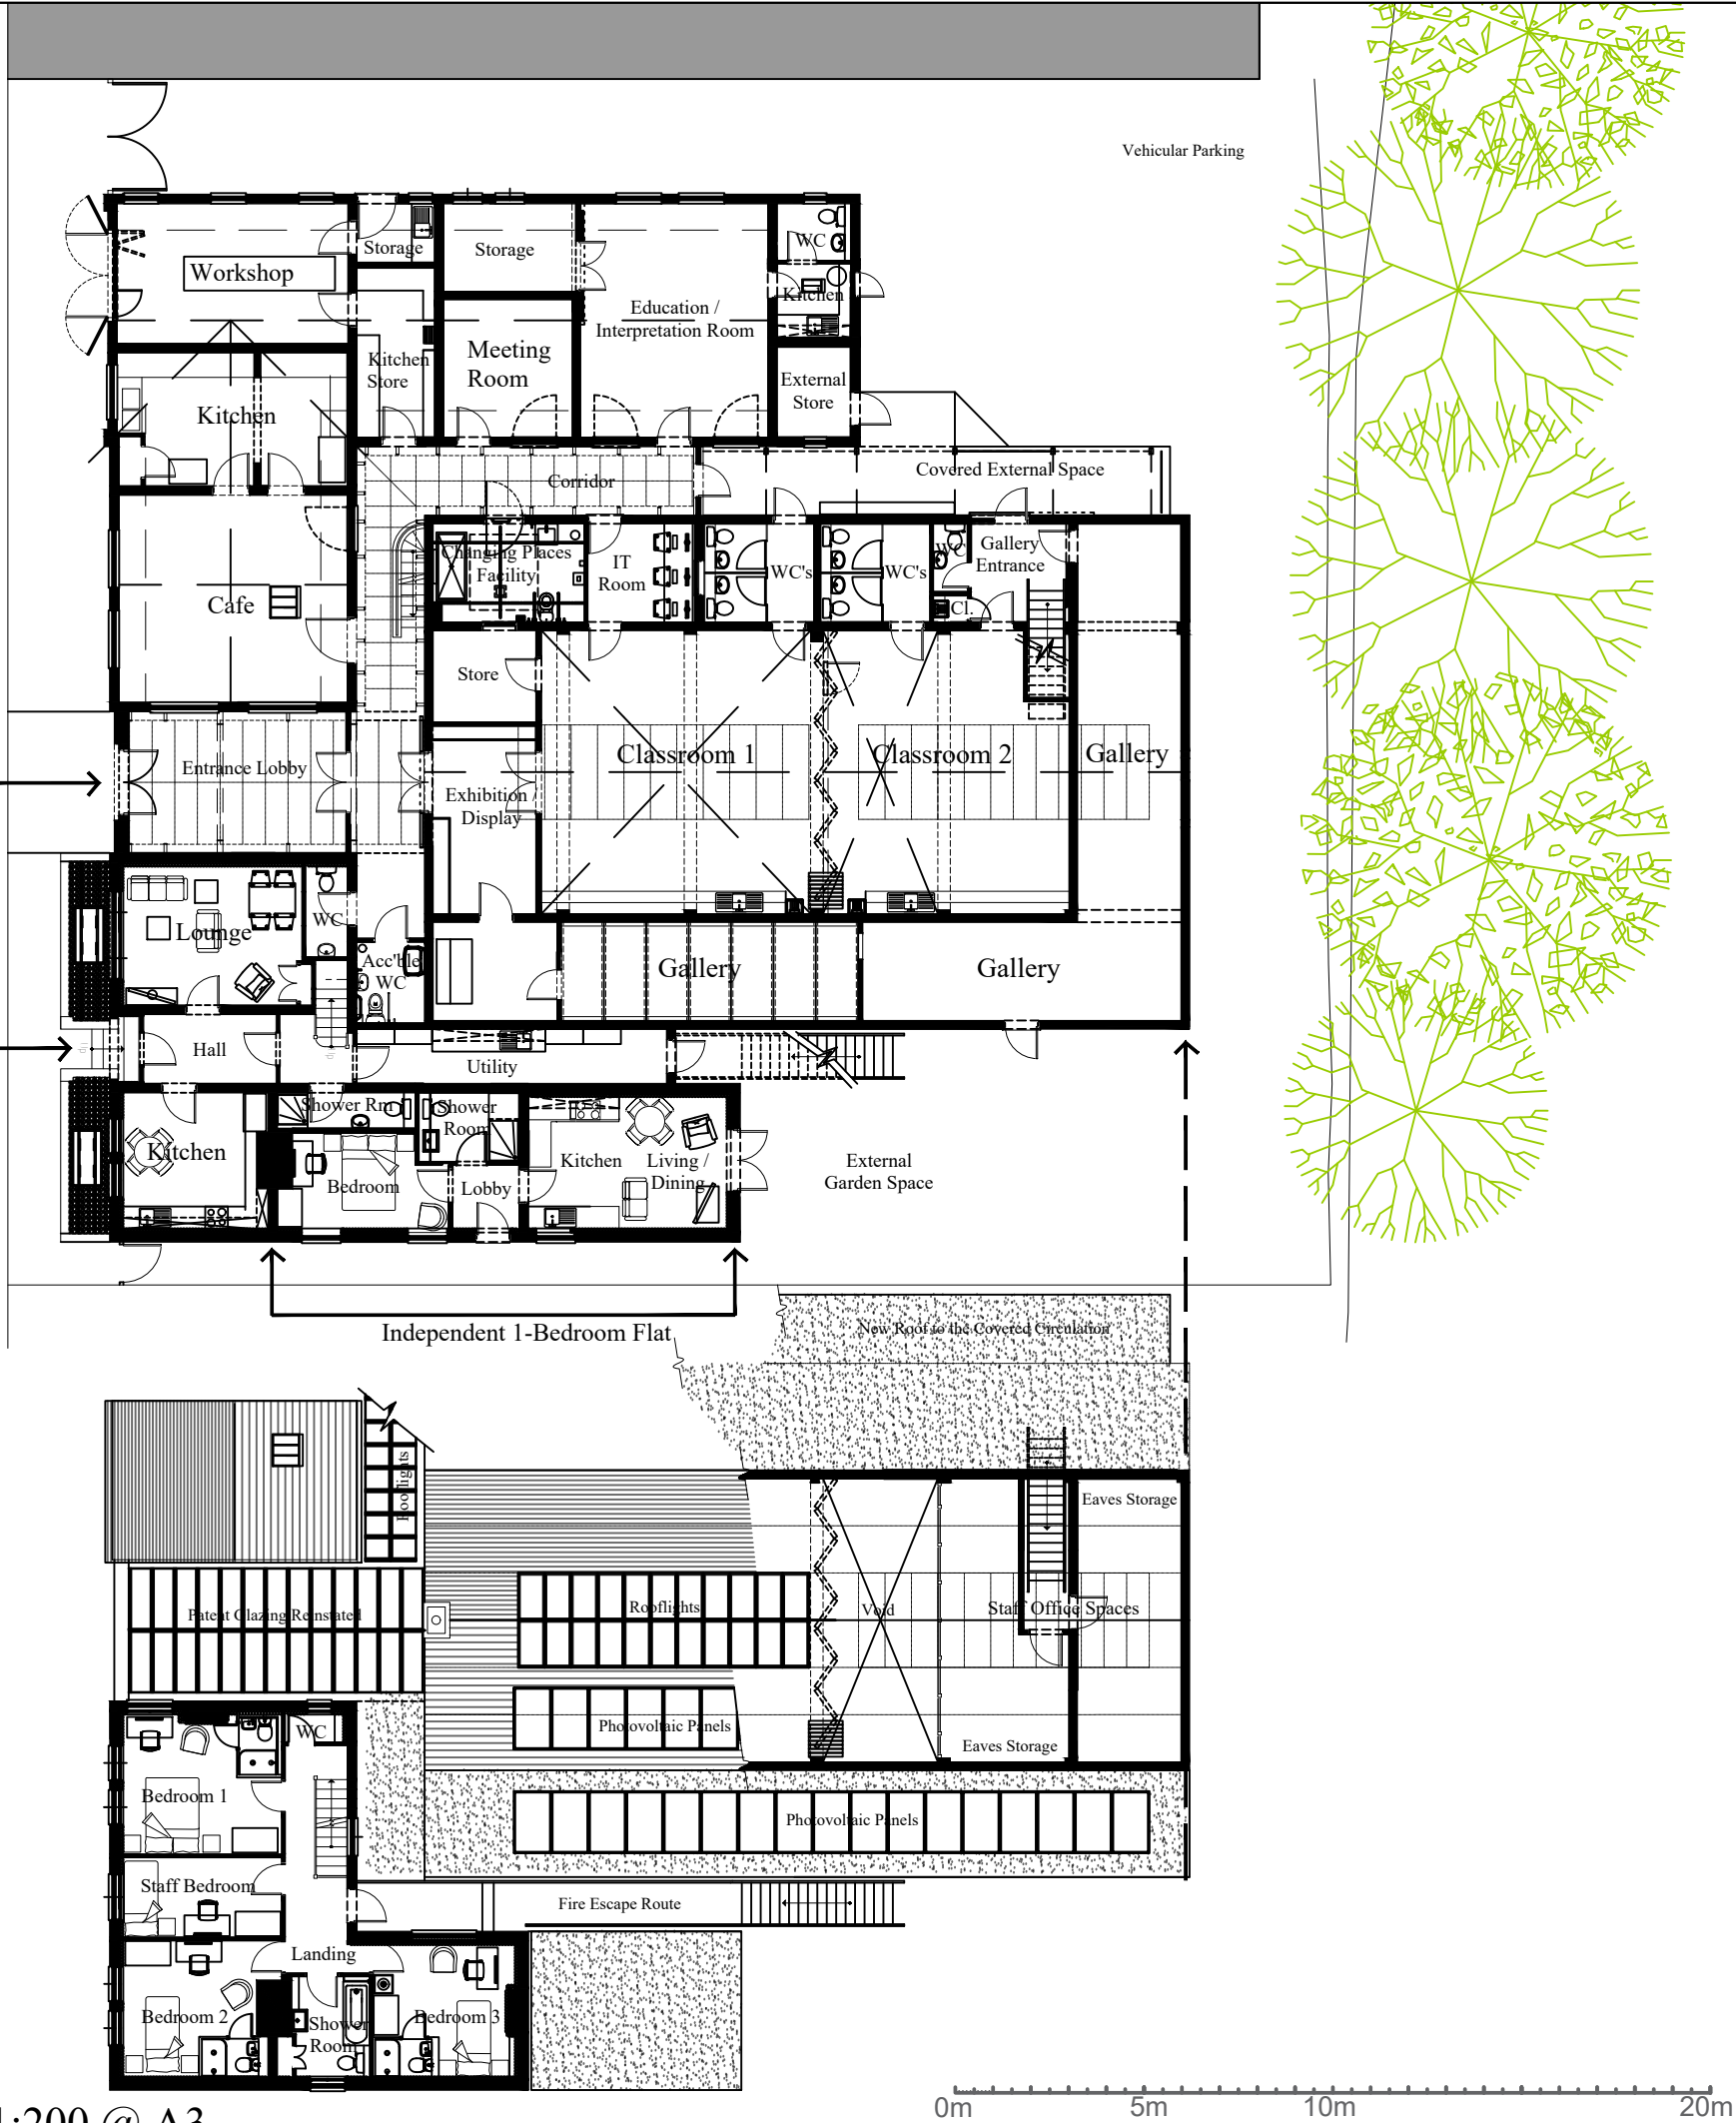

Ordnance Survey, (c) Crown Copyright 2023.
All rights reserved. Licence number 100022432

Site Location Plan - Scale 1:2500



Issue	Date	Description	Checked
-------	------	-------------	---------

AS PROPOSED

Client:
The Trustees of the
Wrexham Miners Project.

Project:
The Miners Rescue Station,
3-5 Maesgwyn Road, Wrexham, LL11 2AP.

Drawing Title:
Proposed Floor Plans

Dwg. No.	Project	Company	Zone	Level	Type	Role	Number
TMRS	-	GRA-XX-XX-DR-A-Pr03					

Scale	Drawn	Issue Ref.
+/- 1:200 @ A3	JGR	E 02
Date	Checked	
01.11.23	JGR	

GERAINT ROBERTS ASSOCIATES
ARCHITECT AND HISTORIC BUILDINGS CONSULTANT
2 Maes Derw, Llanfechain, Powys, SY22 6XN
T: 07722 146949 E: geraint@grauk.com