





Site Plan 1:500

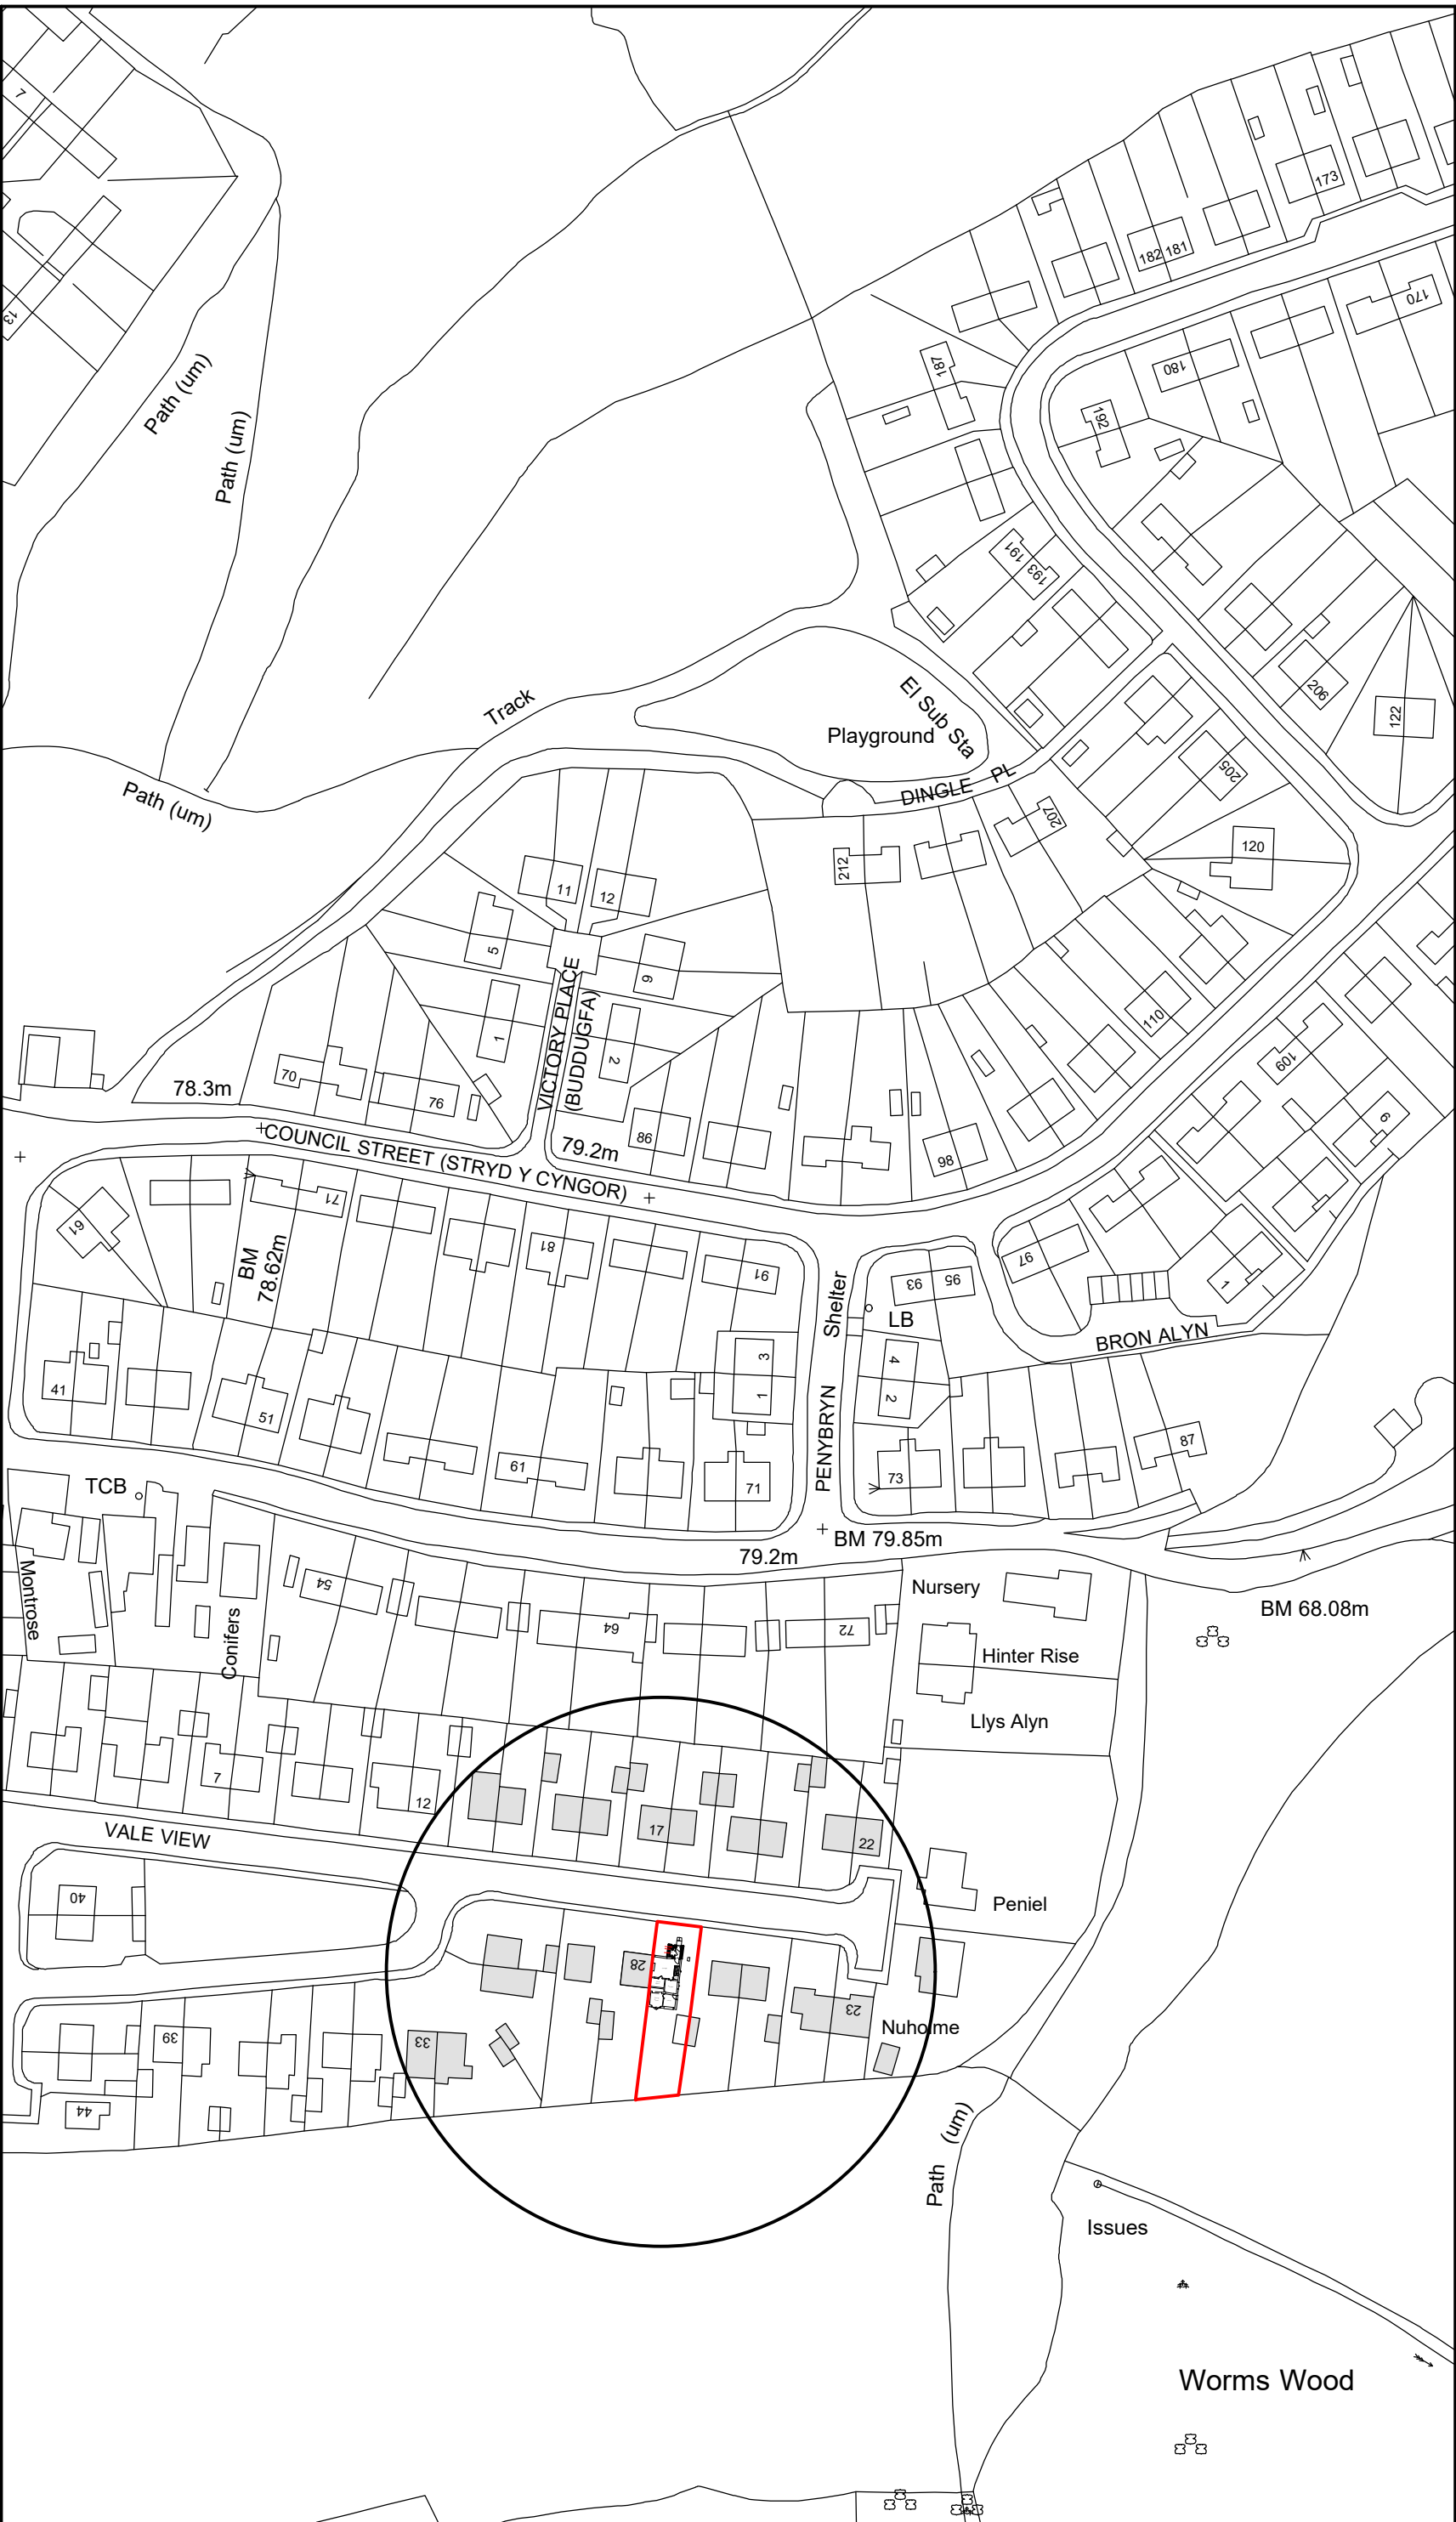

Location Plan 1:1250

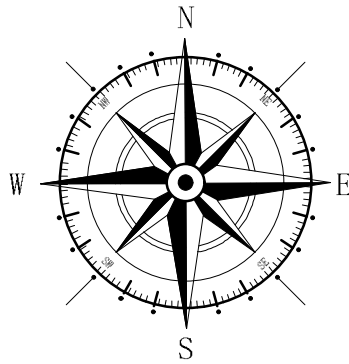

Key	
	Surrounding Buildings
	Application Site

Rev	Date	Detail	Initial

Project: Proposed Alterations to, 27 Vale View Estate, Llay, Wrexham, LL12 0NH	
Title: Planning:Site & Location Plan	Scale: (A2) 1:500 & 1:1250
Drawn By: E.M.Jackson	Date: April 2023
Drawing No: J184/006	Sheet: 1 of 1

Office 3K4,
Redwither Business Tower,
Wrexham. LL13 9XT
Tel: 01978 356500
www.blueprintarchitectural.com
© copyright all rights reserved