


REV	DESCRIPTION	DATE DRAWN
A	First issue of drawing	14-08-23
B	Track discrepancies updated	05-08-24

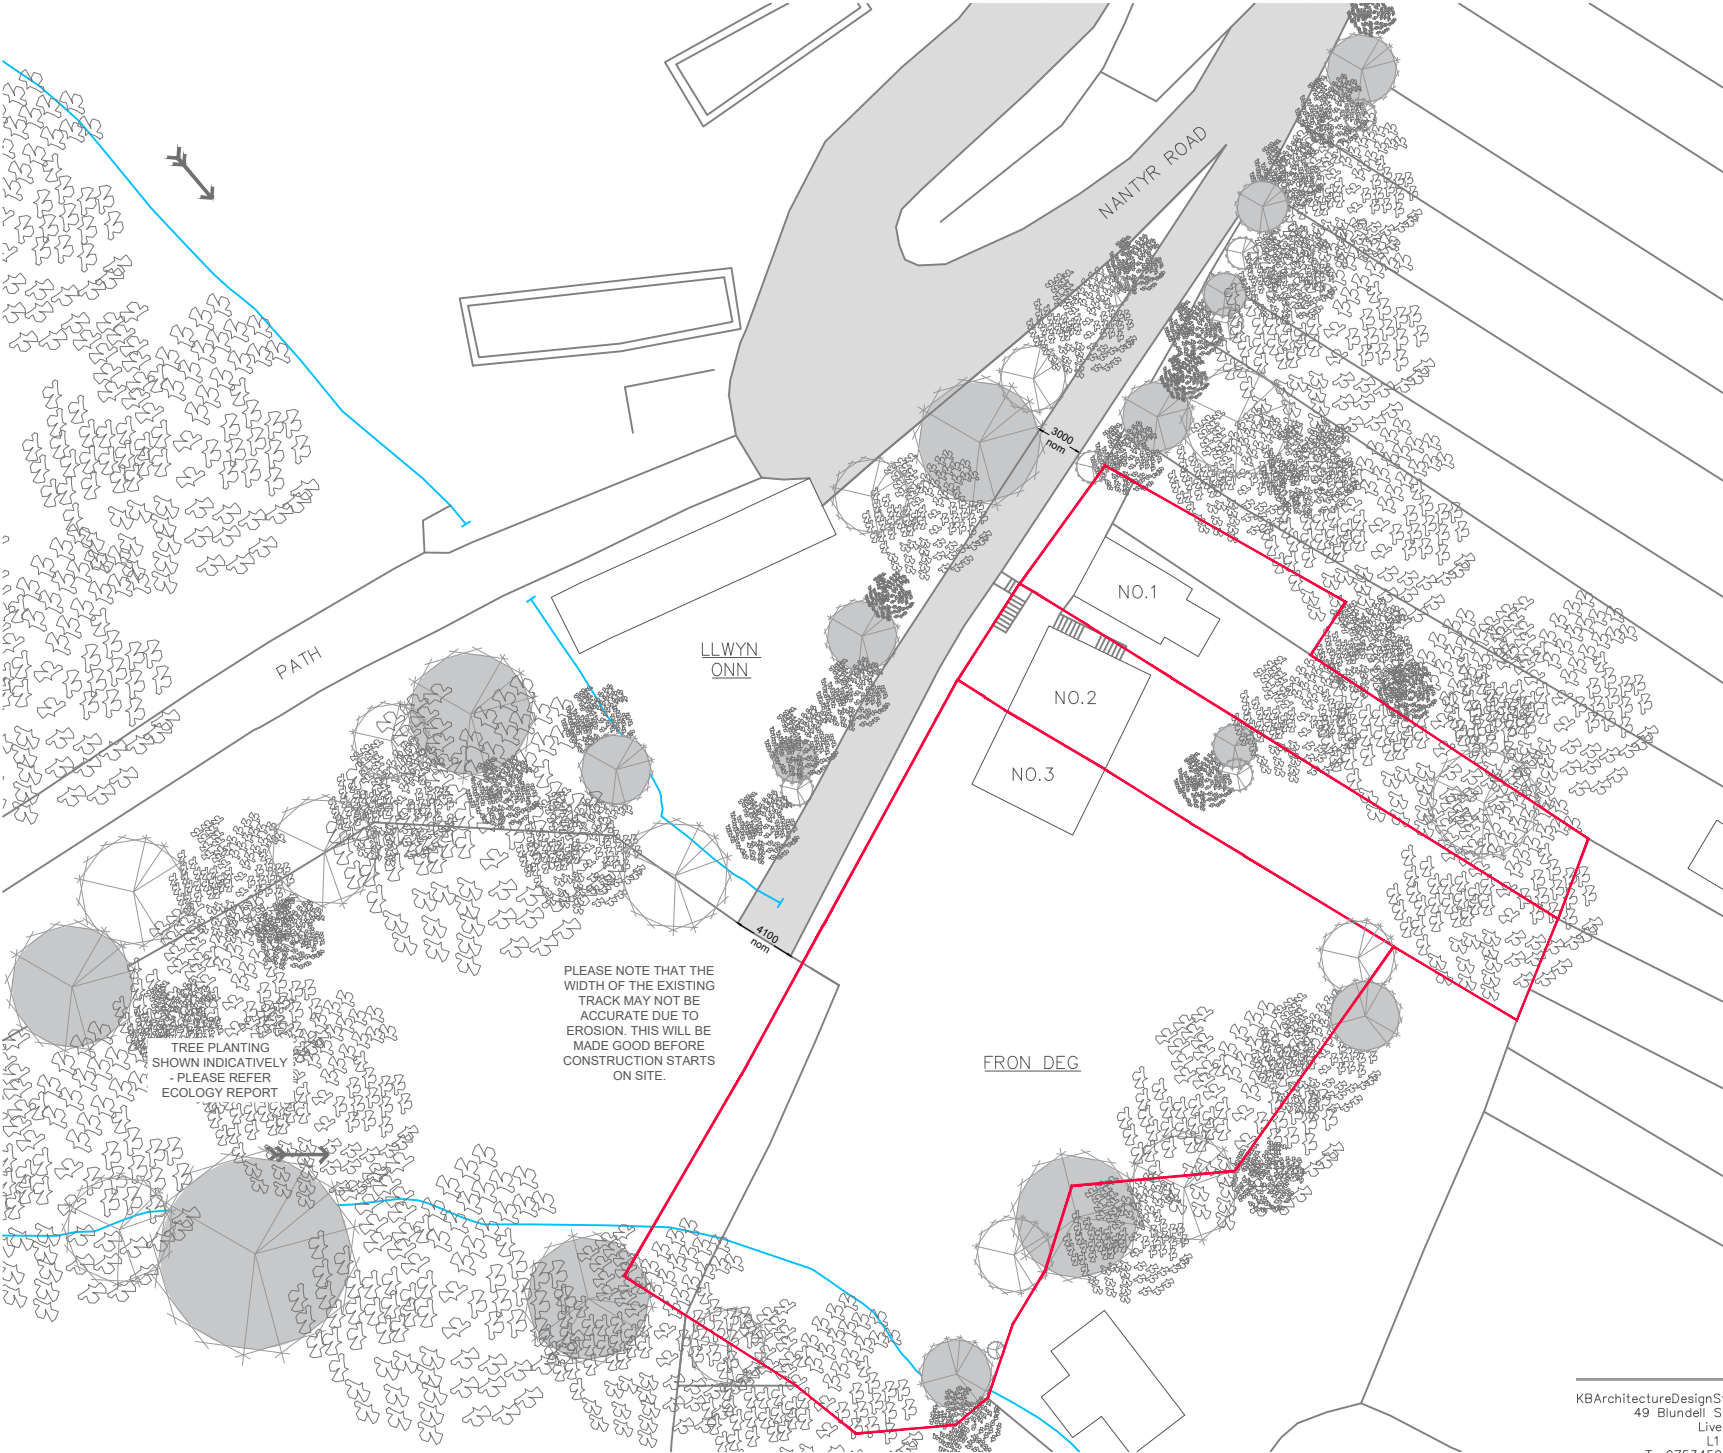

PLEASE NOTE THAT THE WIDTH OF THE EXISTING TRACK MAY NOT BE ACCURATE DUE TO EROSION. THIS WILL BE MADE GOOD BEFORE CONSTRUCTION STARTS ON SITE.

TREE PLANTING SHOWN INDICATIVELY - PLEASE REFER ECOLOGY REPORT



SCALE BAR 1:500

FRONDEG, NANTYR ROAD,
GLYN CEIROG, LL20 7NW

FIONA GRANT
EXISTING SITE PLAN

KBArchitectureDesignStudio
49 Blundell Street
Liverpool
L1 0AN
T: 07534528192

DWG: 23001 (PL) 021
DATE: 05.08.2024
SCALE: 1:500 @ A4 DRAWN: KB