



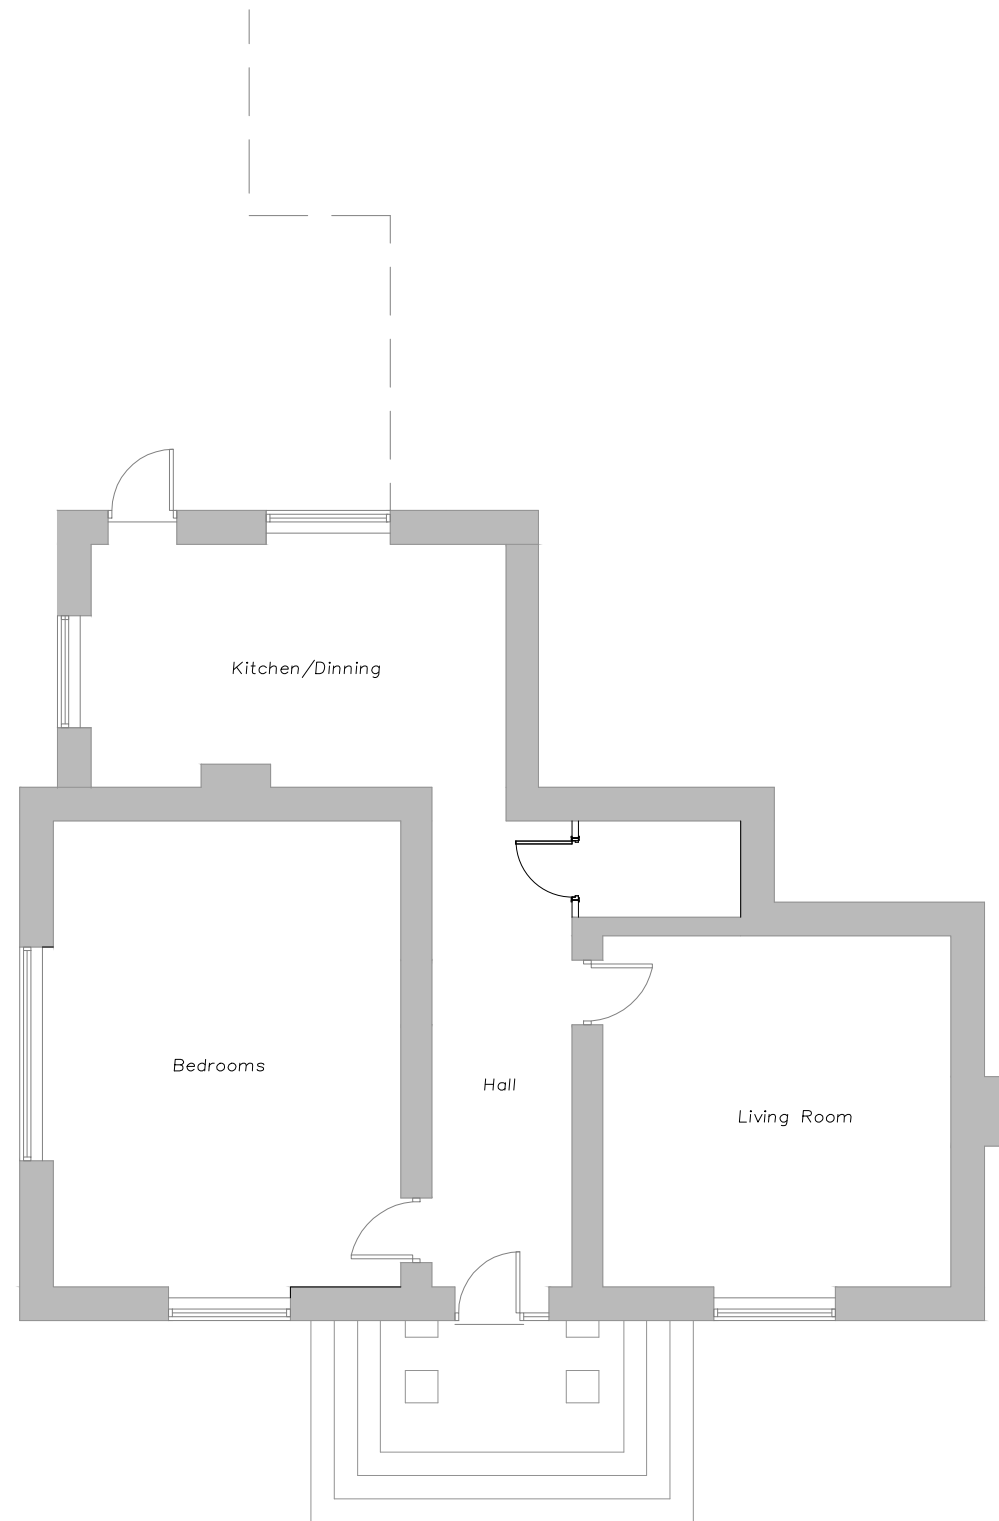

GROUND FLOOR PLAN

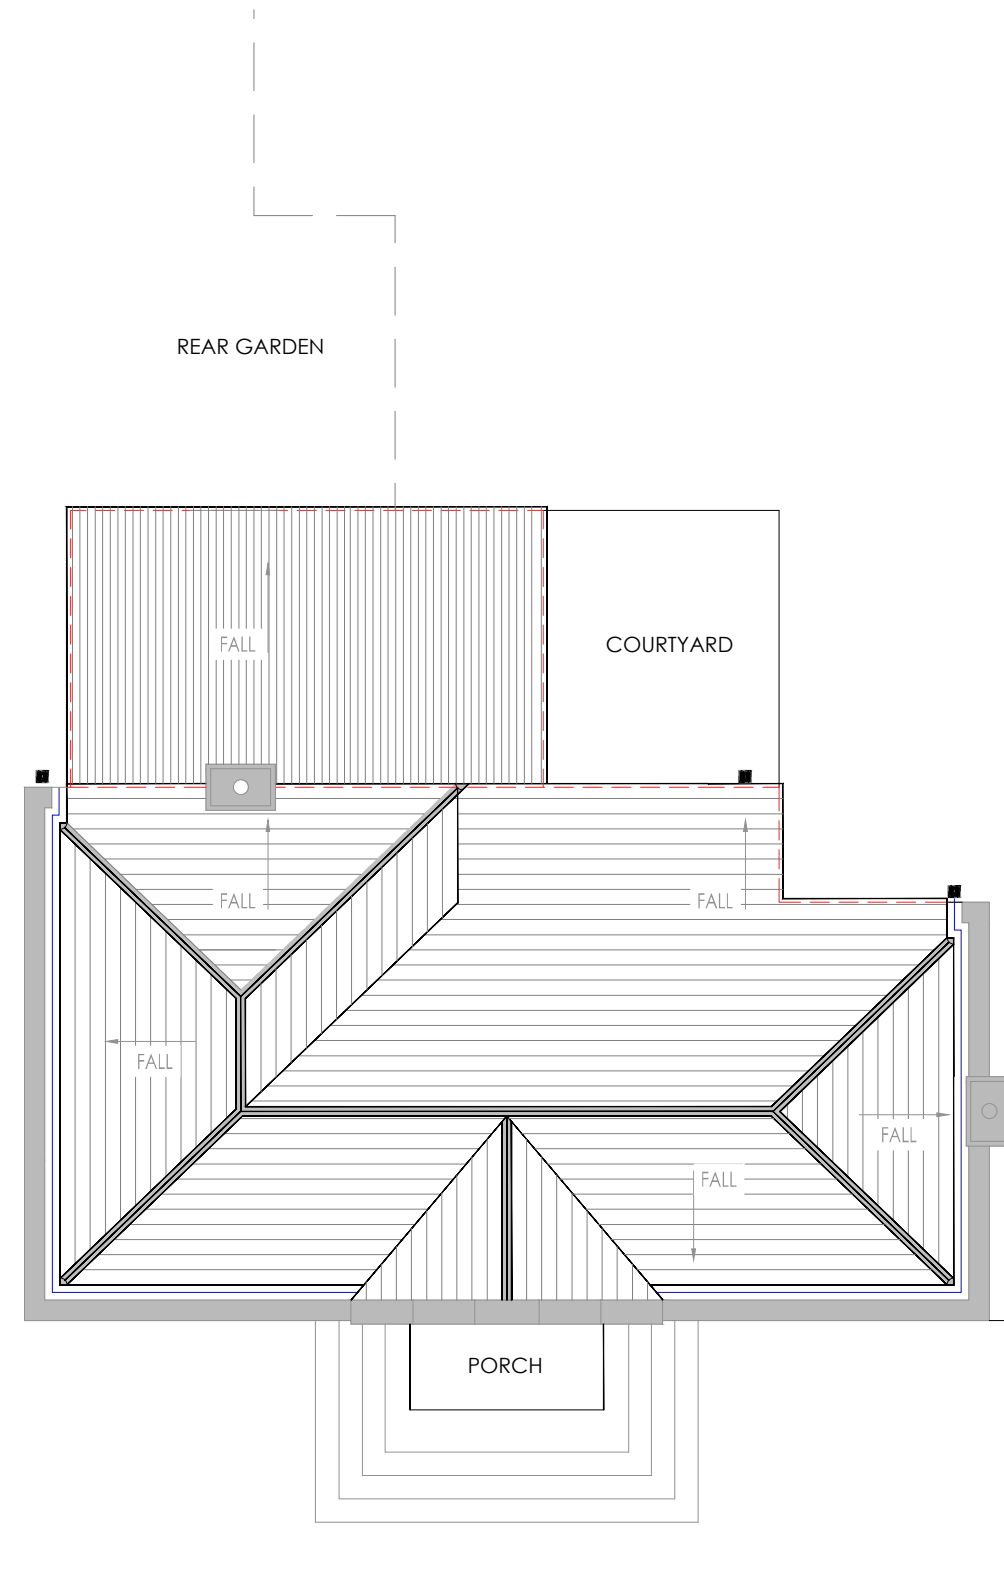

ROOF PLAN

Scale 1:100
0 1 2 3 4 25 (m)

Project:	The Retreat	
Address:	Well Street Cefn Mawr Wrexham LL14 3YD	
Drawing Title:	Existing Plans	
Drawing Number:	TR-PL-02	
Scale @ A3:	1:100	Date: 15.03.22