




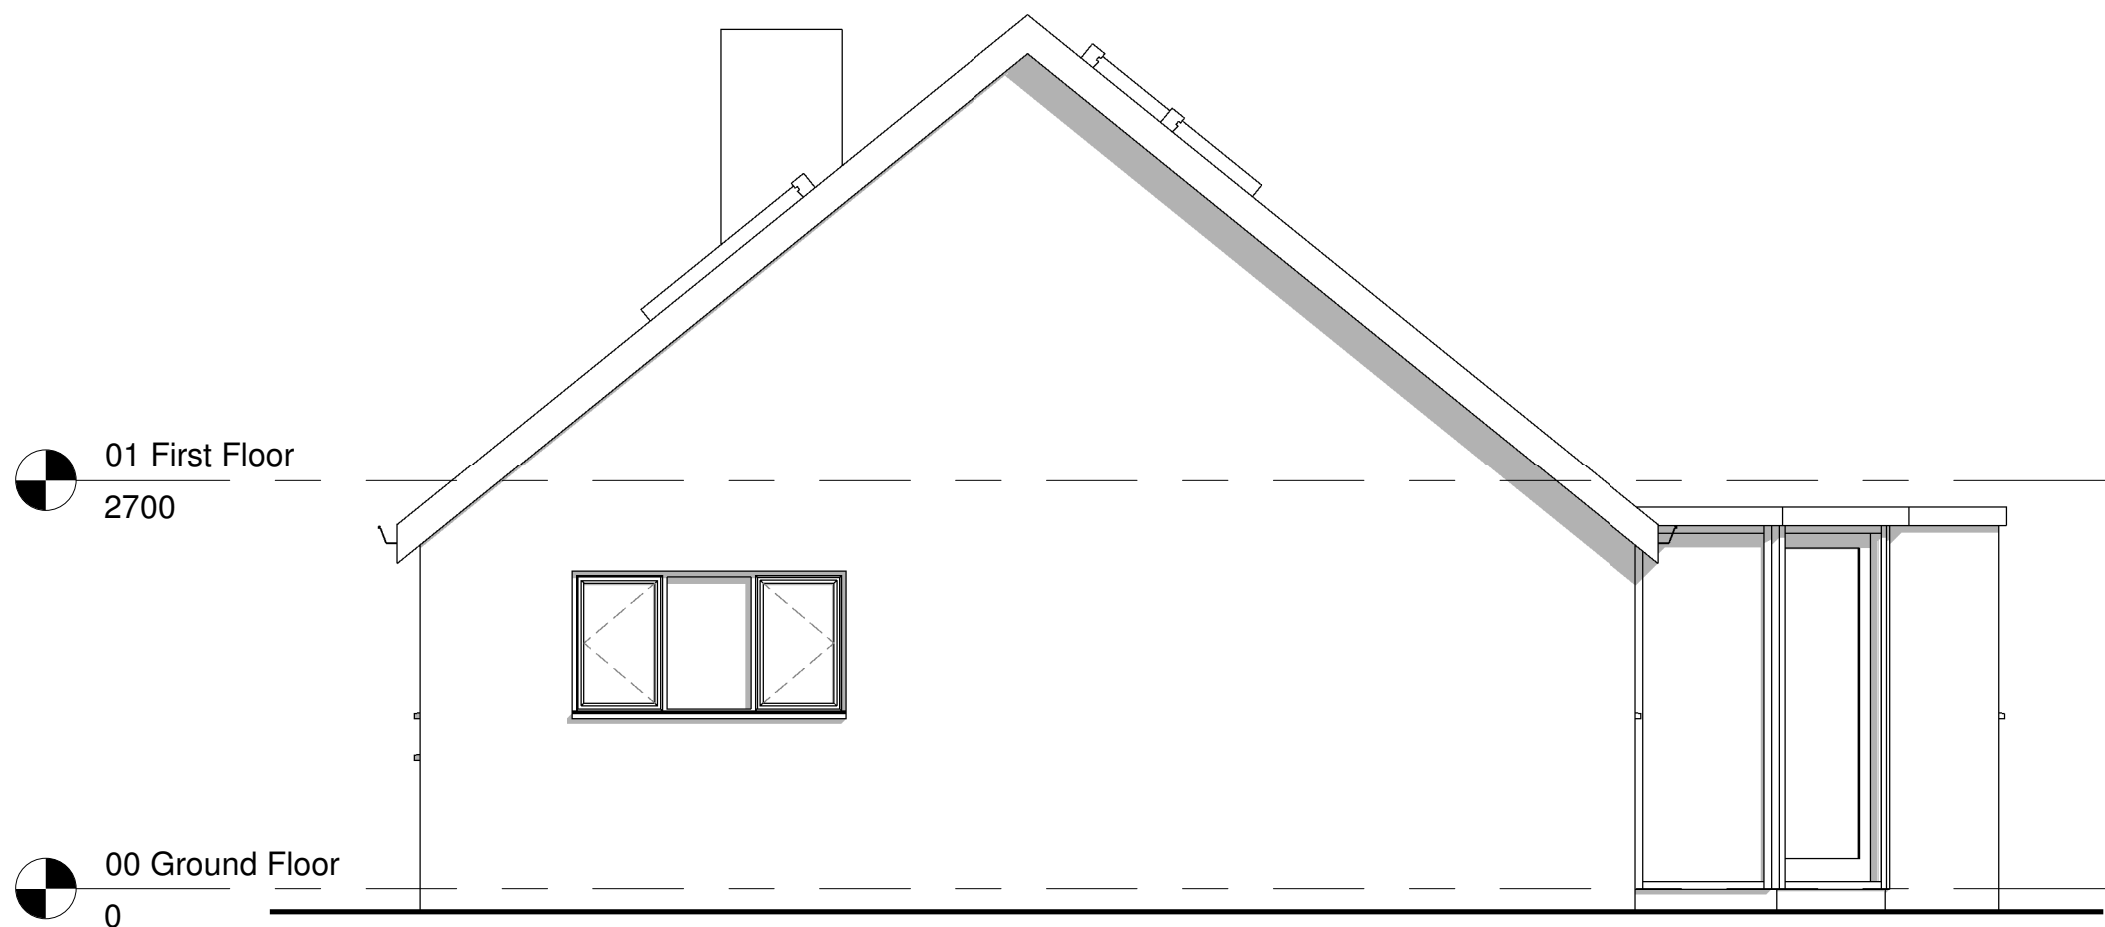


Existing East Elevation
1 : 50

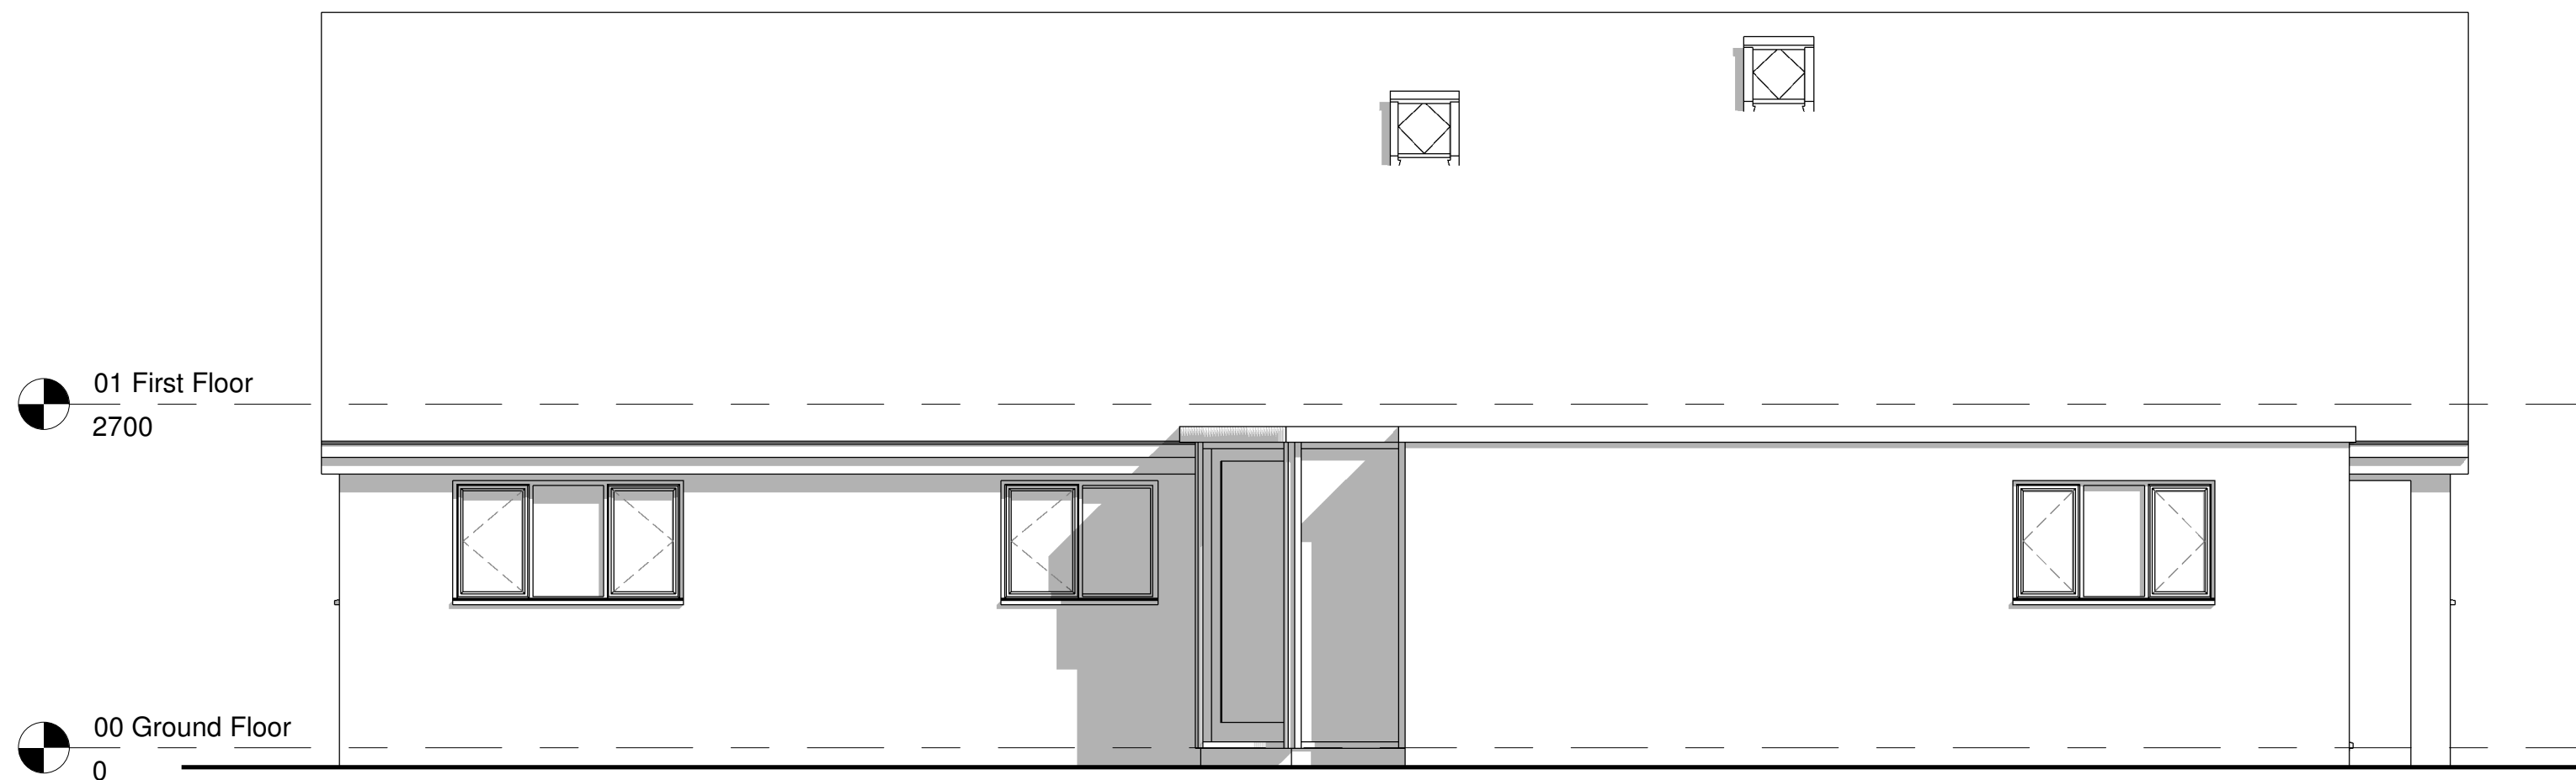

Existing North Elevation
1 : 50

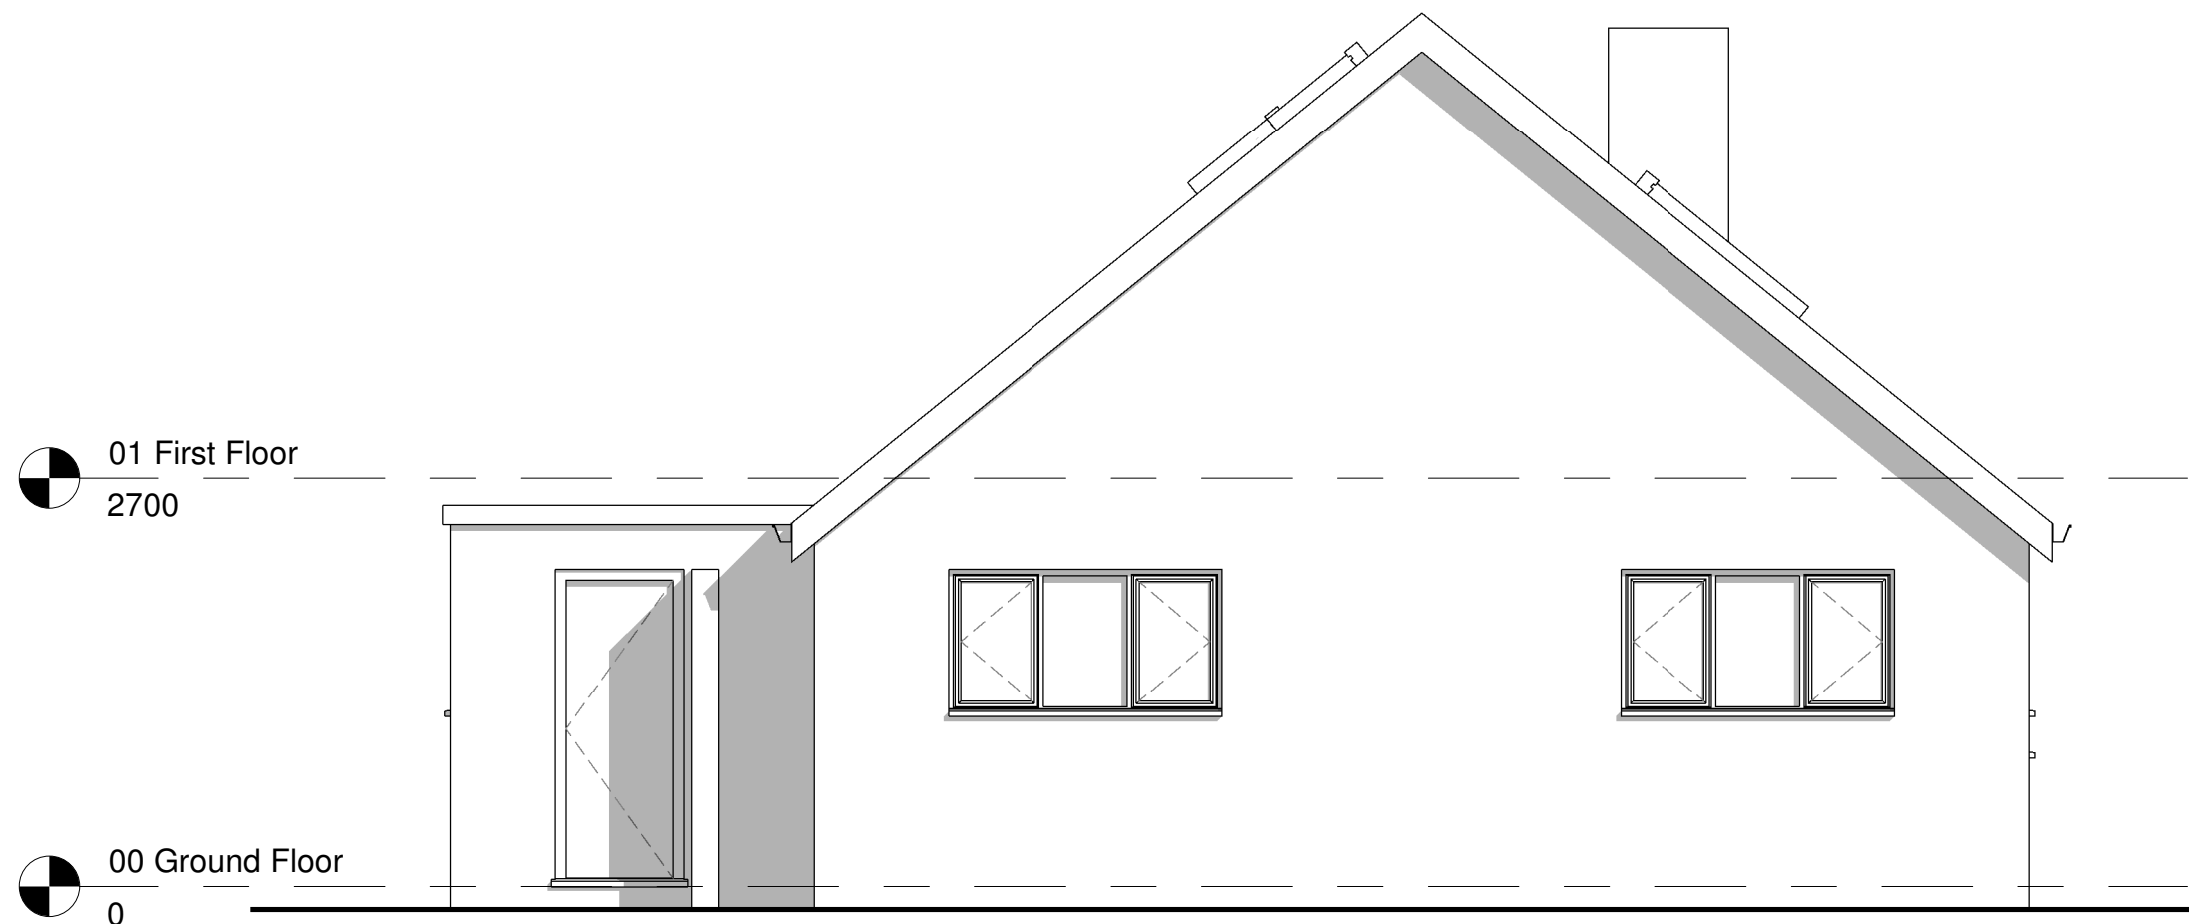

Existing West Elevation
1 : 50

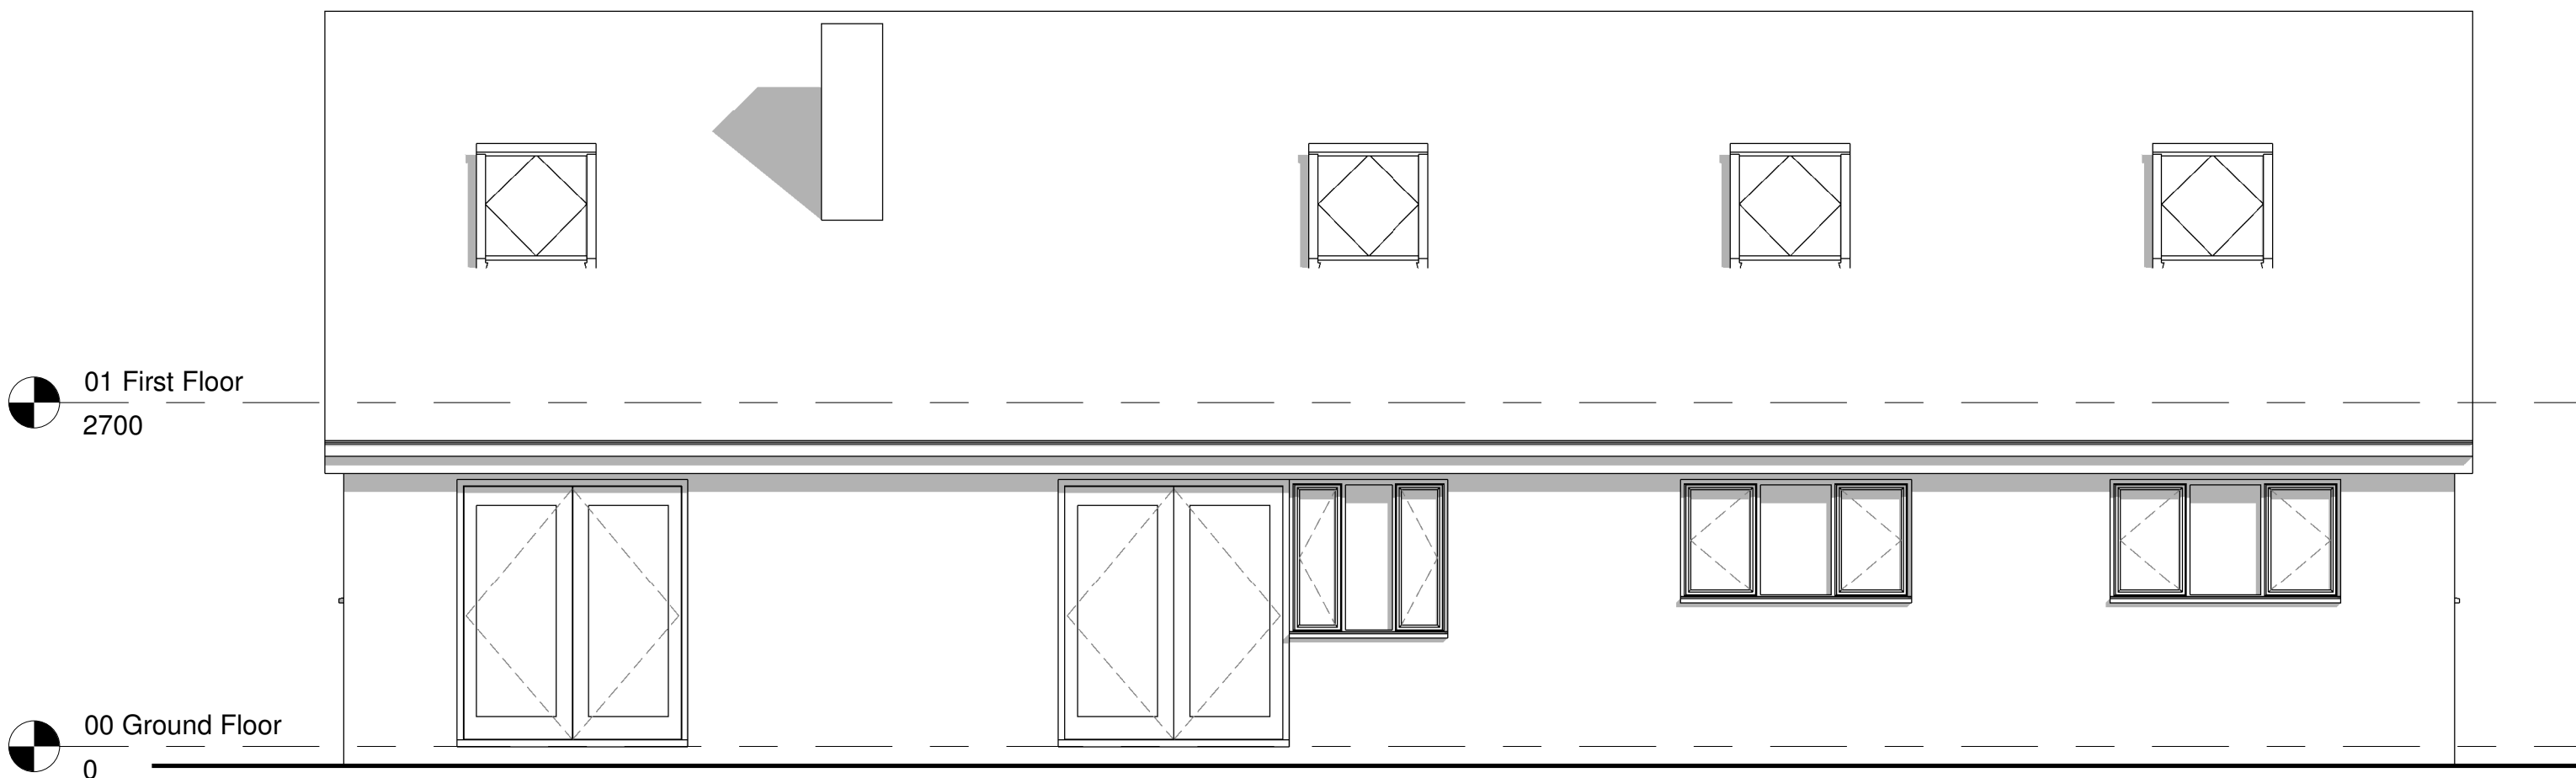

Existing South Elevation
1 : 50



Project: The Orchard, Pontfadog			
Title: Existing Elevations			
Scale @ A1: 1 : 50	Scale @ A3: 1:100	Author: GE	Date: 02/10/23
Project Ref: 23-54	Drawing No: A004	Rev: -	