



NOTES			
1.	Do not scale this drawing.		
2.	All dimensions to be checked on Site.		
3.	Final postions of all equipment to be agreed on Site.		
4.	This drawing is subject to Copyright and is not to be reproduced in part or whole without approval.		




1. Front Elevation - Sunnyridge Avenue

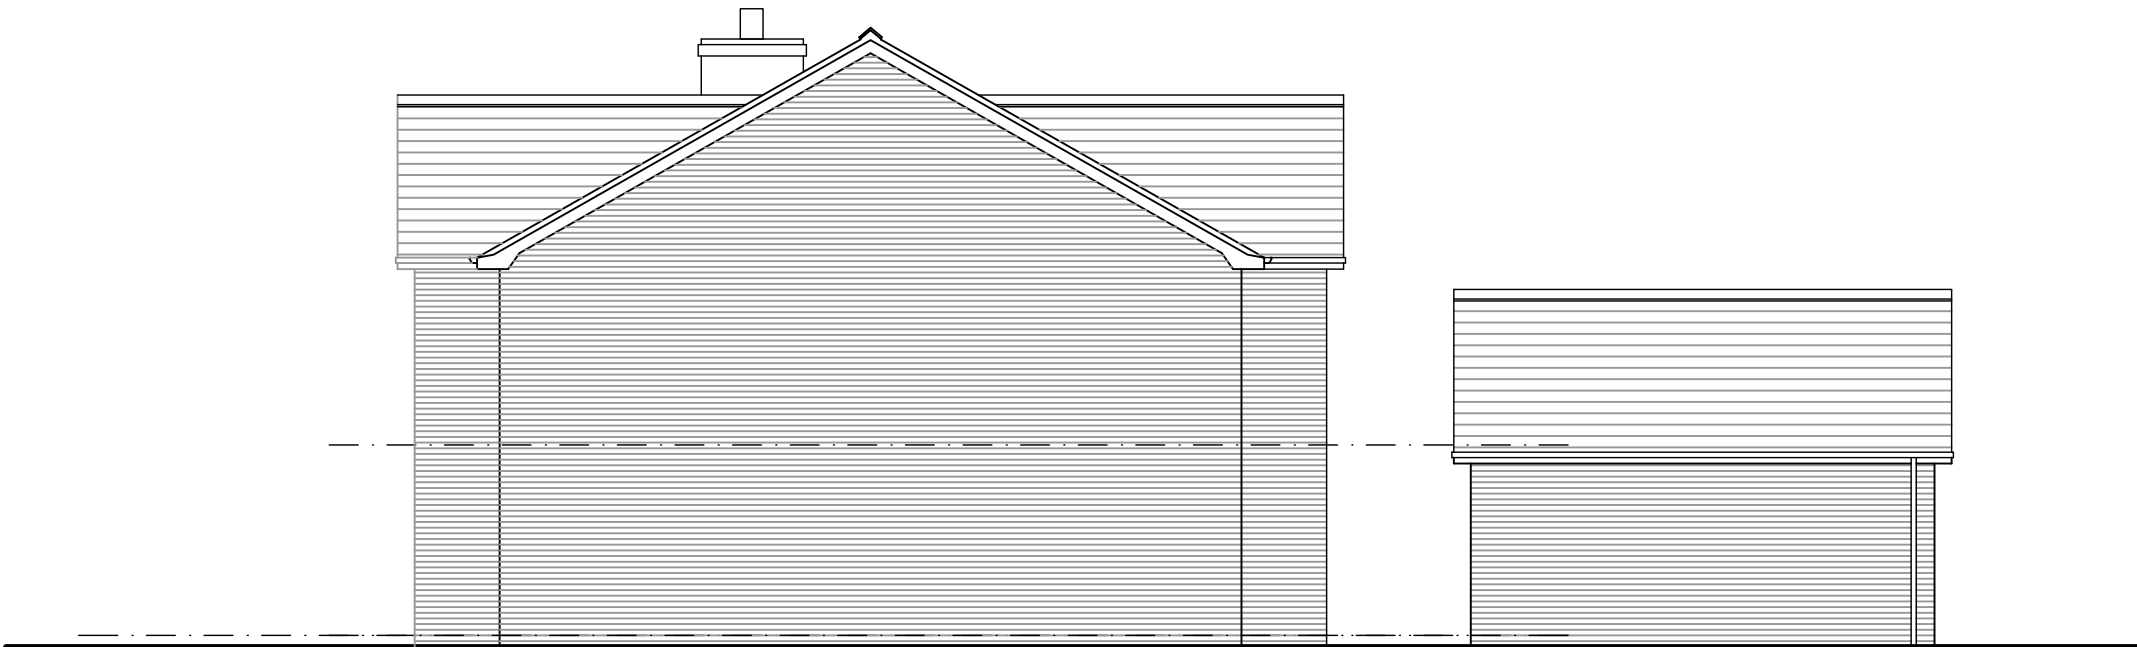

2. Side Elevation

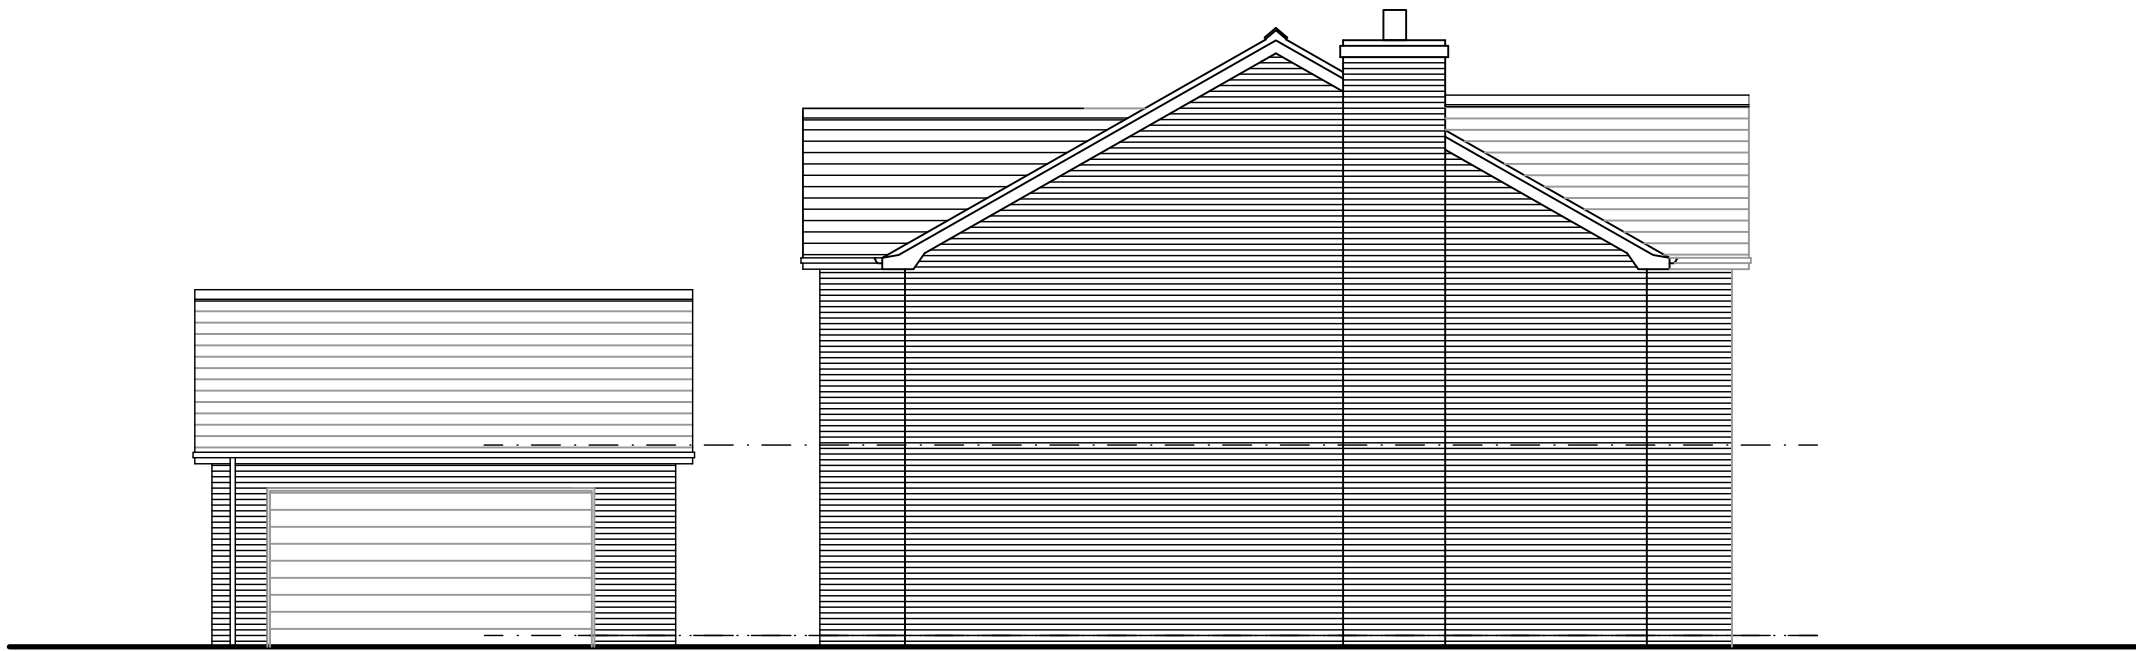

3. Side Elevation

 

0	TS	22.09.2022	First issue.
Rev.	By	Date	Description

Client

Mrs. K.Williams

Project

The Gables
25 Sunnyridge Avenue
Marford
Wrexham LL12 8TE

Drawing Title

Pre-existing Elevations

Drawn By

TS

Date

September 2022

Job No.

P431

Status

Planning

Dwg No.

L02

Rev.

0

Scale@

A1

1:100

ARCHITECTURE WORKS

RESIDENTIALCOMMERCIALINDUSTRIAL

The Coach House
Warrington Road
Mickle Trafford
Chester
CH2 4EA

Tel: 01244 300199
Mobile: 07974 674674
Email: toby@architecture.works