



Front Elevation 1:100



Side Elevation 1:100



Rear Elevation 1:100



Side Elevation 1:100


External Facing Materials
External walls are to comprise of facing brickwork to Local Authority approval.

Roofing Materials
Roof coverings are to be Natural slate tile to Local Authority approval.


All windows are to comprise sealed double glazed units set in good quality uPVC frames. En-suite and bathroom windows are to be fitted with obscured glass.

All fascias and barge boards are to comprise uPVC match windows.

Rainwater to be collected in 100mm diameter half round powder coated aluminium guttering and 65mm diameter downpipes.

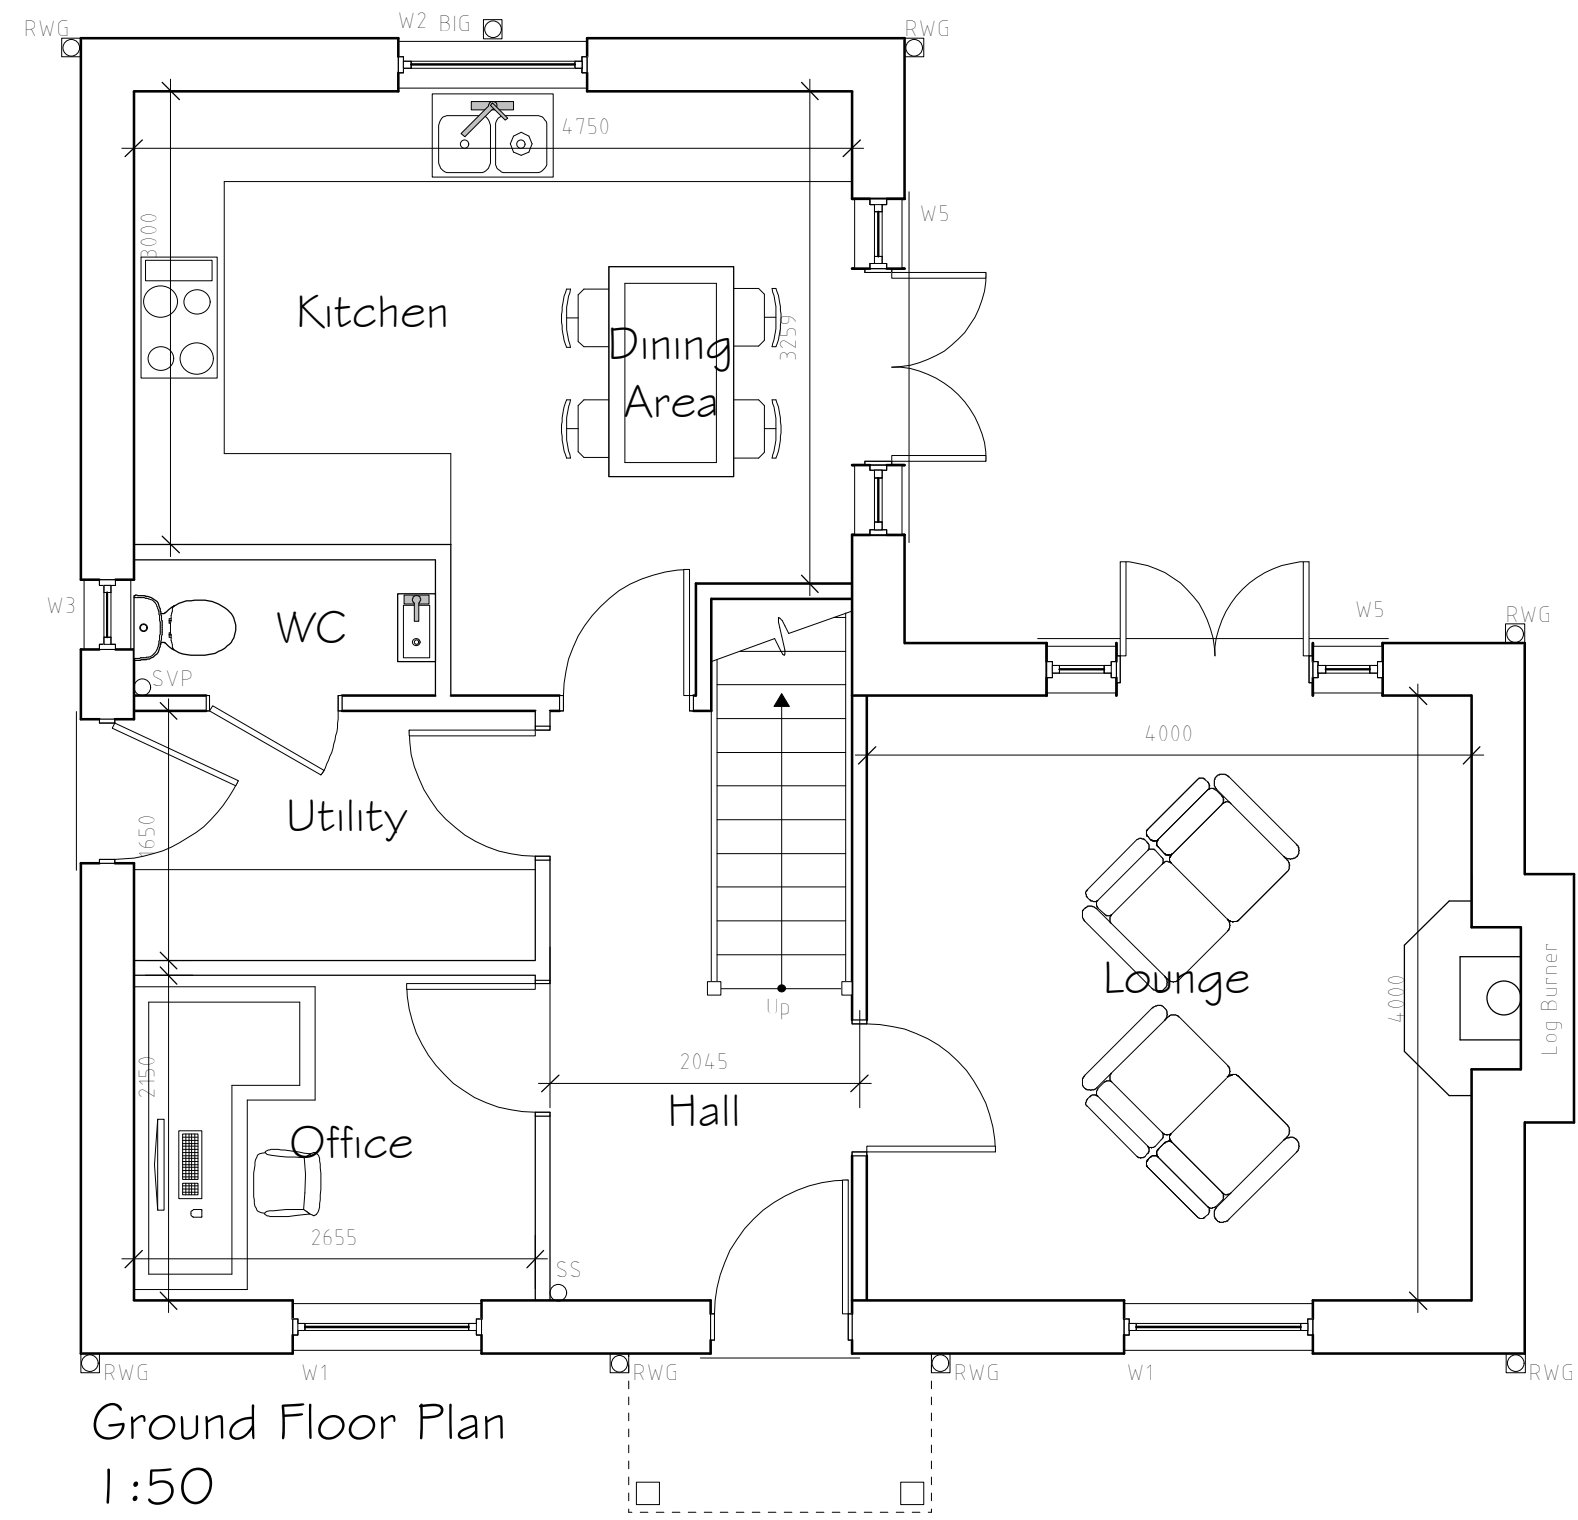

Ground Floor Plan
1:50

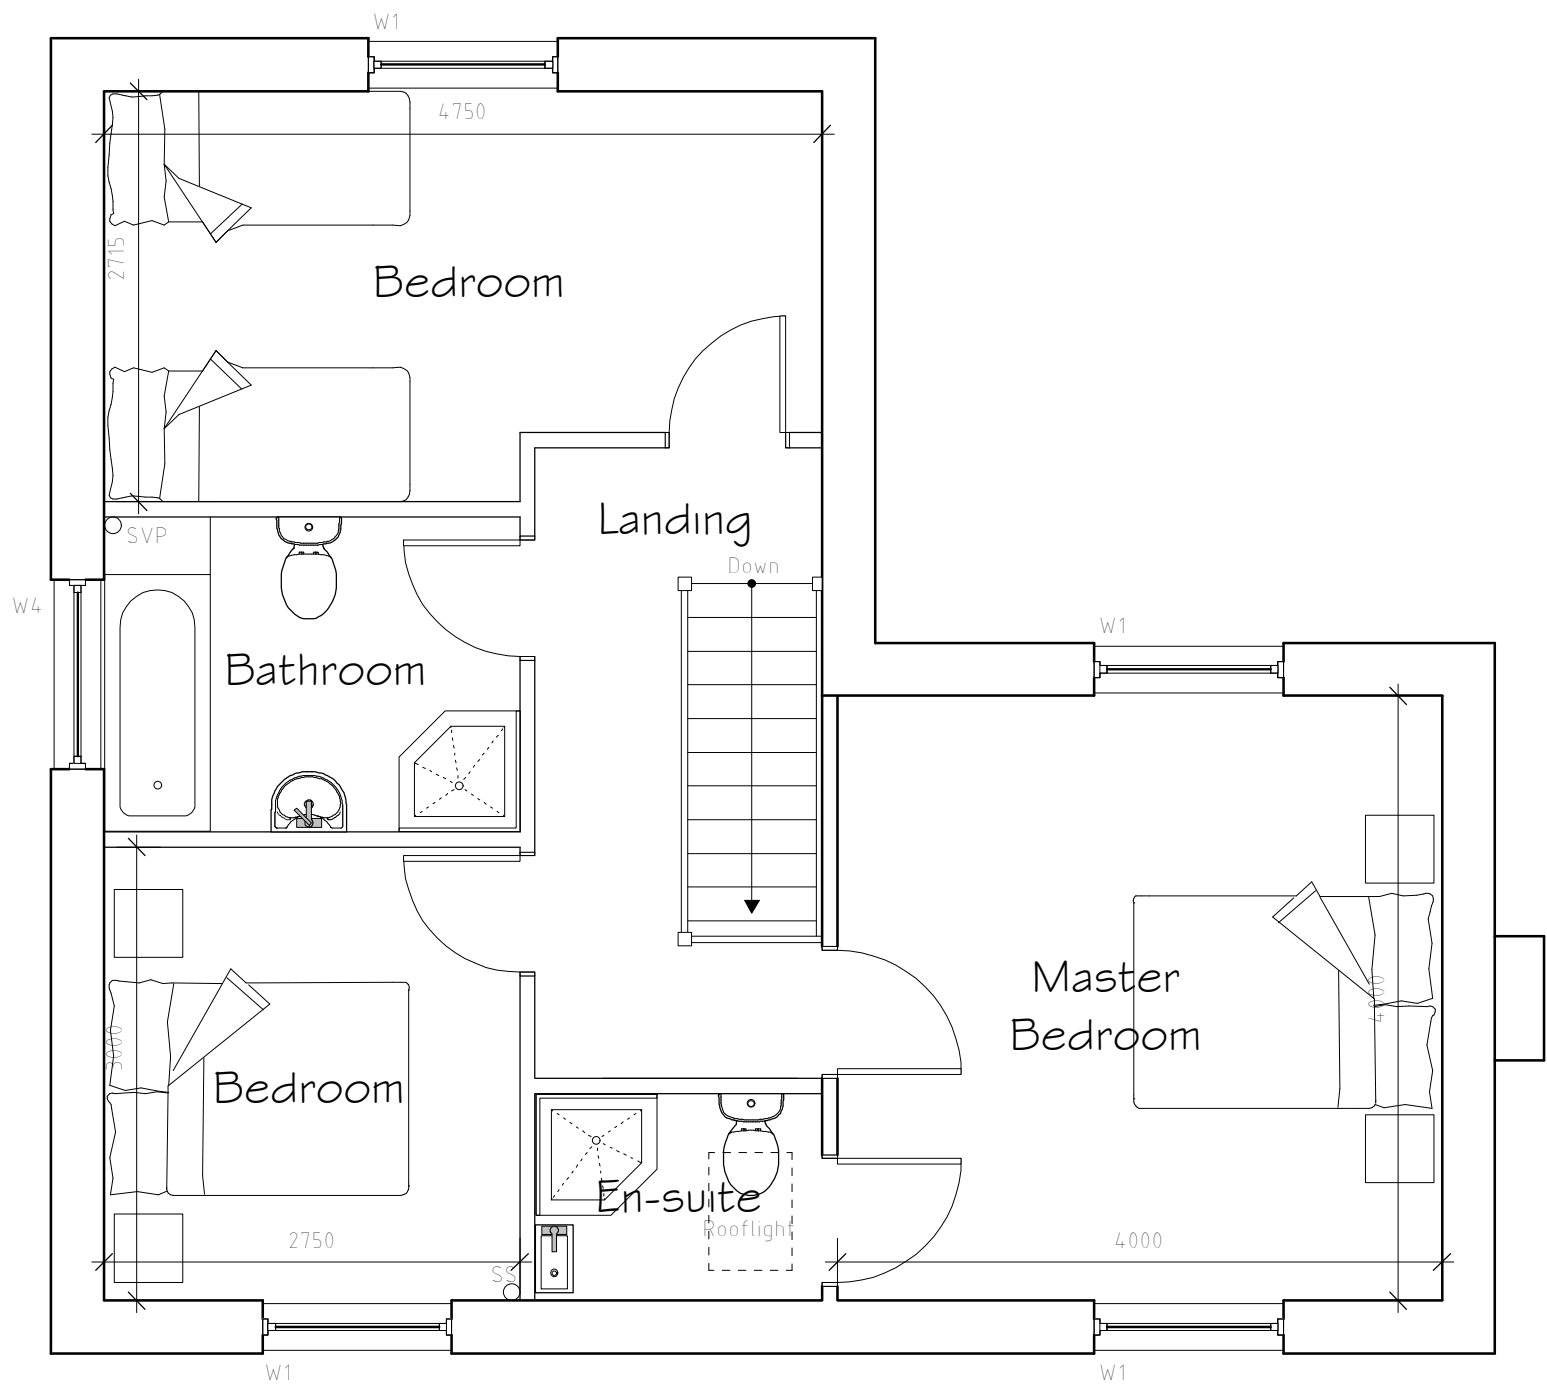

First Floor Plan
1:50

Rev	Date	Detail	Initial

Project:
Proposed Alterations to,
Bunkers Hill Cottages,
Berse Lane, Bersham,
Wrexham, LL14 4HT


Title: Window Details	Scale: (A2) 1:50 & 1:100
-----------------------------	--------------------------------

Drawn By: D.J.Edwards	Date: May 2024
--------------------------	-------------------


Drawing No: EL073/09	Sheet: 1 of 2
-------------------------	------------------

Office 3K4,
Redwither Business Tower,
Wrexham. LL13 9XT
Tel: 01978 356500
www.blueprintarchitectural.com


© copyright all rights reserved

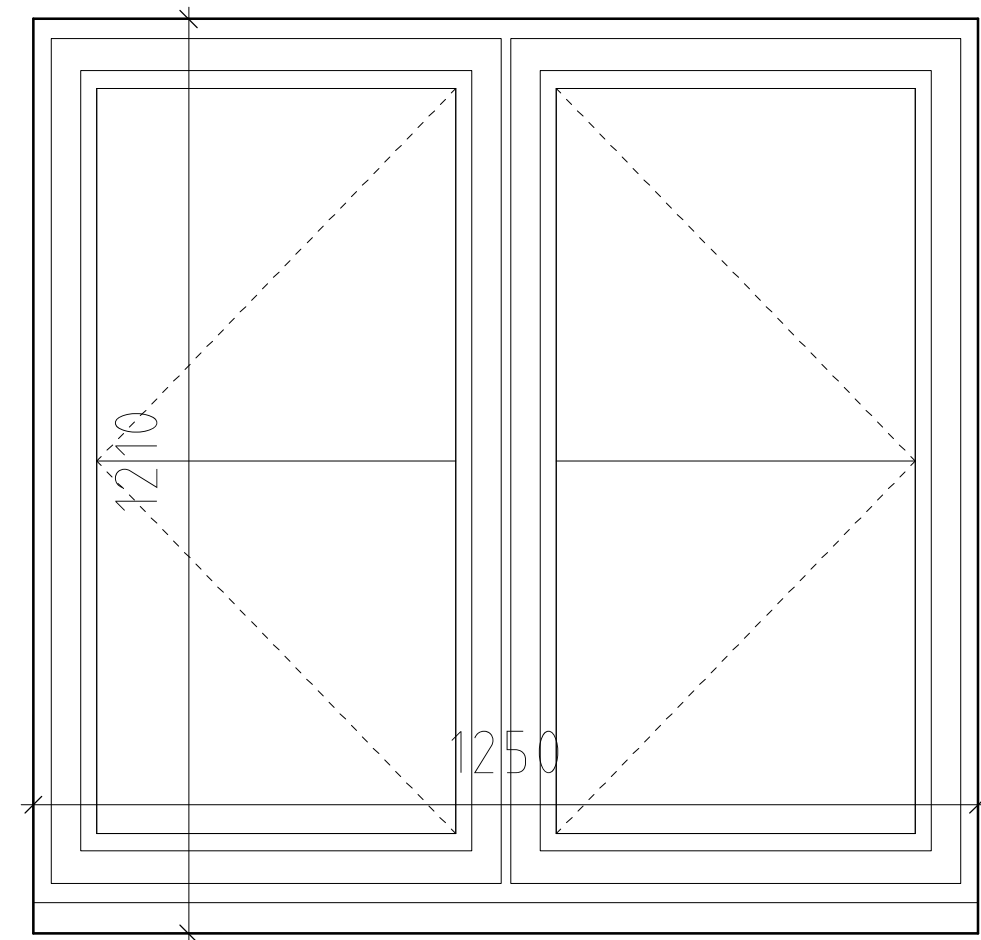


W1

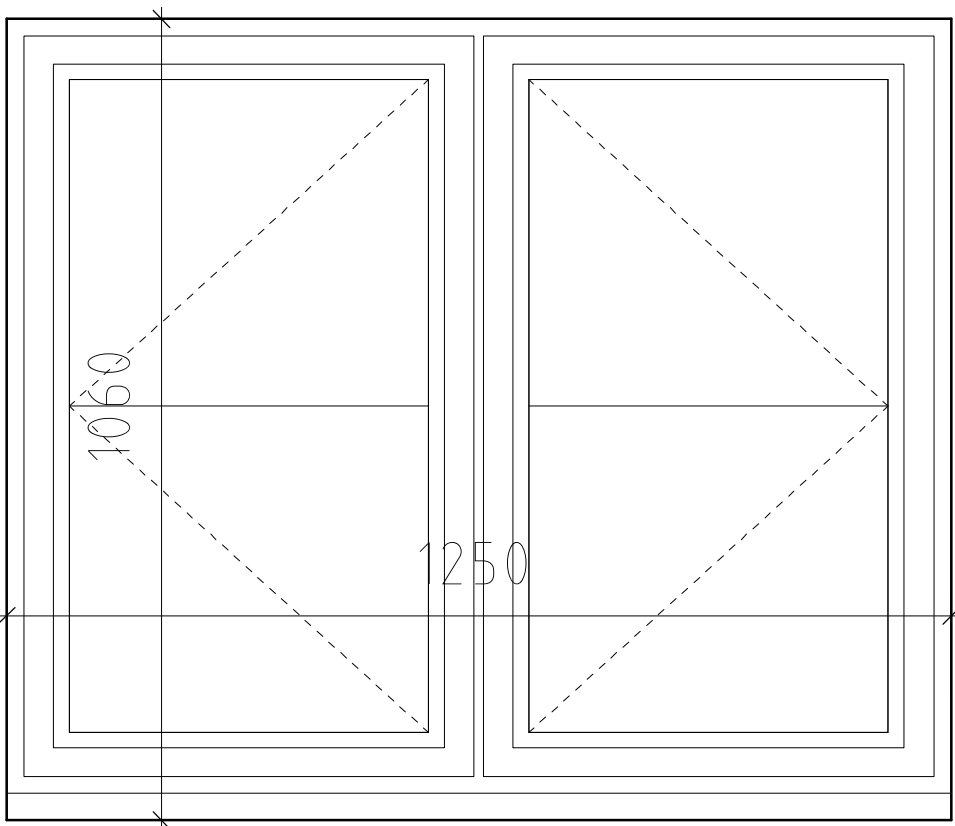


W2

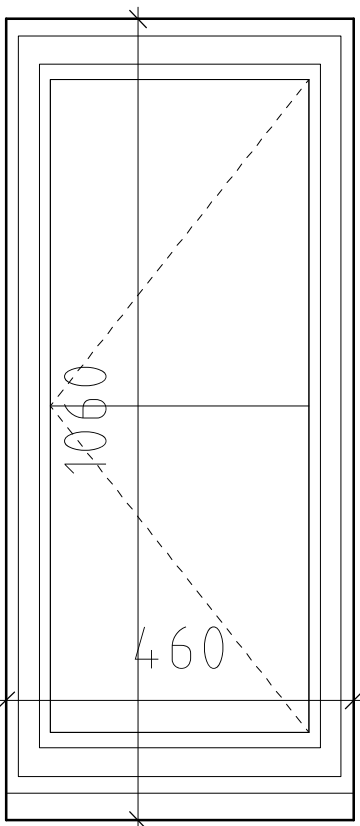

W3

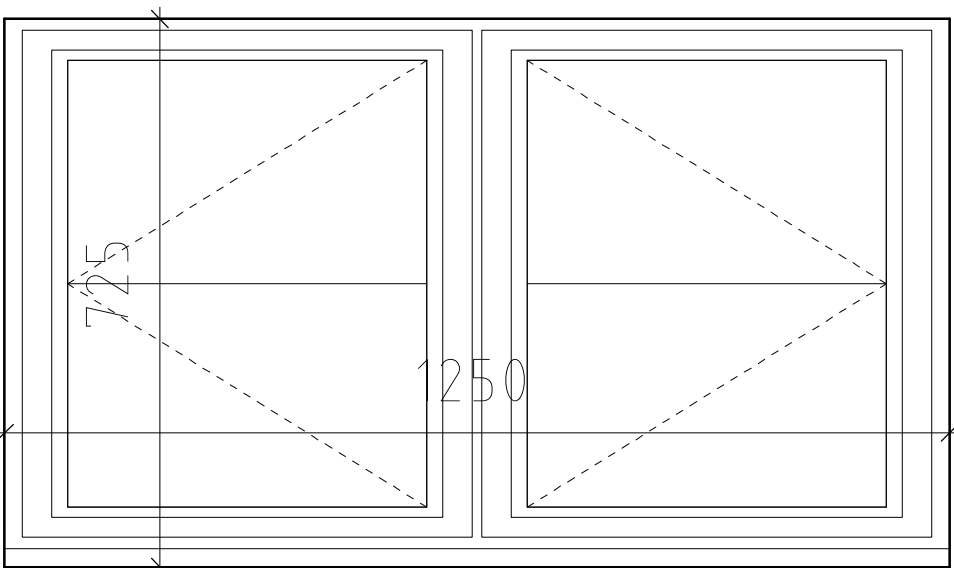

W4

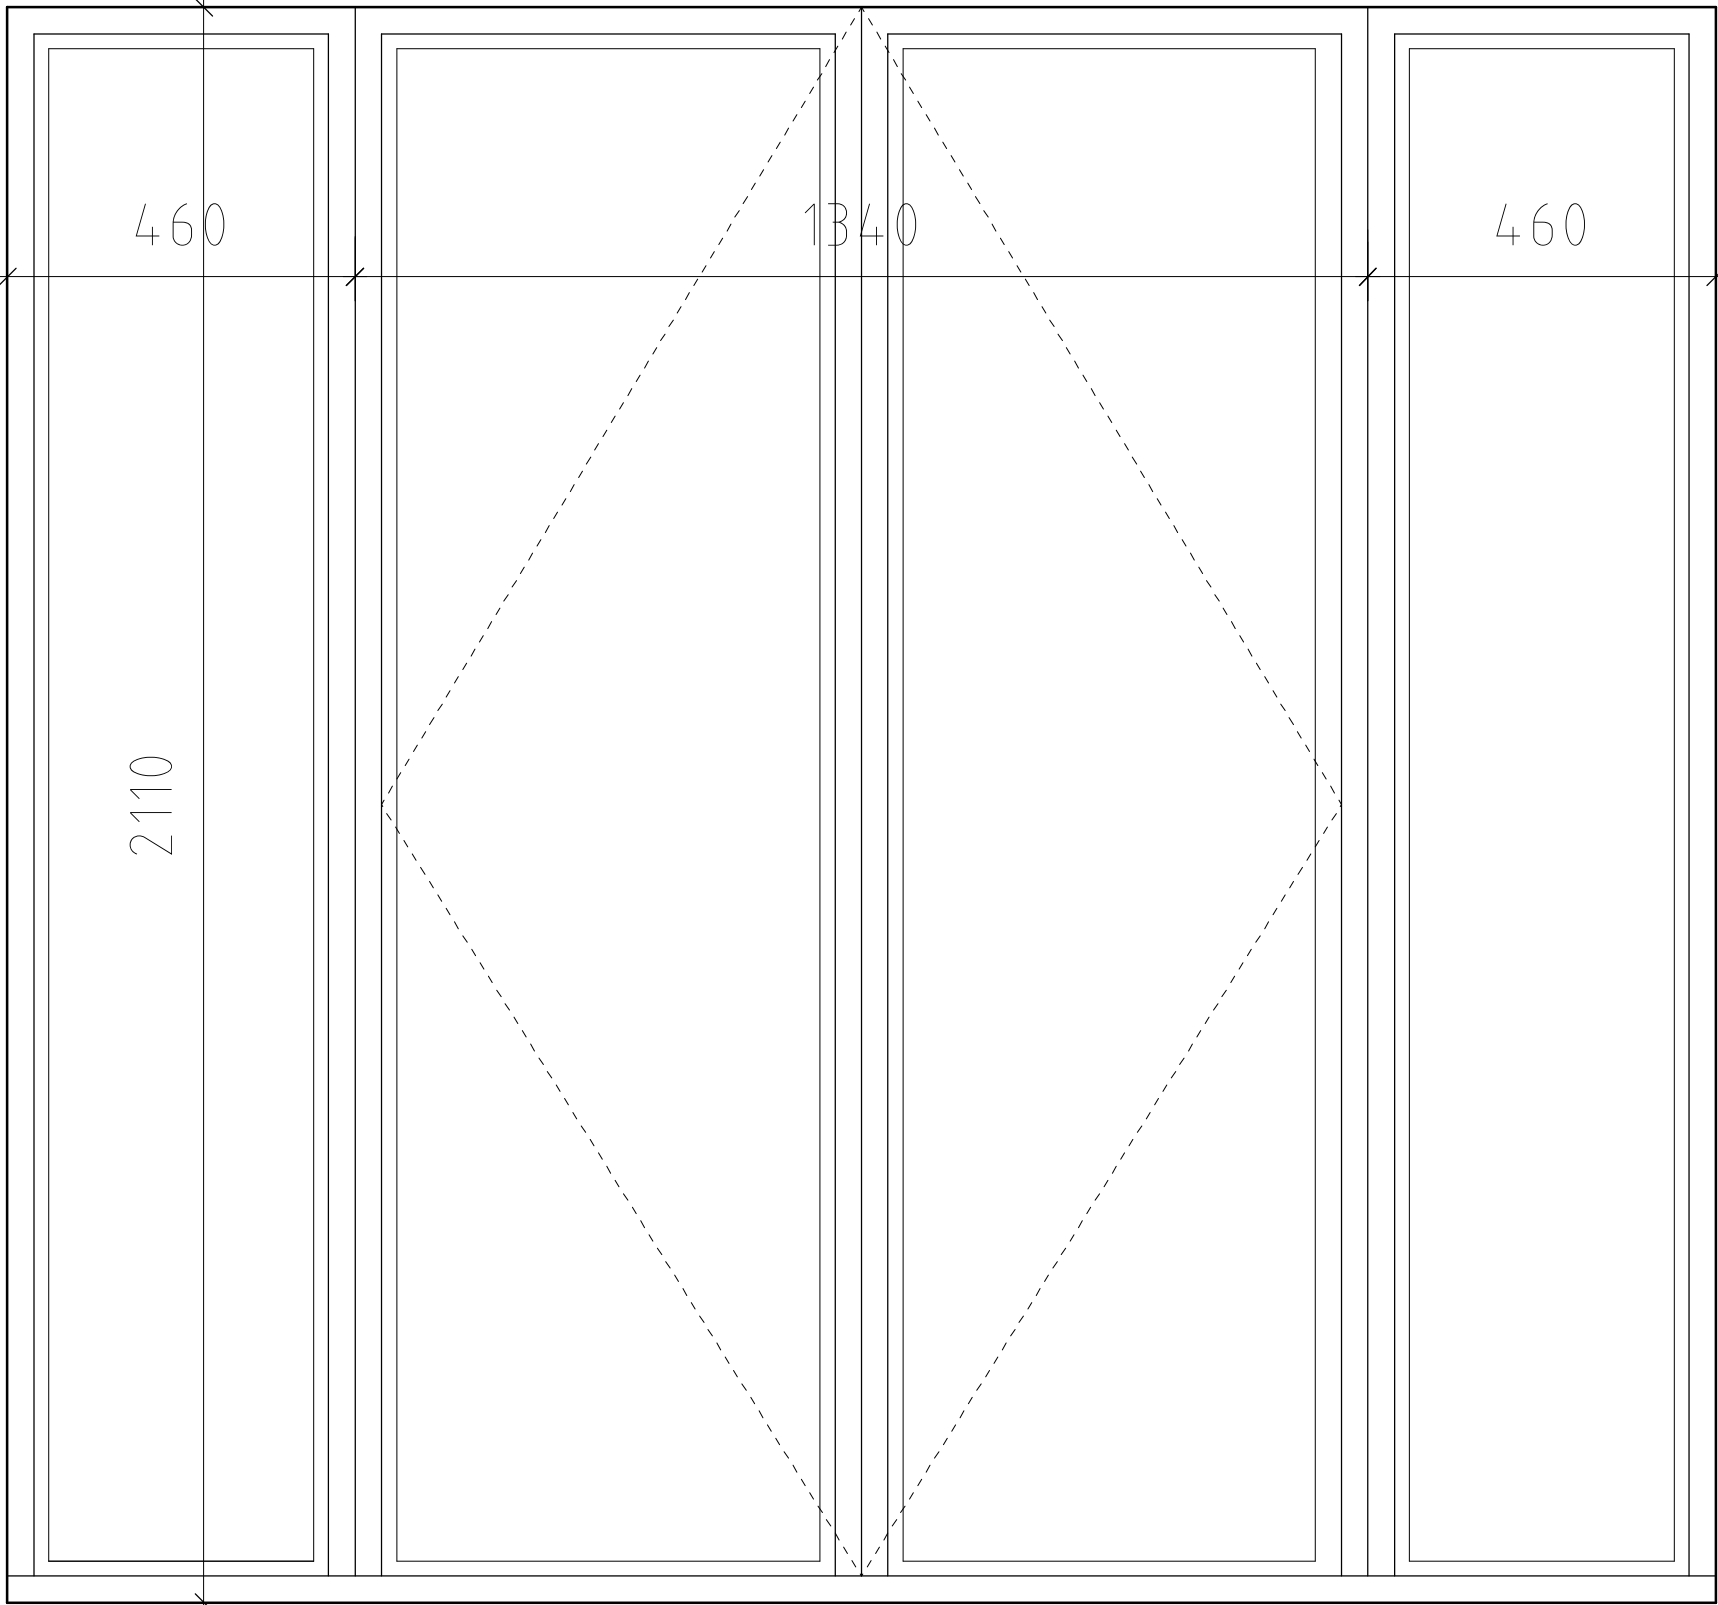

W5



TIMBER LOOK FLUSH SASH WINDOWS (W1-W4)



TIMBER LOOK FLUSH DOORS (W5)



WINDOWS & DOORS TO BE CREAM FOIL.

Rev	Date	Detail	Initial

Project: Proposed Alterations to, Bunkers Hill Cottages, Berse Lane, Bersham, Wrexham, LL14 4HT	
Title: Window Details	Scale: (A2) 1:10

Drawn By: D.J.Edwards	Date: May 2024
Drawing No: ELO73/09	Sheet: 2 of 2



Office 3K4,
Redwither Business Tower,
Wrexham. LL13 9XT
Tel: 01978 356500
www.blueprintarchitectural.com
© copyright all rights reserved