


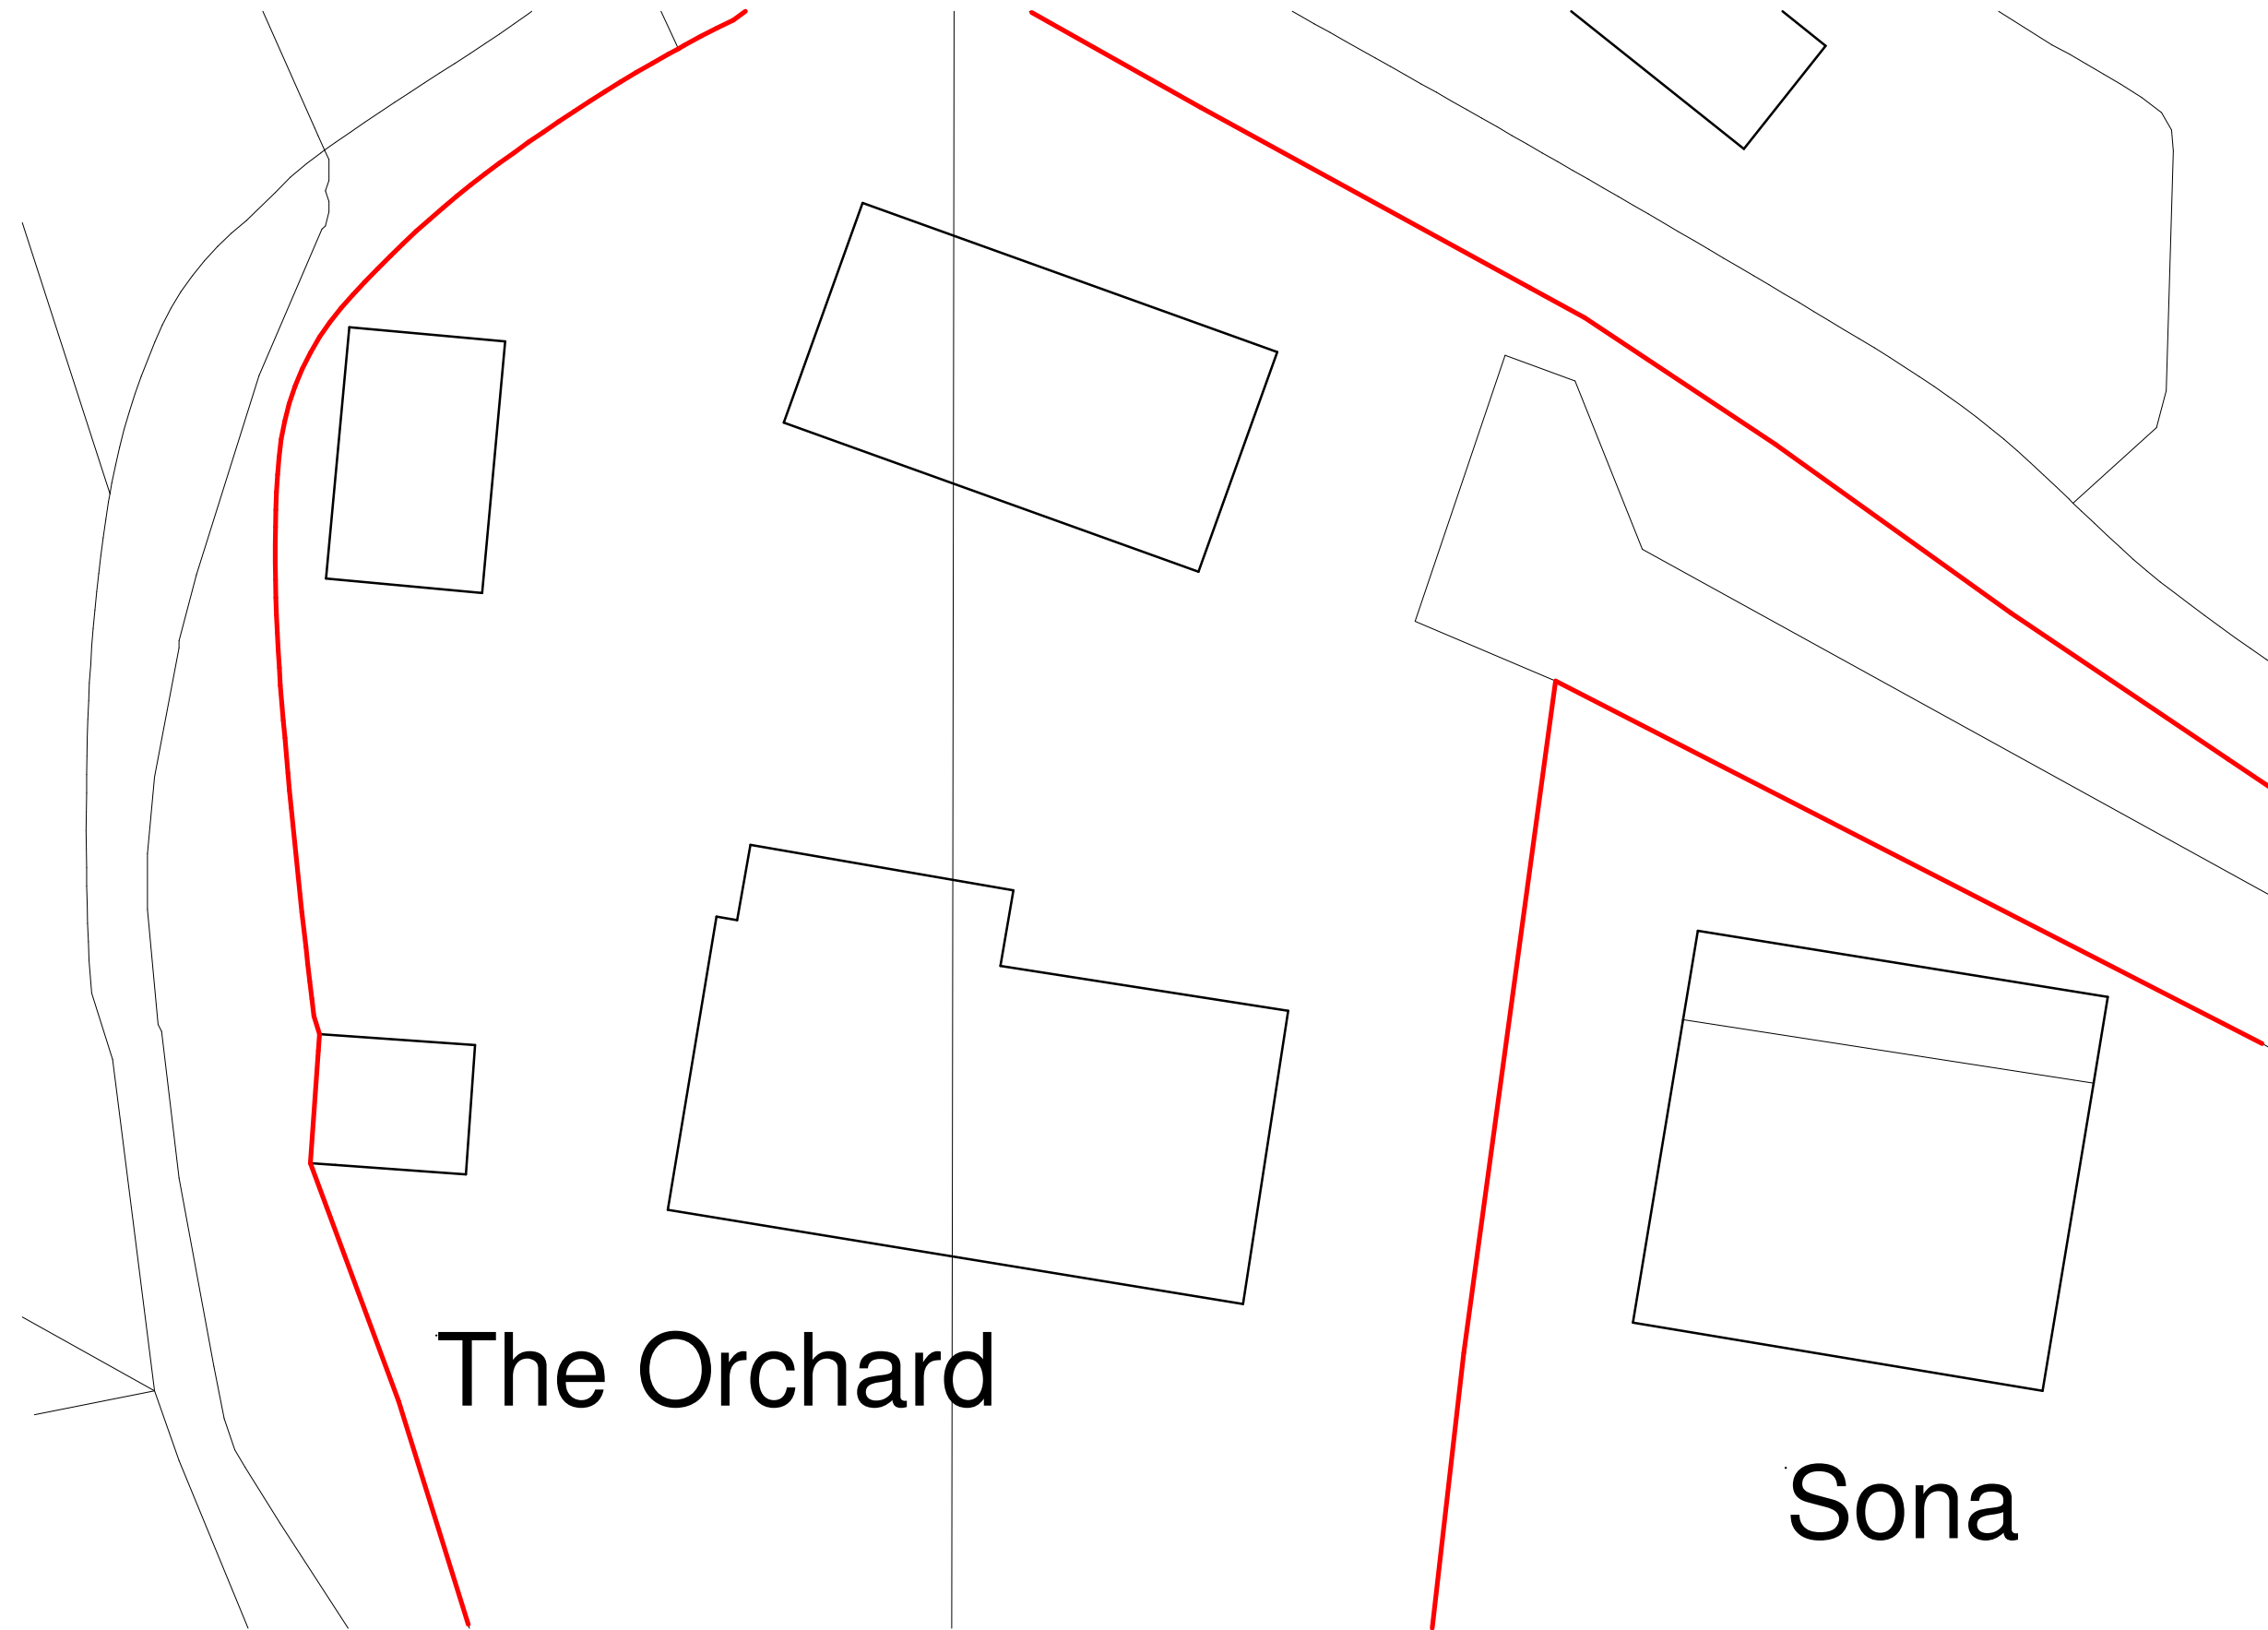

Existing Site Plan

1 : 200



ARKIFY LTD.
36 Plas Tirion, Nant Parc,
Johnstown, Wrexham LL14 1UR
07543968690
geraint@arkify.uk
www.arkify.uk

Project: The Orchard, Pontfadog		
Title: Existing Site Plan		
Scale @ A3: 1 : 200	Author: GE	Date: 02/10/23
Project Ref: 23-54	Drawing No: A002	Rev. -