




Front Elevation 1:50
(existing)

Side Elevation 1:50
(existing)


Rear Elevation 1:50
(existing)

Side Elevation 1:50
(existing)

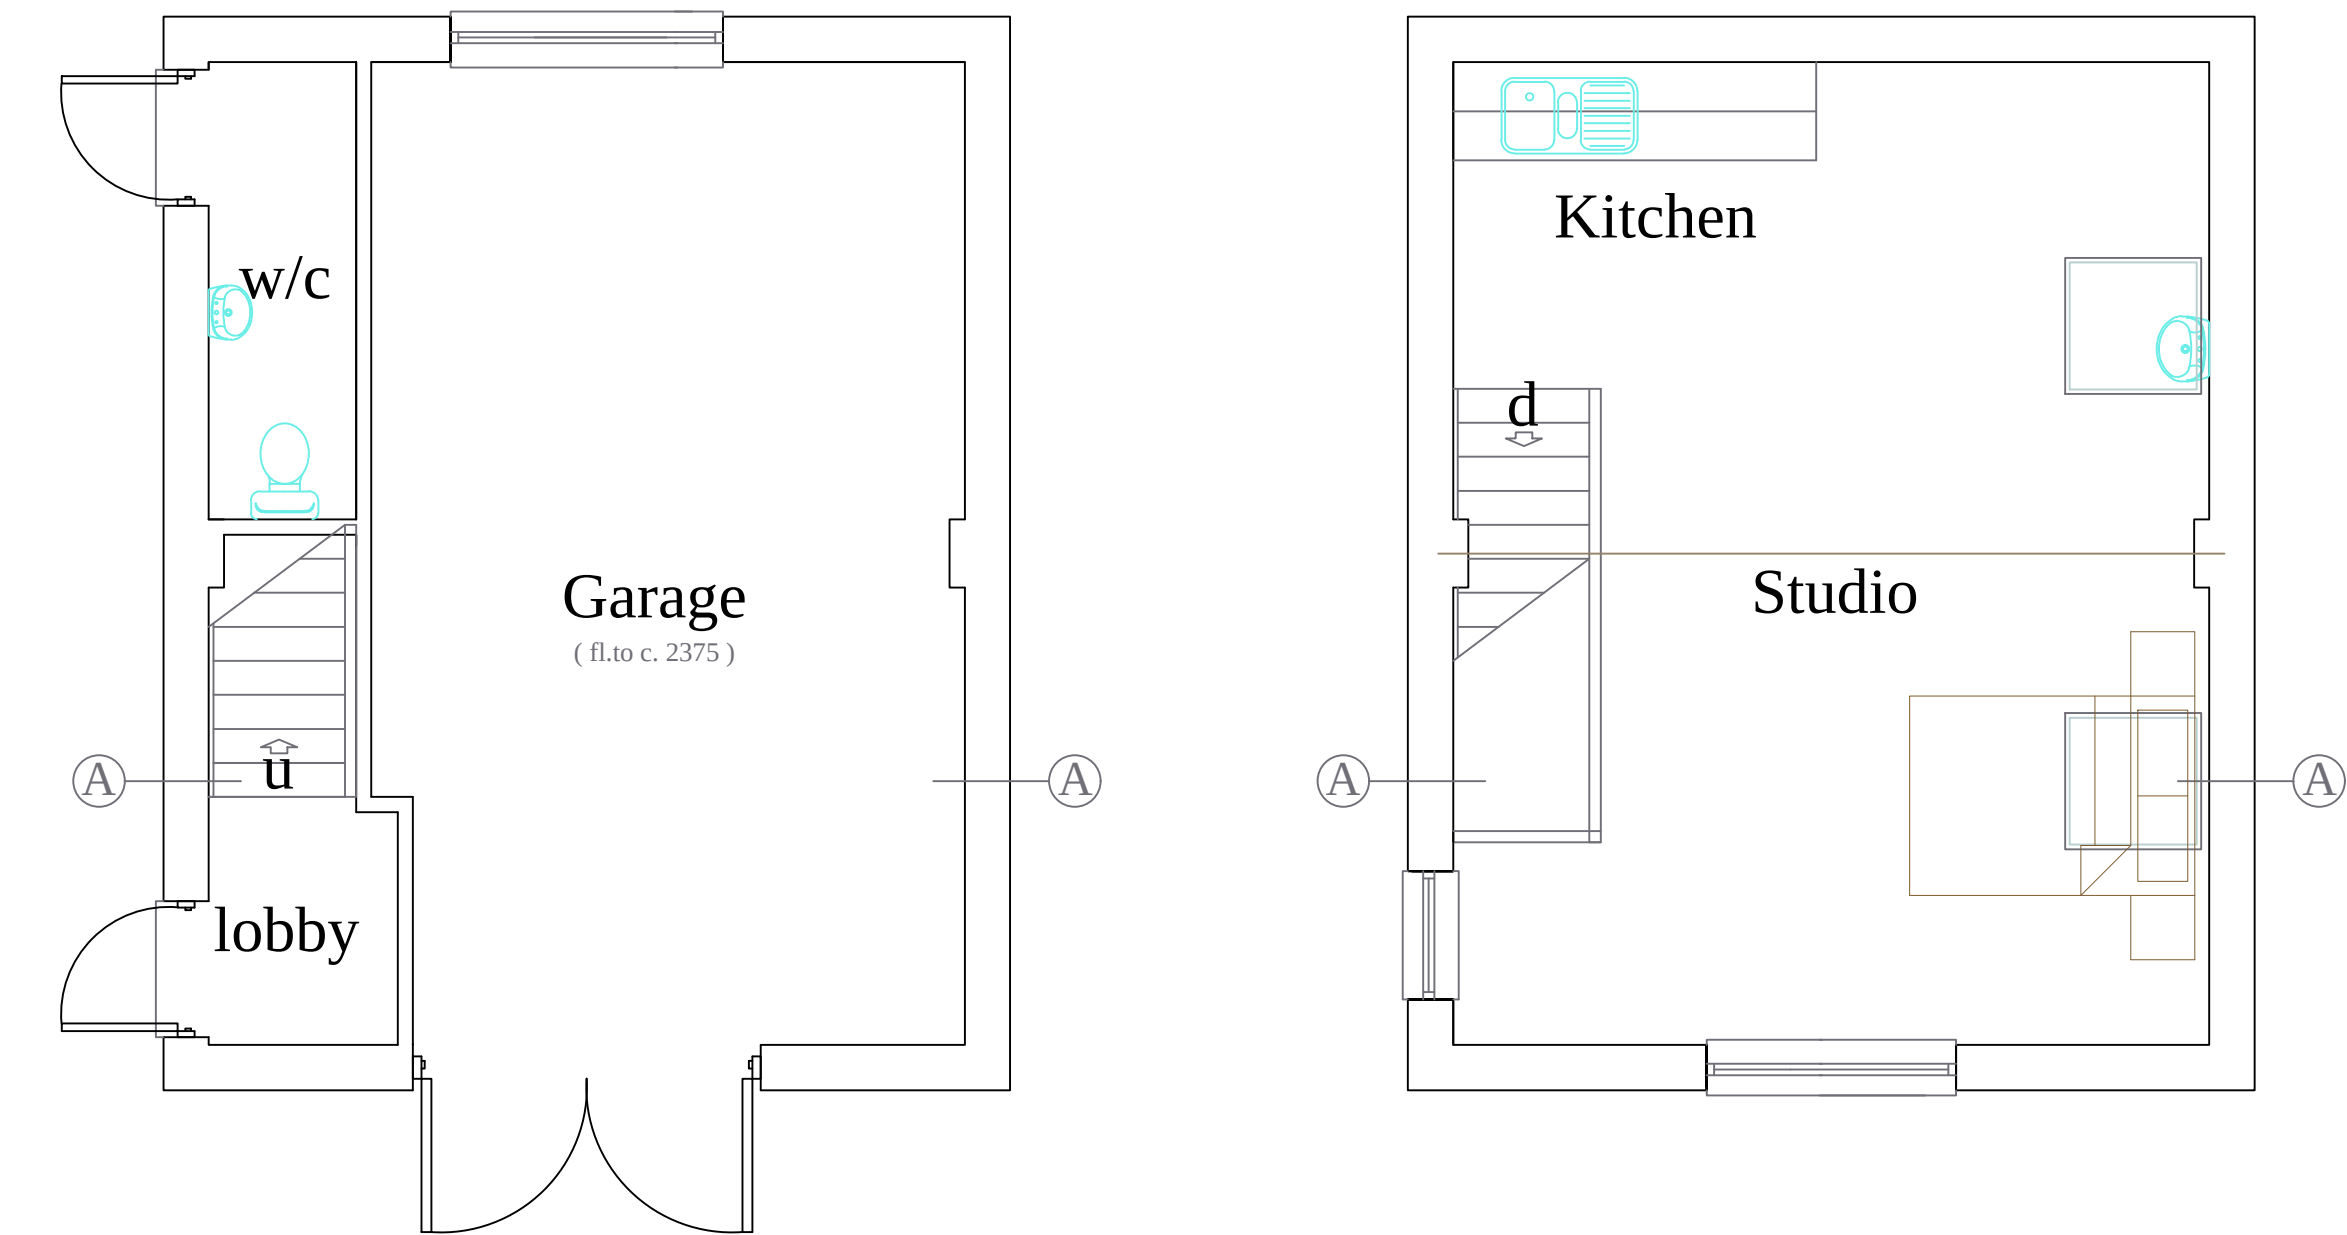

Ground Floor Plan 1:50
(existing)

First Floor Plan 1:50
(existing)

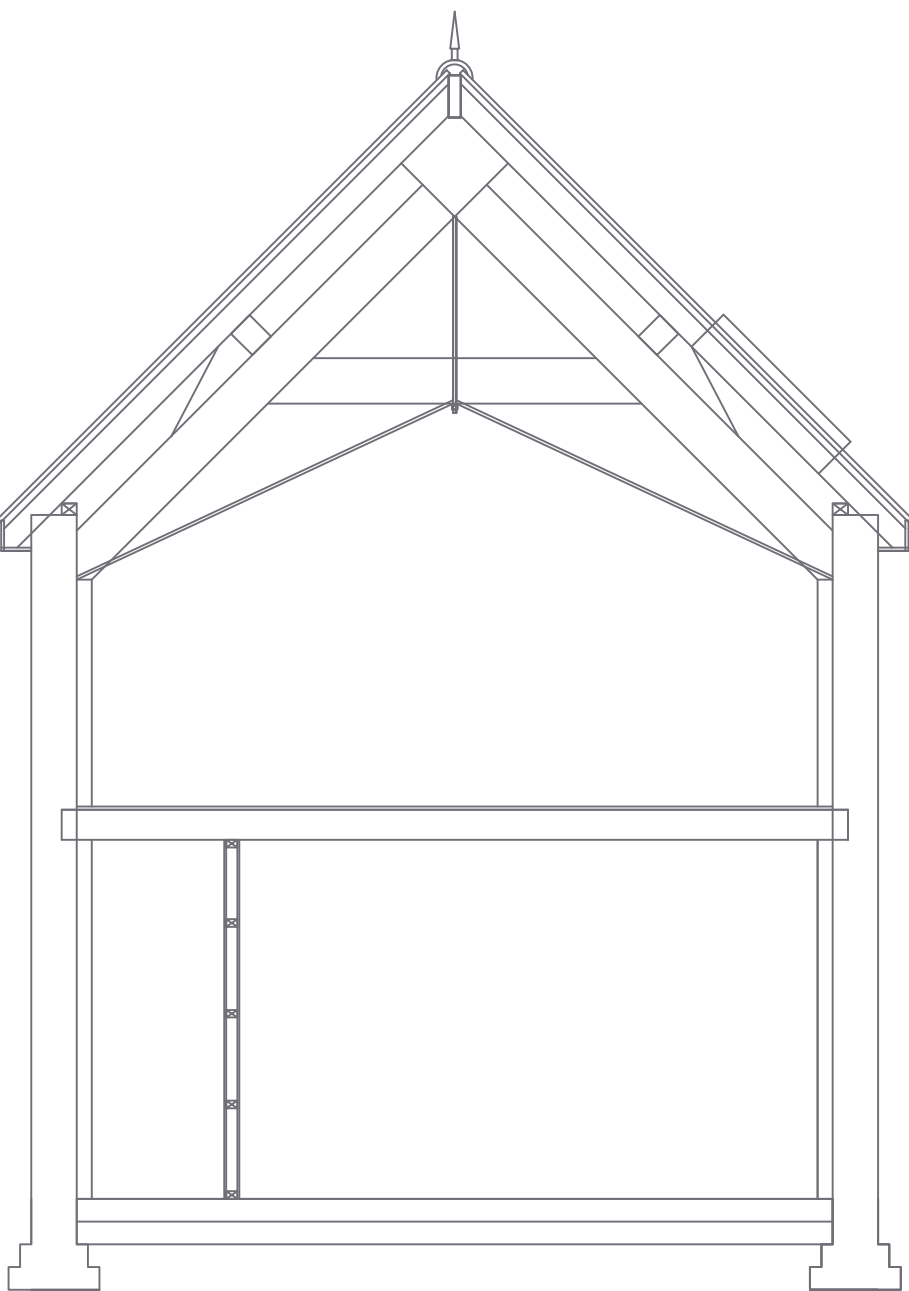

Section A-A 1:50
(existing)



SCALE BAR 1:50

TITLE: Existing Plans & Elevations Ashgrove Care Home Chester Road Gresford Wrexham LL12 8PP		
DRAWING NO.	ACH/2	REV: -
DATE:	April 2023	
SCALE:	1:50	
NCR ARCHITECTURAL DESIGN & TOWN PLANNING 1st & 2nd Floor 34 Lower High Street Stourbridge West Midlands DY8 1TA Mob : 07956 805316 neilranford@btinternet.com		