



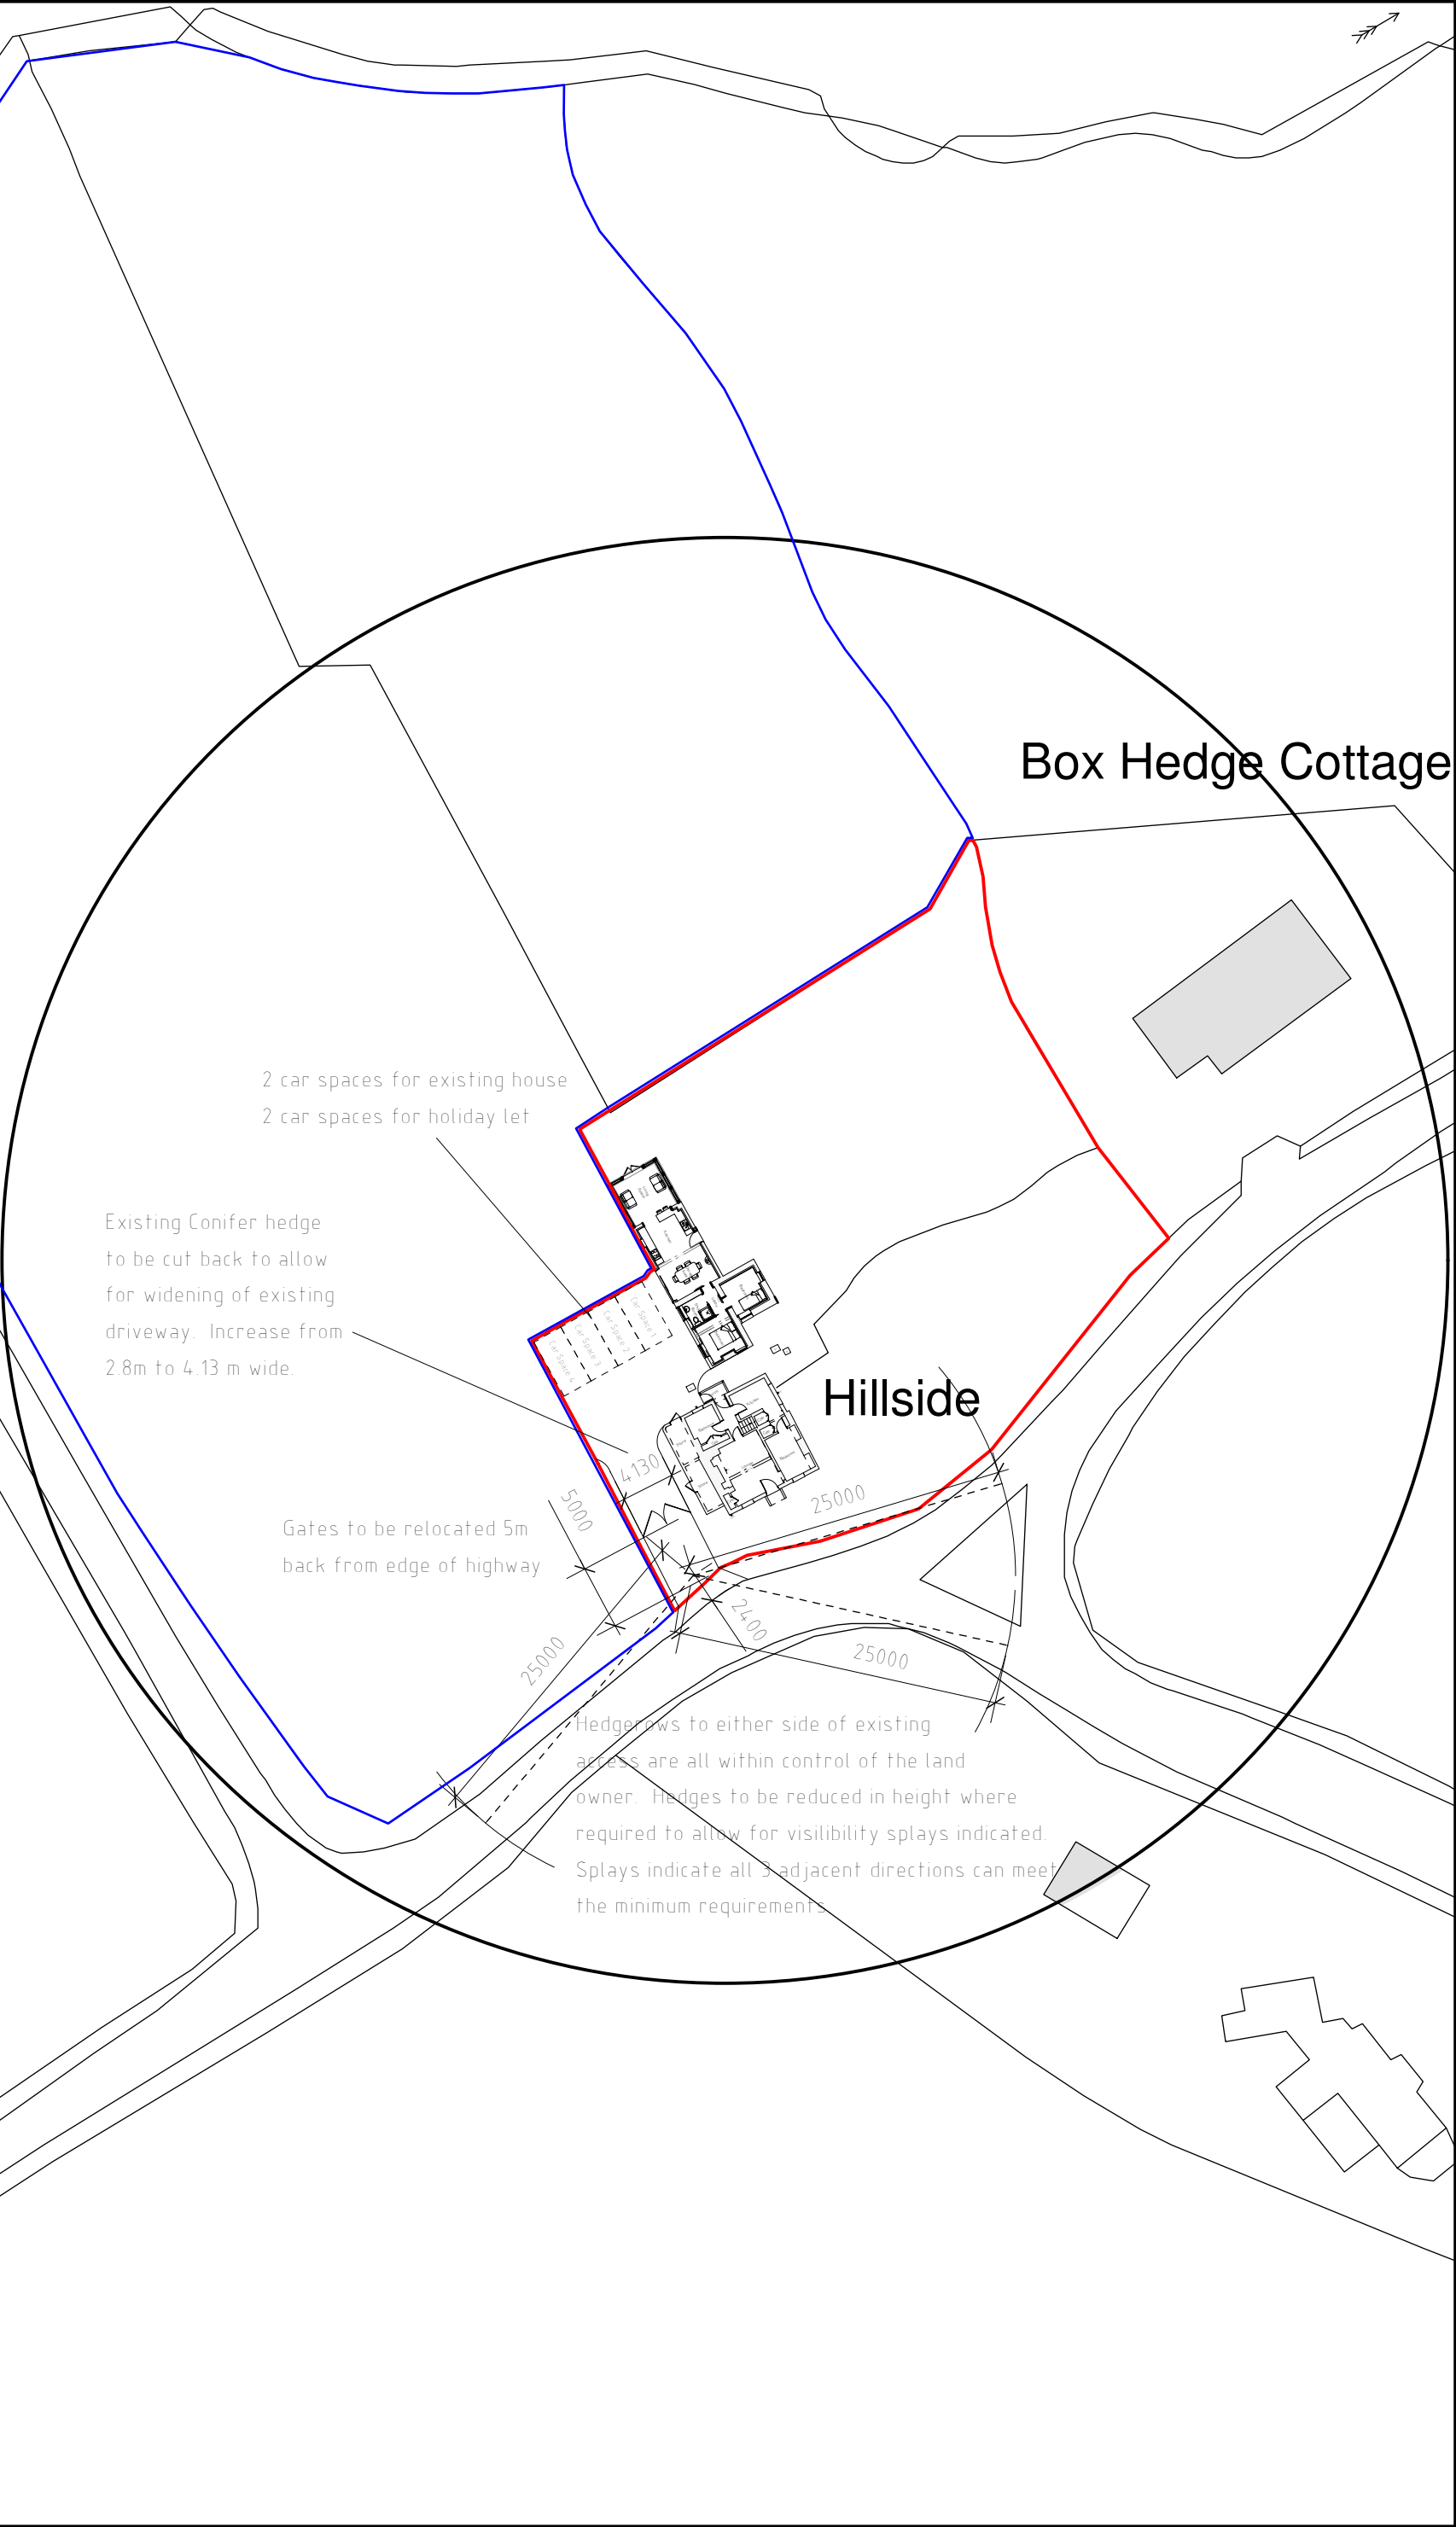

Site Plan 1:500

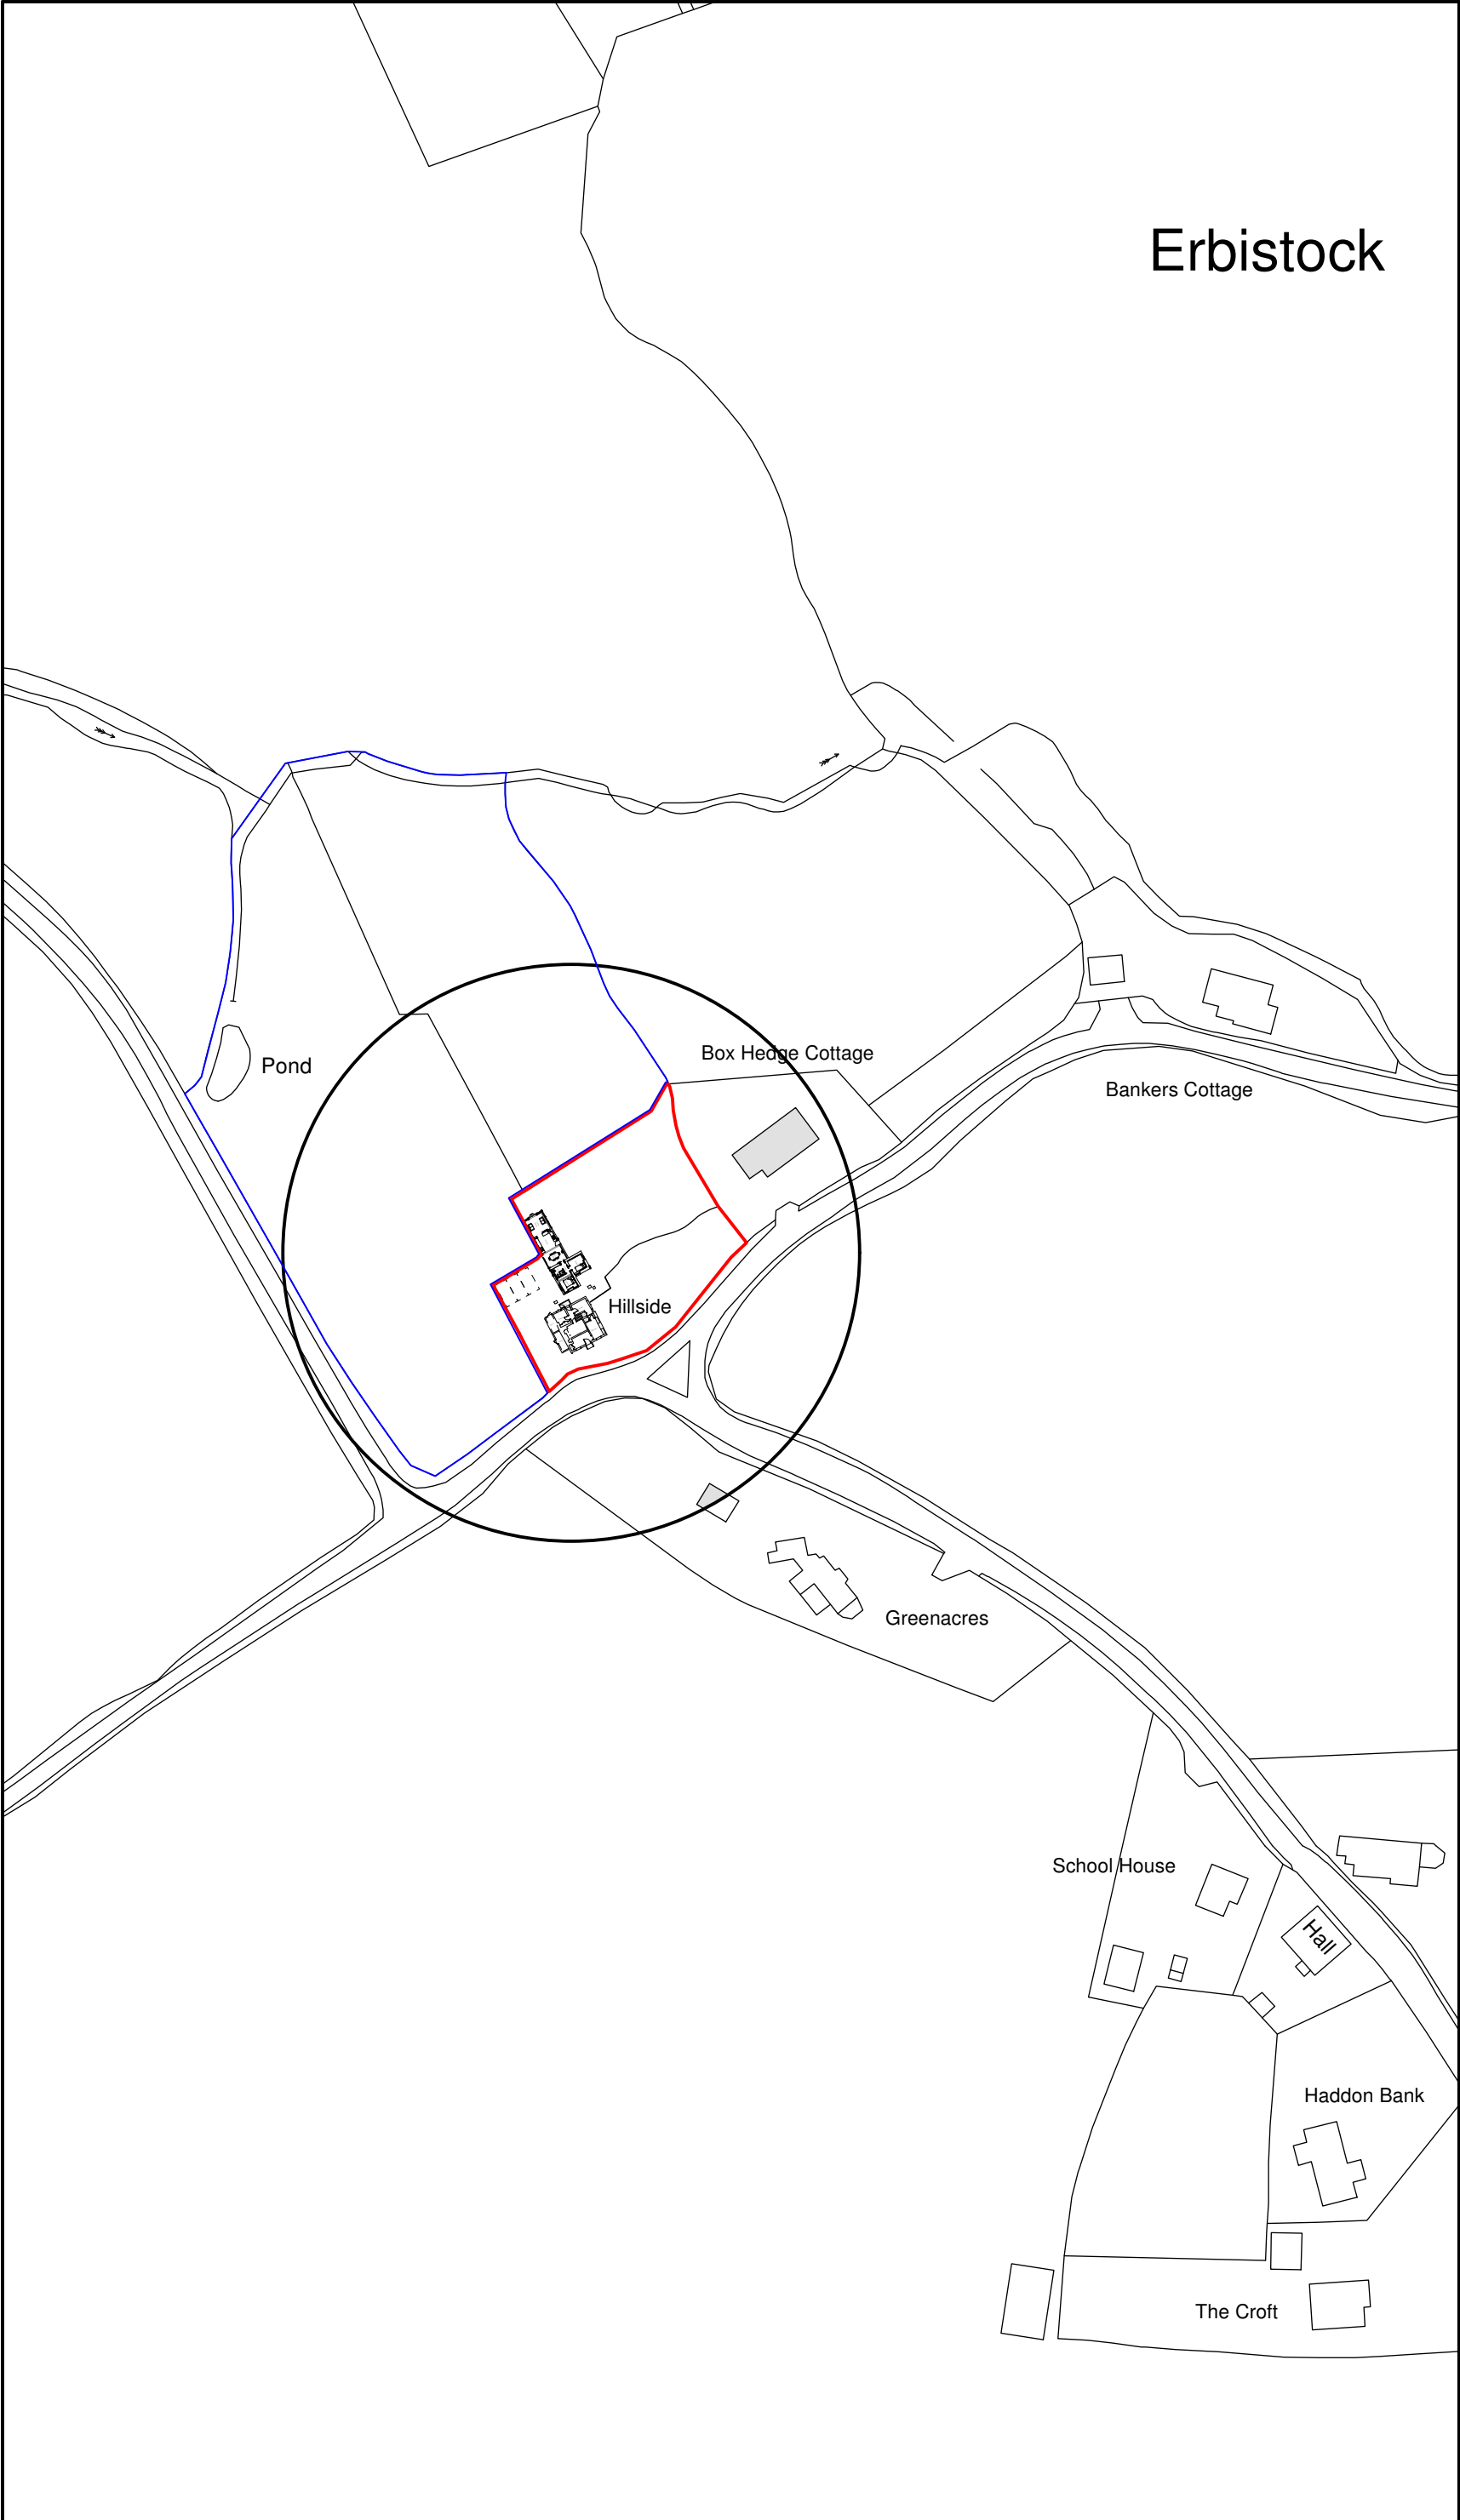

Location Plan 1:1250

Key

- Surrounding Buildings
- Application Site

B	01/24	Highways amends	SIH
A	08/23	Design Changes	E.M.J
Rev	Date	Detail	Initial

Project:

Proposed Alterations to,
Hillside, Erbistock,
Wrexham,
LL13 0DW

Title:
Site & Location
Plan

Scale: (A2)
1:500 &
1:1250

Drawn By:
E.M.Jackson

Date:
Aug 2023

Drawing No:
W202/004

Sheet:
1 of 1

Office 3K4,
Redwither Business Tower,
Wrexham. LL13 9XT
Tel: 01978 356500
www.blueprintarchitectural.com
© copyright all rights reserved