


REAR ELEVATION - BAT/BIRD BOX POSITIONS

SCALE: 1 : 100

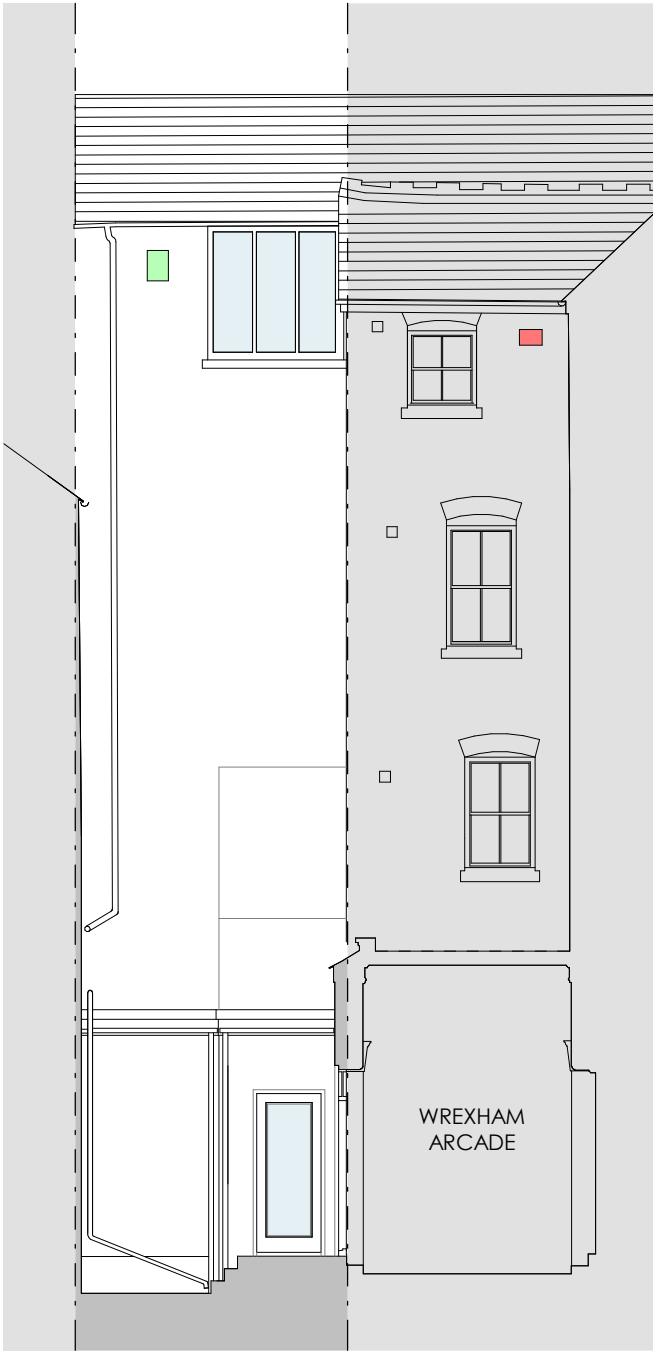

KEY


- Beaumaris WoodStone Bat Box Midi
- WoodStone® Estella House Sparrow Nest Box



Beaumaris WoodStone Bat Box Midi



WoodStone® Estella House Sparrow Nest Box

 

VISUAL SCALE 1:100 @ A3

--	--	--	--

REV	DESCRIPTION	DATE	BY
-----	-------------	------	----

THIS DRAWING IS THE COPYRIGHT OF AINSLEY GOMMON ARCHITECTS. CHECK ALL DIMENSIONS ON SITE. DISCREPANCIES TO BE NOTIFIED TO ARCHITECT. ELEMENTS OF STRUCTURE SHOWN ARE INDICATIVE AND FOR GUIDANCE. FINAL DESIGN TO BE AS STRUCTURAL ENGINEERS DETAILS AND SPECIFICATION.

PROJECT
58A HOPE STREET,
WREXHAM
for JR + MARGO Ltd

DRAWING TITLE
PROPOSED ELEVATIONS -
BIRD/BAT BOX POSTIONS

SCALE	DATE	DRAWN	CHECKED
1 : 100 @A3	26/04/24	IP	TM

DRAWING STATUS	PLANNING
----------------	----------

JOB No	DRAWING No	REVISION
2296	202	

AG

1 PRICE STREET, HAMILTON SQUARE, BIRKENHEAD, MERSEYSIDE, CH41 6JN
Tel: 0151 647 5511 | birkenhead@agarchitects.co.uk | www.agarchitects.co.uk

A

AINSLEY GOMMON ARCHITECTS

PRINTED: 26/04/2024 10:03:29

A3