




Existing Front Elevation 1:100
View A



Existing Side Elevation 1:100
View B

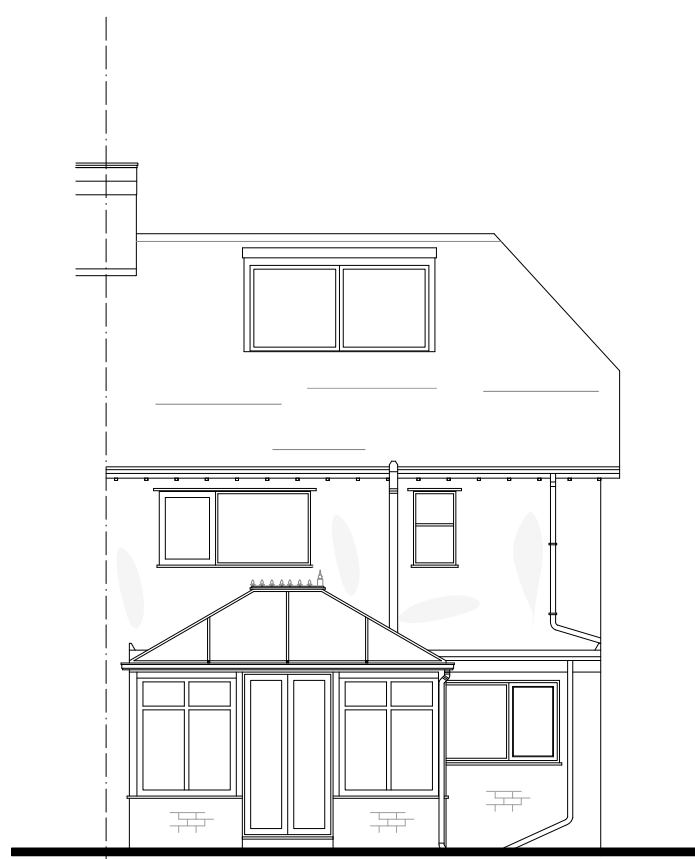

Existing Rear Elevation 1:100
View C




Proposed Front Elevation
1:100 View A




Proposed Side Elevation 1:100
View B




Proposed Rear Elevation 1:100
View C

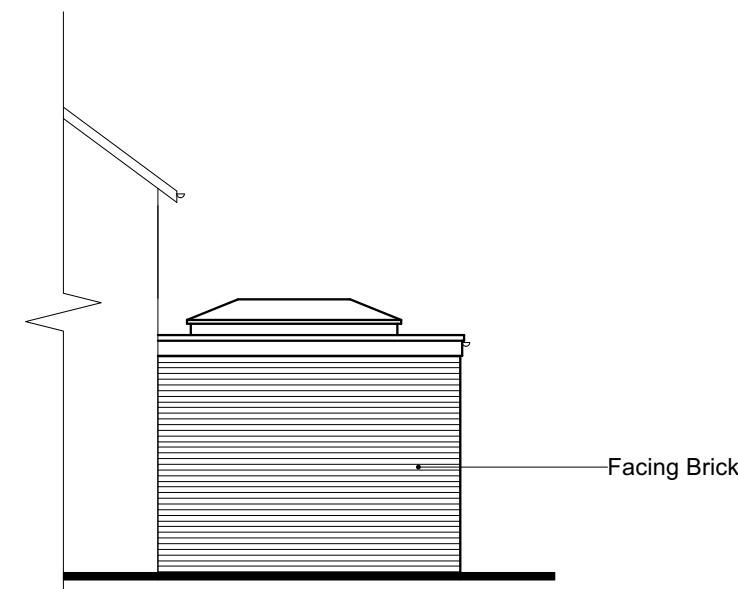


Proposed Side Elevation 1:100
View D

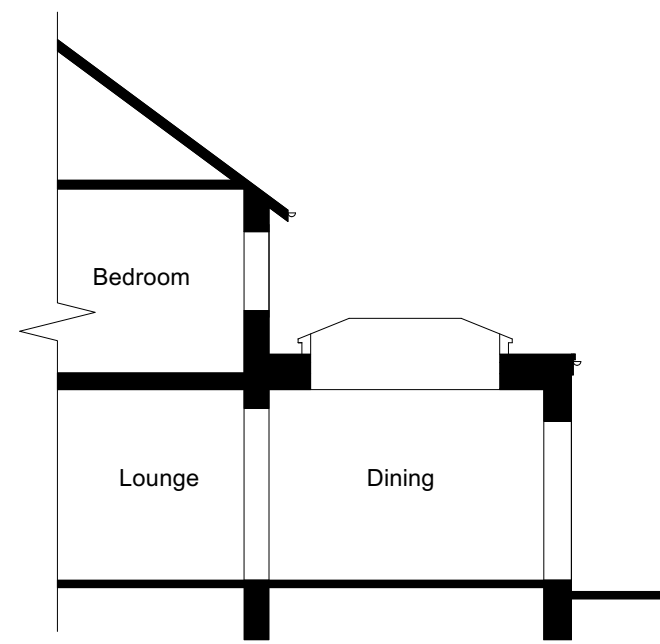


Typical Section 1:100

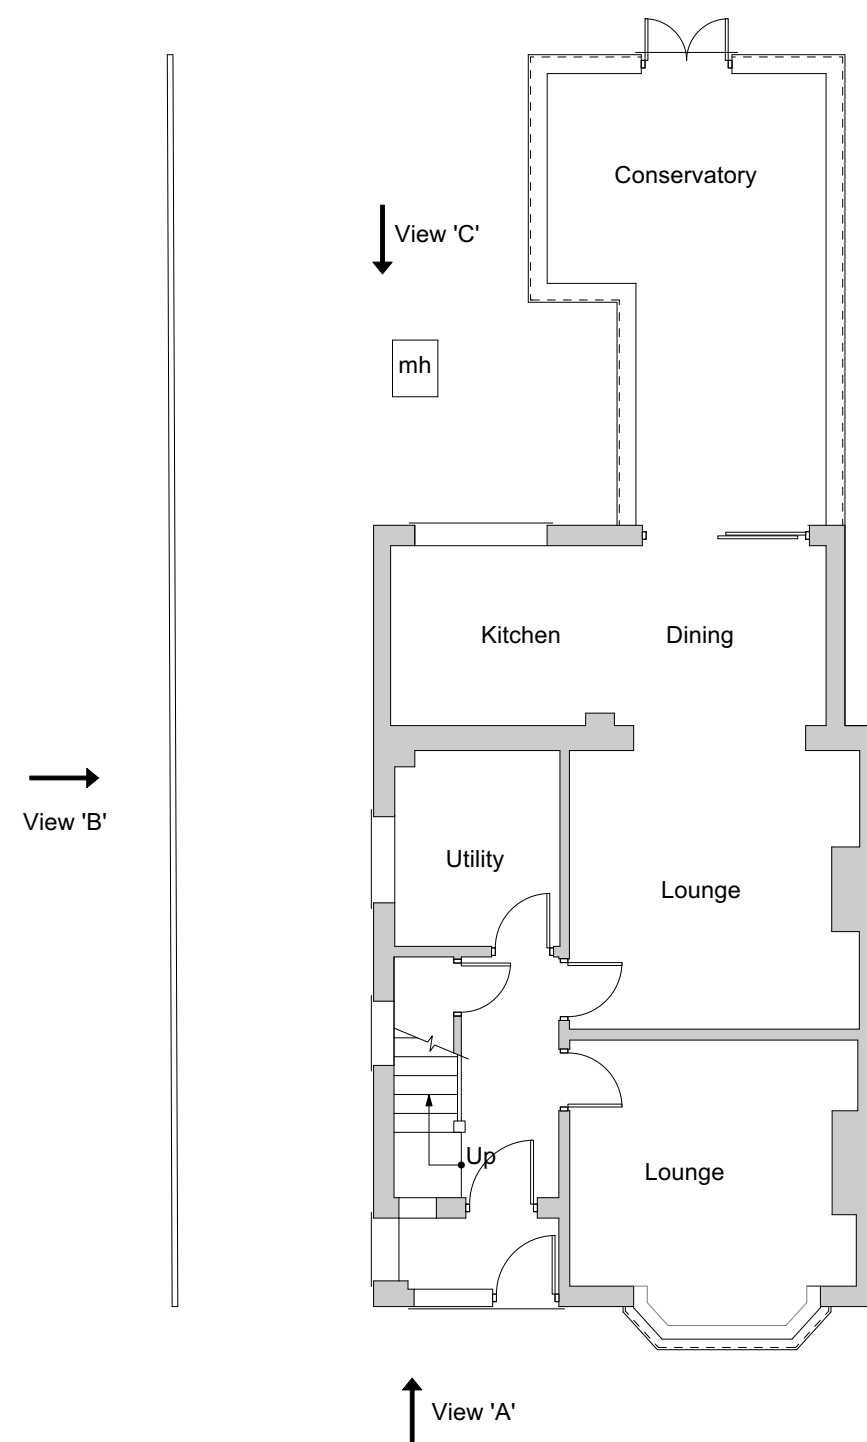

Existing Ground Floor Plan 1:100

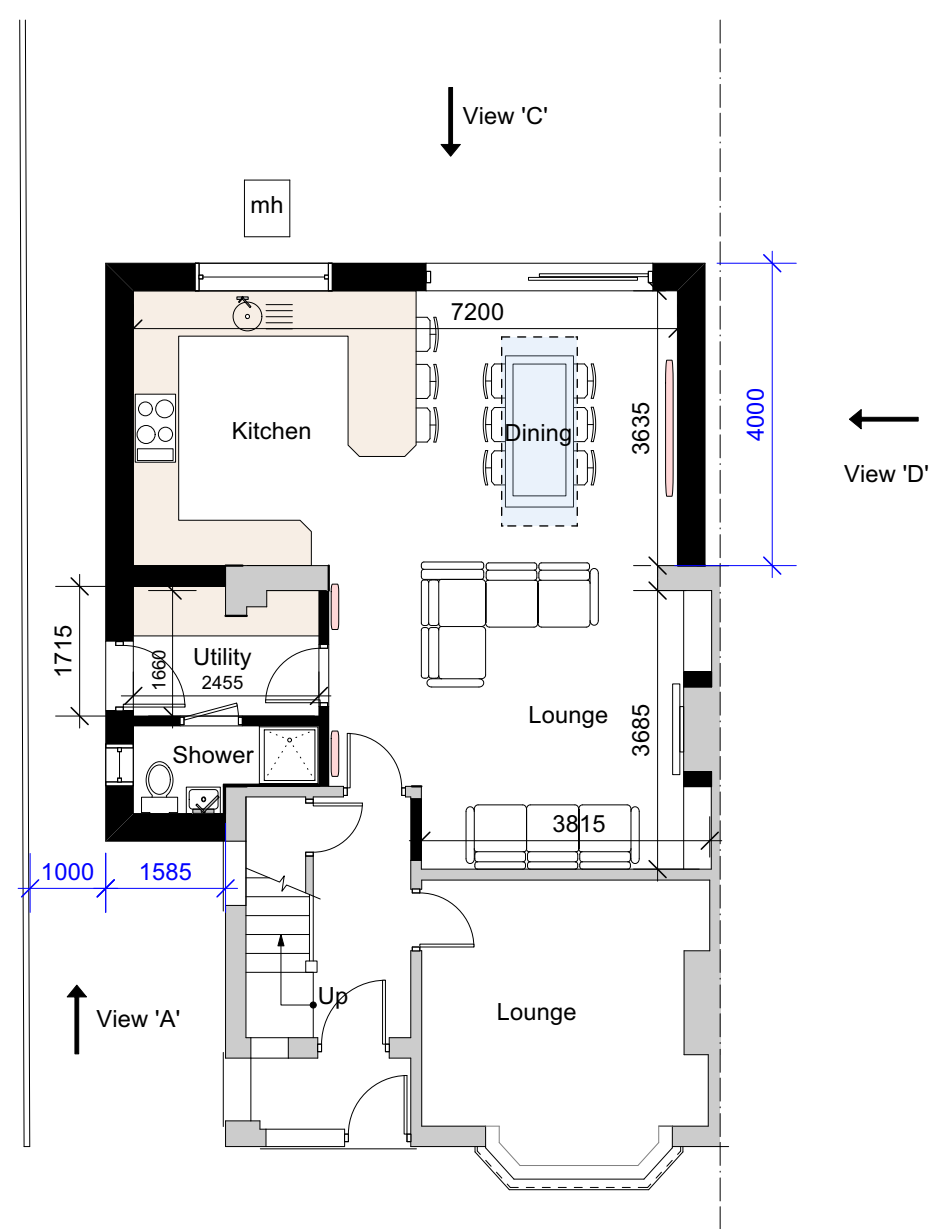

Proposed Ground Floor - 1:100

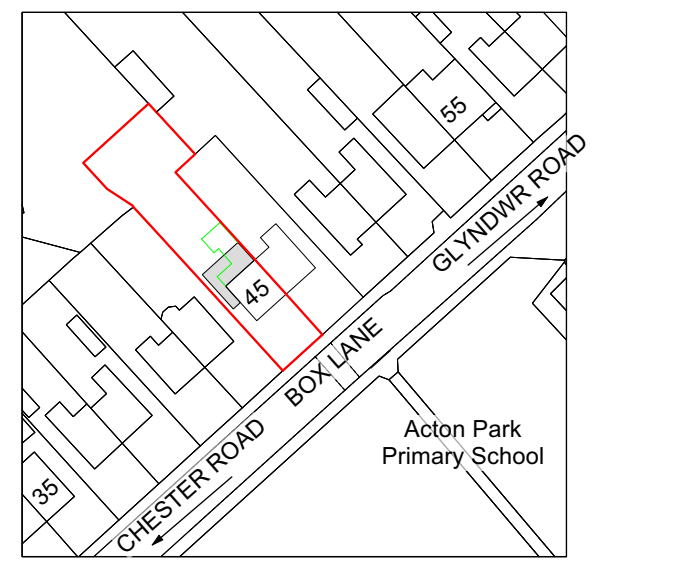

Location Plan 1:1250



Site Plan 1:500

 AGD Architectural Ltd Calbourne, Church Lane Guilden Sutton Chester, CH3 7EW e-mail: info@agdarchitectural.co.uk Tel: 01244 301 723	
Client Mr & Mrs Thomas	
Project 45 Box Lane Wrexham, LL12 8BY	
Drawing Title Combined Planning	
Scale (A1) 1:100, 1:500 & 1:1250	Date March 2024
Drawing No. T031/03	Sheet 01/01
This drawing is copyright and is issued under the condition that it is not to be copied wholly or in part without the consent in writing of AGD Architectural, contractors to check all dimensions on site, do not scale from the drawing.	