
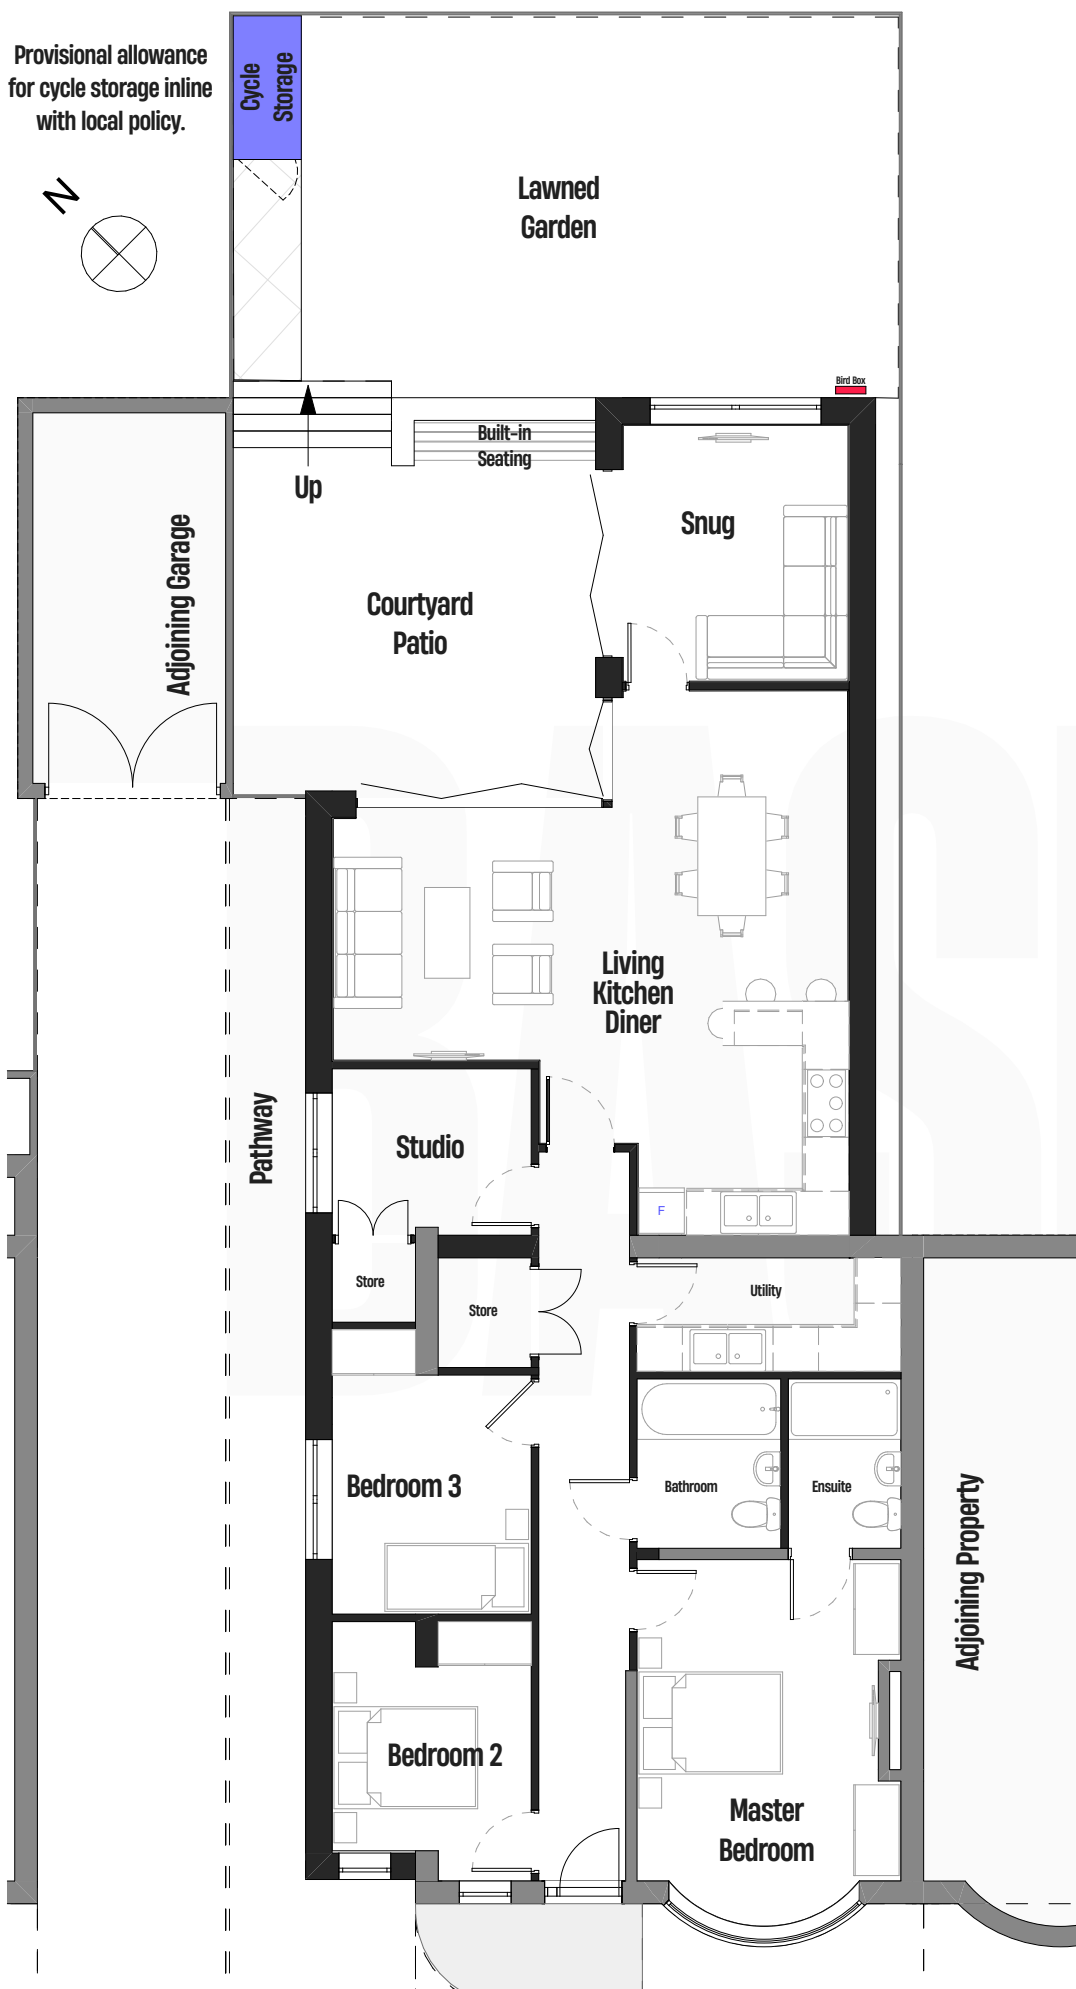


Provisional allowance
for cycle storage inline
with local policy.

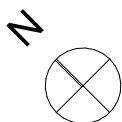

BASE

Offices:

SHREWSBURY, CONWY, CHESTER

Tel: 01743 236 400 | Fax: 01244 569 008

Email: HELLO@BASEARCHITECTURE.CO.UK

Web: BASEARCHITECTURE.CO.UK

Net Biodiversity Benefit Key

Bird Box



Vivara Pro Woodstone
House Sparrow Nest Box
(or similar)

To be built into structure or fixed
onto the external structure with
screws and wall plugs.

Rev.	A	Revision Description.
By.	BG	Amended to case officer comment.
Chk.	JH	Bird box added to rear elevation.
Scale.	1:100 @ A4	Drawn by. BG
Date.	21.02.24	Chk. JH
Project Title		
40 Sandringham Rd, Wrexham		
Client		
Jo Marsh		
Drawing Title		
Proposed Plans		
Project No.	Drawing No.	Rev.
BA4227	PL-003	A

This drawing is the property of base Architecture & Design Ltd. It shall not be copied or scanned, in part or whole, without prior consent of base Architecture and Design. Do not scale this drawing.

RIBA

base cares

SCALE BAR 1:100

