


By Department Legend

- Apartment 11- 50m²
- Apartment 12- 44m²
- Apartment 13- 53m²

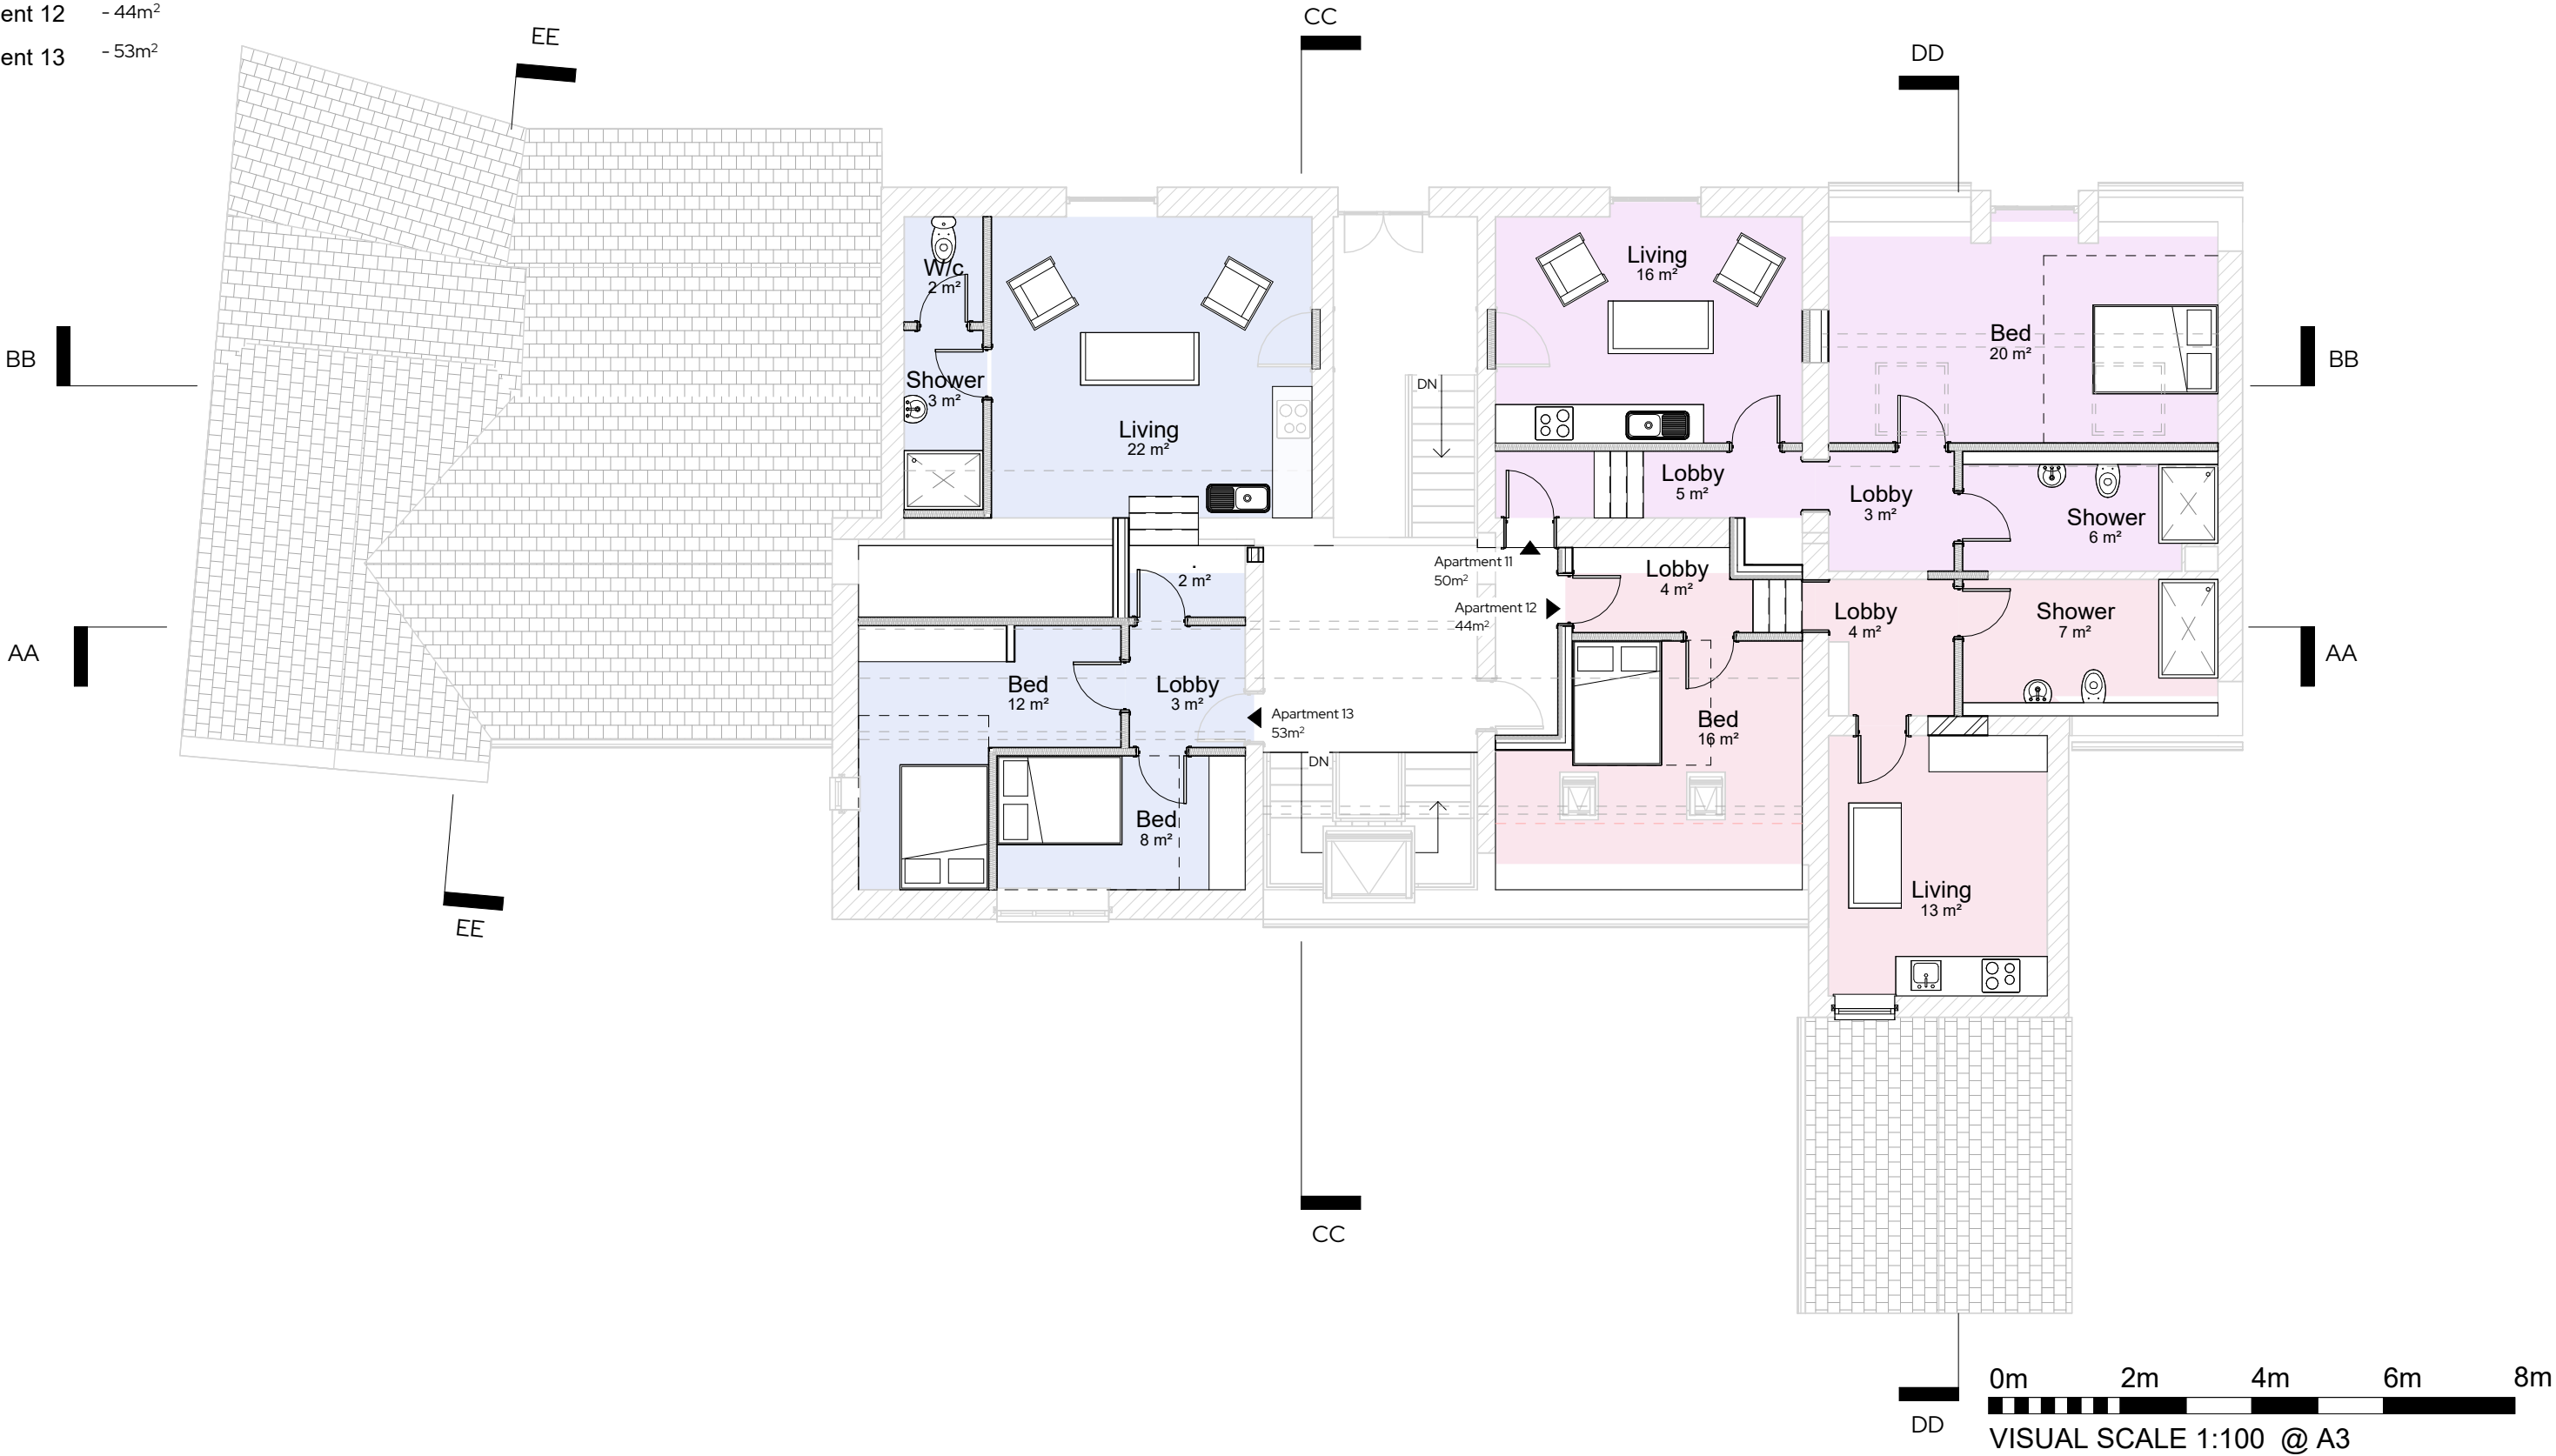

REV	Date	Description	Issued	Additional Notes

Project Title	23 Chester Street, Wrexham
Client Name	Happy Days Group
Project Address	23 Chester Street, Wrexham, LL13 8BG

Title	Second Floor Plan - Proposed			
Drawing No.	1268-03-03-006			
Date	07/05/24	Scale	1 : 100	Sheet Size
				A3
Drawn by	RJ	Checked by	DB	

STUDIO256
Architecture • Design • Build

Unit 256, Slater Studios, 9 Slater Street, Liverpool, L1 4BW
admin@studio256design.co.uk / +44 (0)151 345 7600