
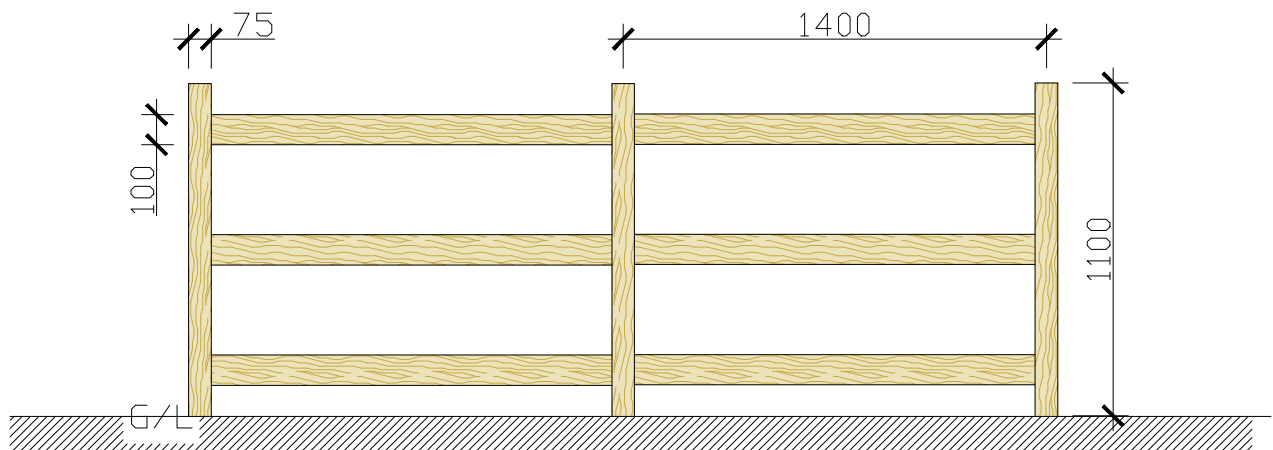


Proposed Site Plan

Scale 1:100

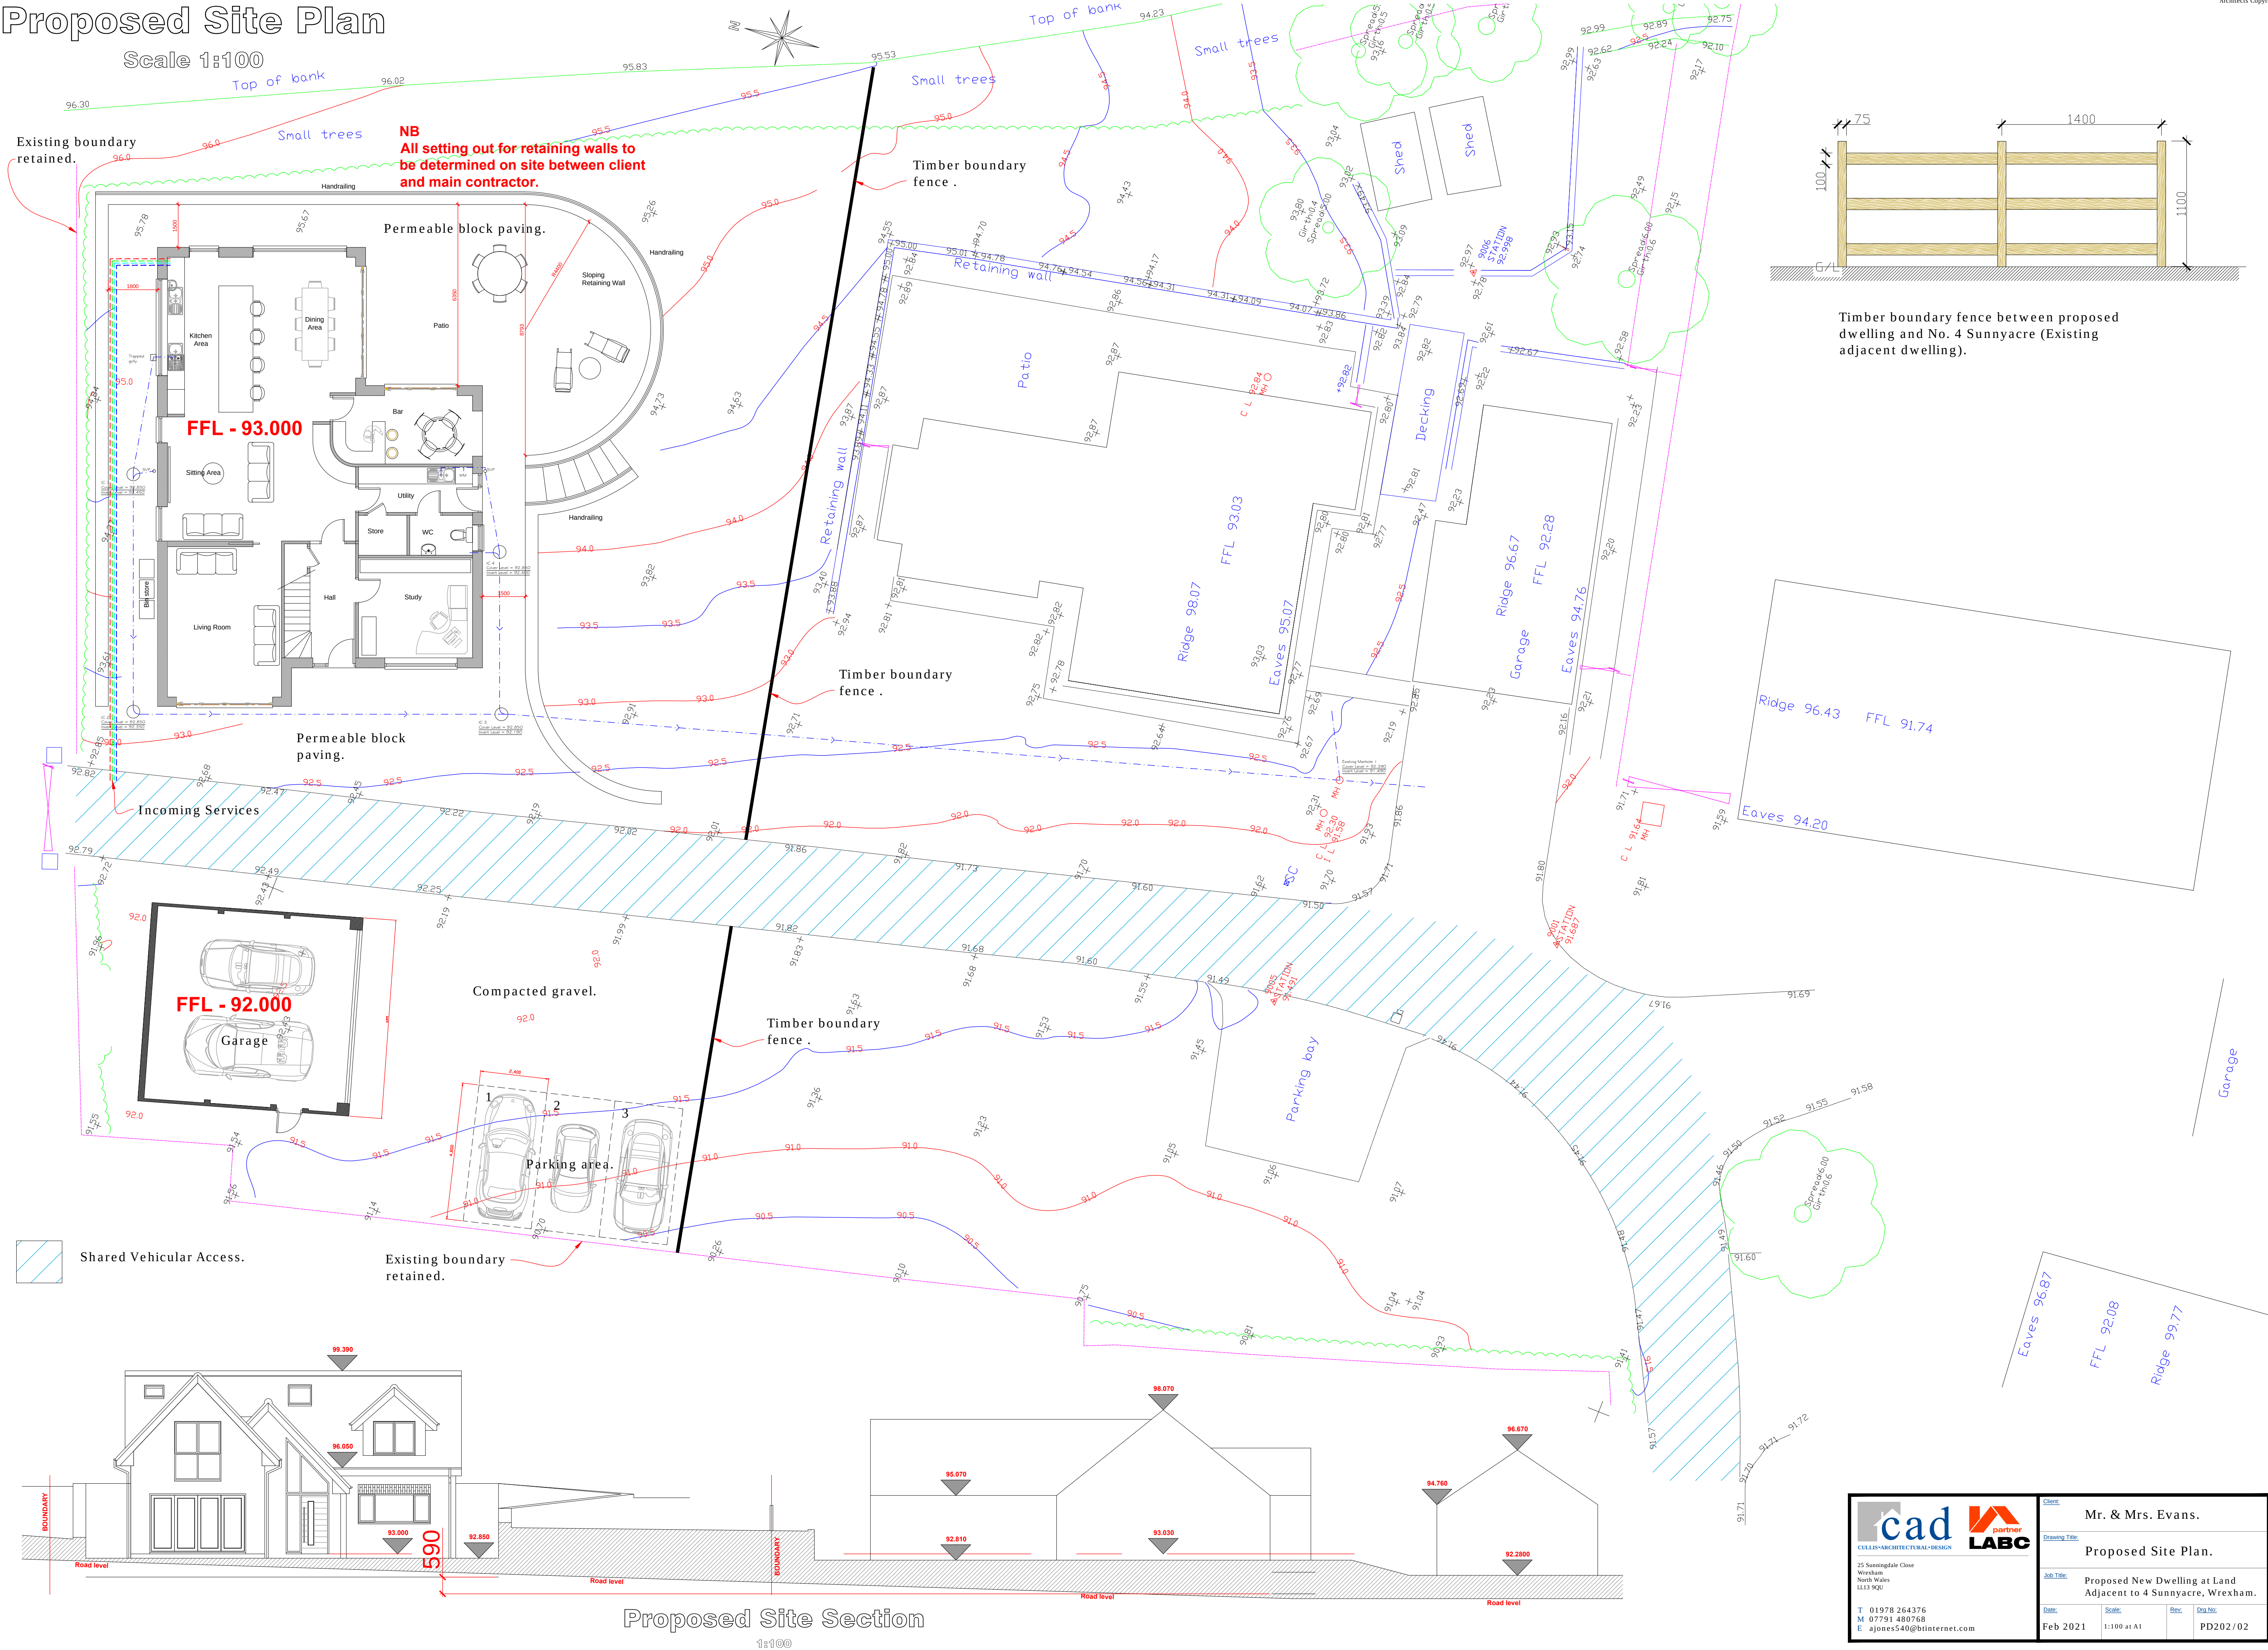

Timber boundary fence between proposed dwelling and No. 4 Sunnyacre (Existing adjacent dwelling).

CULLIS-ARCHITECTURAL-DESIGN  
25 Sunningdale Close  
Wrexham  
North Wales  
LL13 9QU  
T 01978 264376  
M 07791 480768  
E ajones540@btinternet.com

LABC

|                                                                            |                    |      |                   |
|----------------------------------------------------------------------------|--------------------|------|-------------------|
| Client: Mr. & Mrs. Evans.                                                  |                    |      |                   |
| Drawing Title: Proposed Site Plan.                                         |                    |      |                   |
| Job Title: Proposed New Dwelling at Land Adjacent to 4 Sunnyacre, Wrexham. |                    |      |                   |
| Date: Feb 2021                                                             | Scale: 1:100 at A1 | Rev: | Draw No: PD202/02 |