


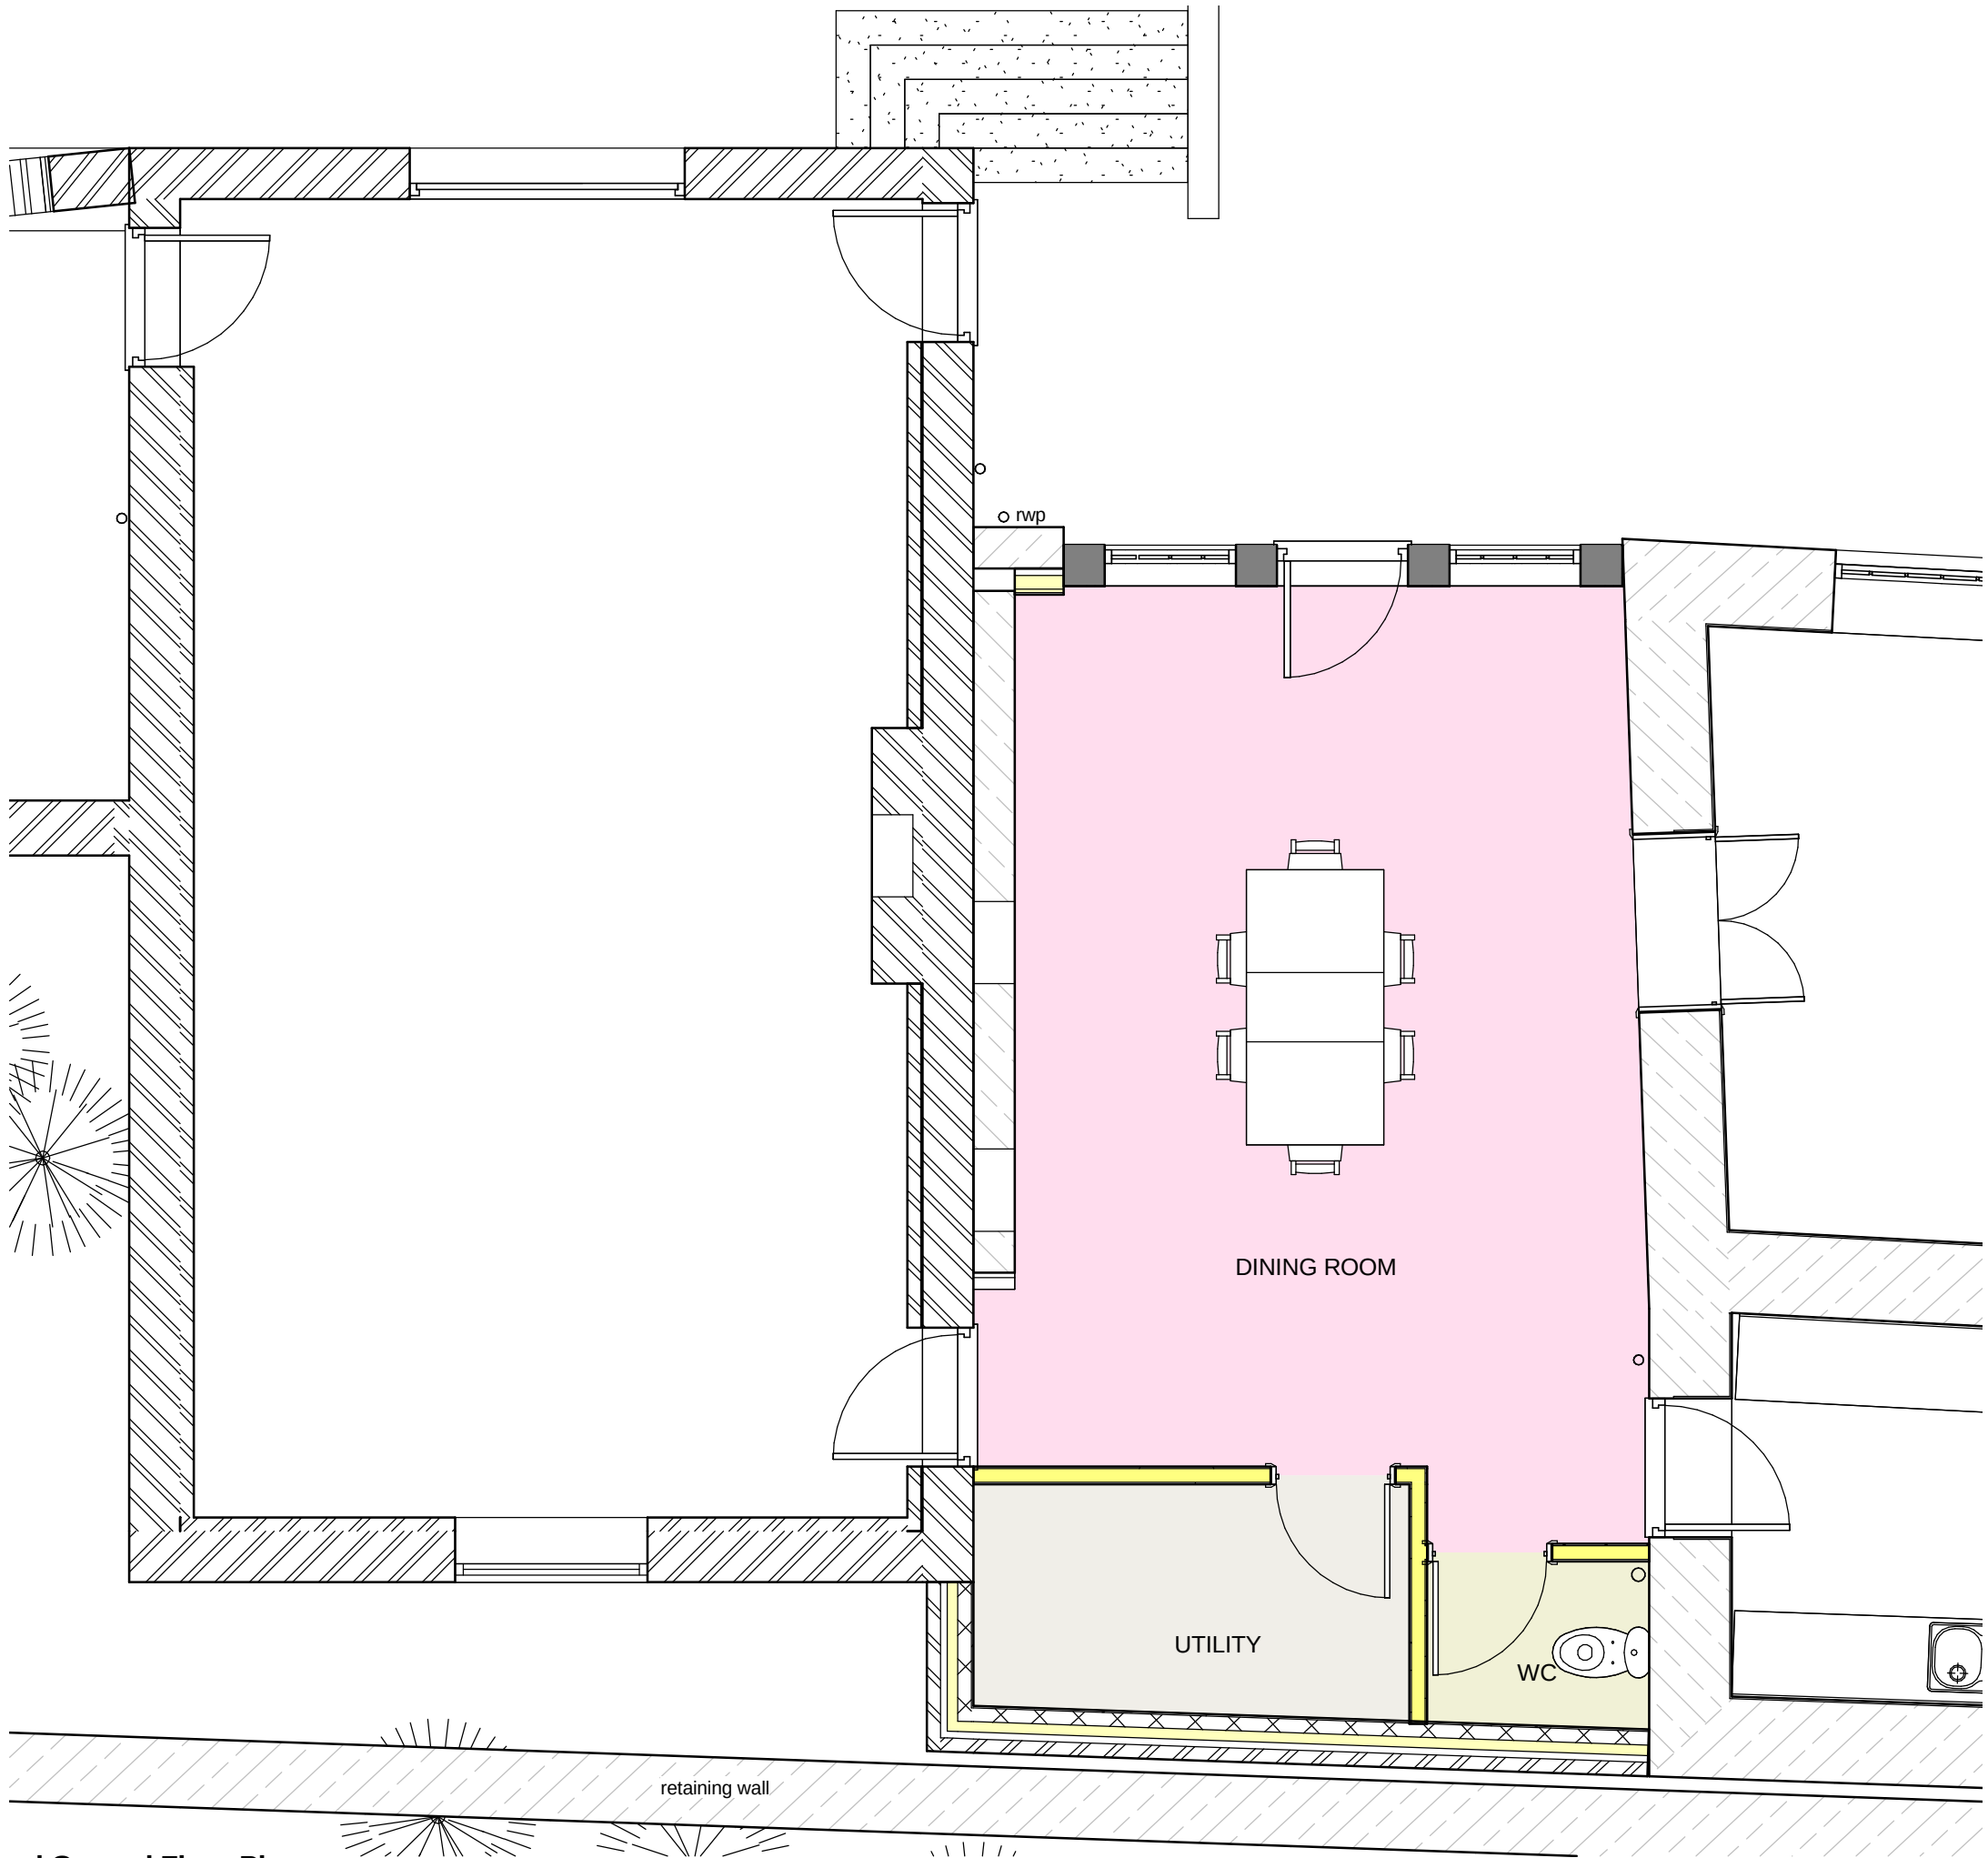

Proposed Ground Floor Plan
1 : 50

The Contractor is responsible for checking all dimensions - any discrepancy to be brought to the attention of the client before proceeding with the work.

Where an item is covered by drawings of different scales, the larger scale drawing takes precedence.

Do not scale drawings - measured dimensions to be worked in all cases.

Revisions:
B) 15.6.2023 - Outbuilding design reverted to existing

BH ARCHITECTS LTD.

Barden • Queen Street • Treuddyn • Near Mold • Flintshire • CH7 4LU

Company Number 9280139

tel. 07970 771547email. bharch@hotmail.com

site address
Lynwood • Maes-Y-Ffynnon Road • Minera • Wrexham
LL11 3DE

project
Proposed Single Storey Infill Extension and Internal
Alterations

description & scale
Proposed Ground Floor Plan -
Scale as shown when printed at A3

date	project number	drawing number	revision
March 2023	23/219	RD/11	B