




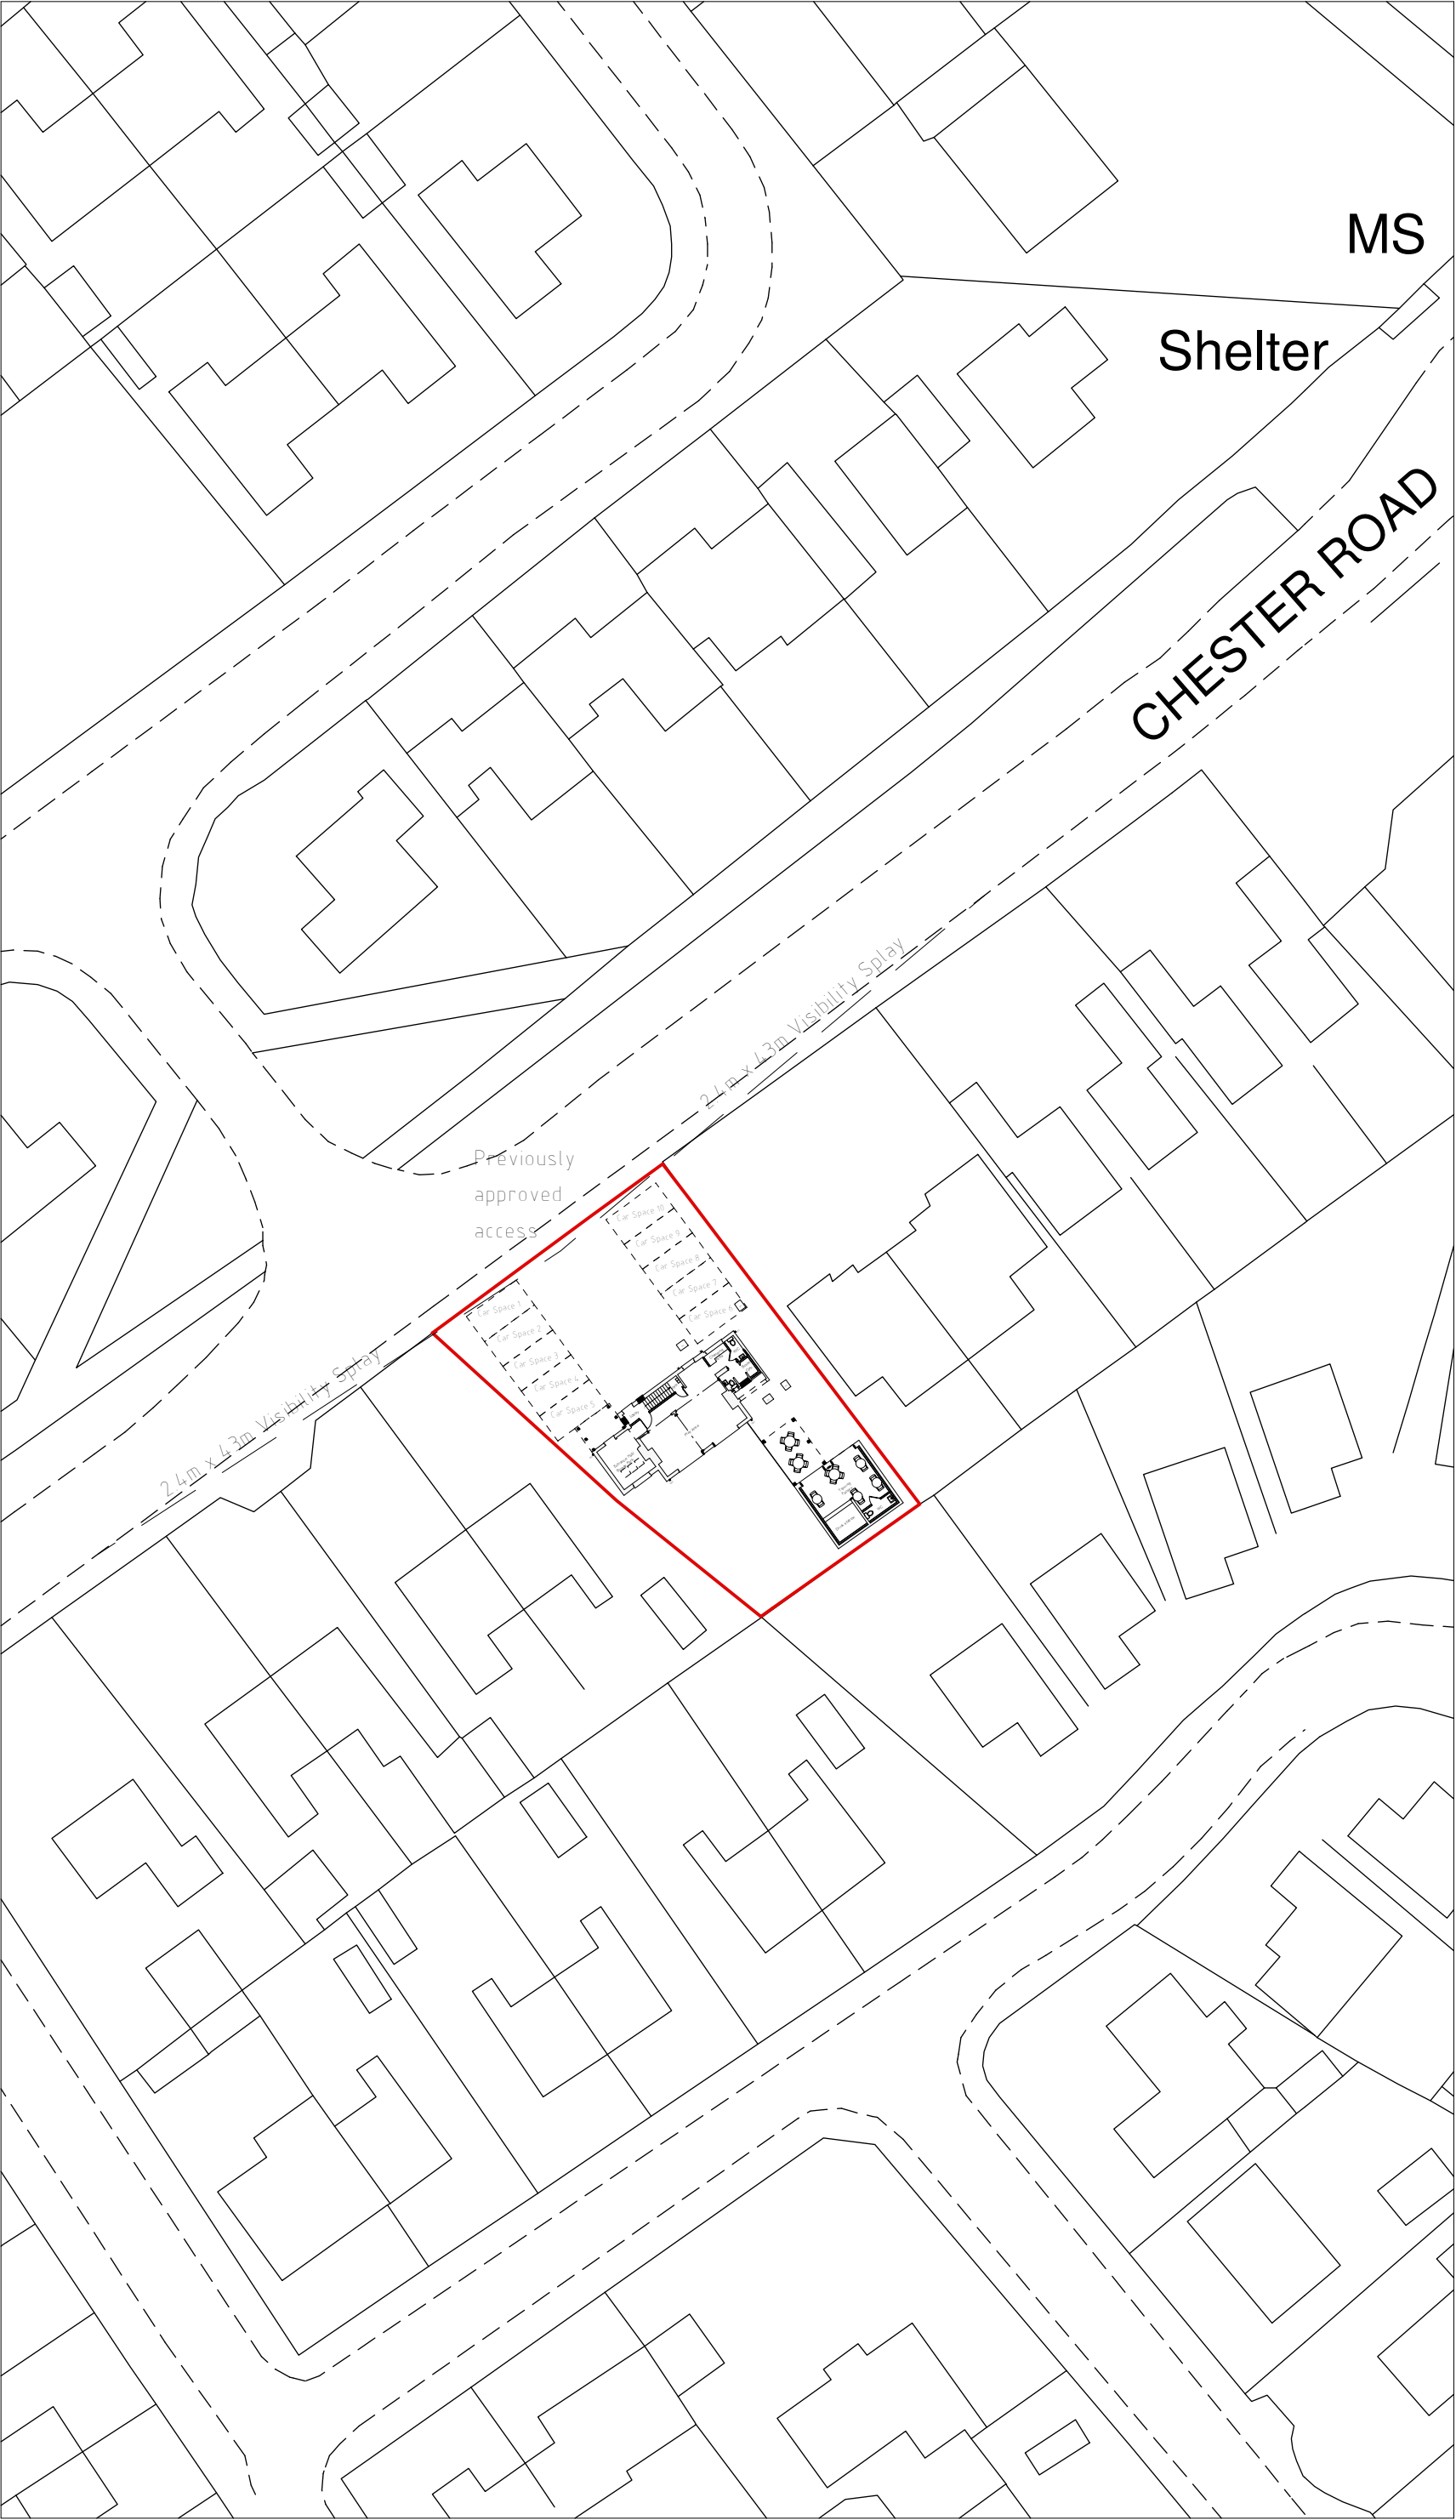

Site Plan 1:500

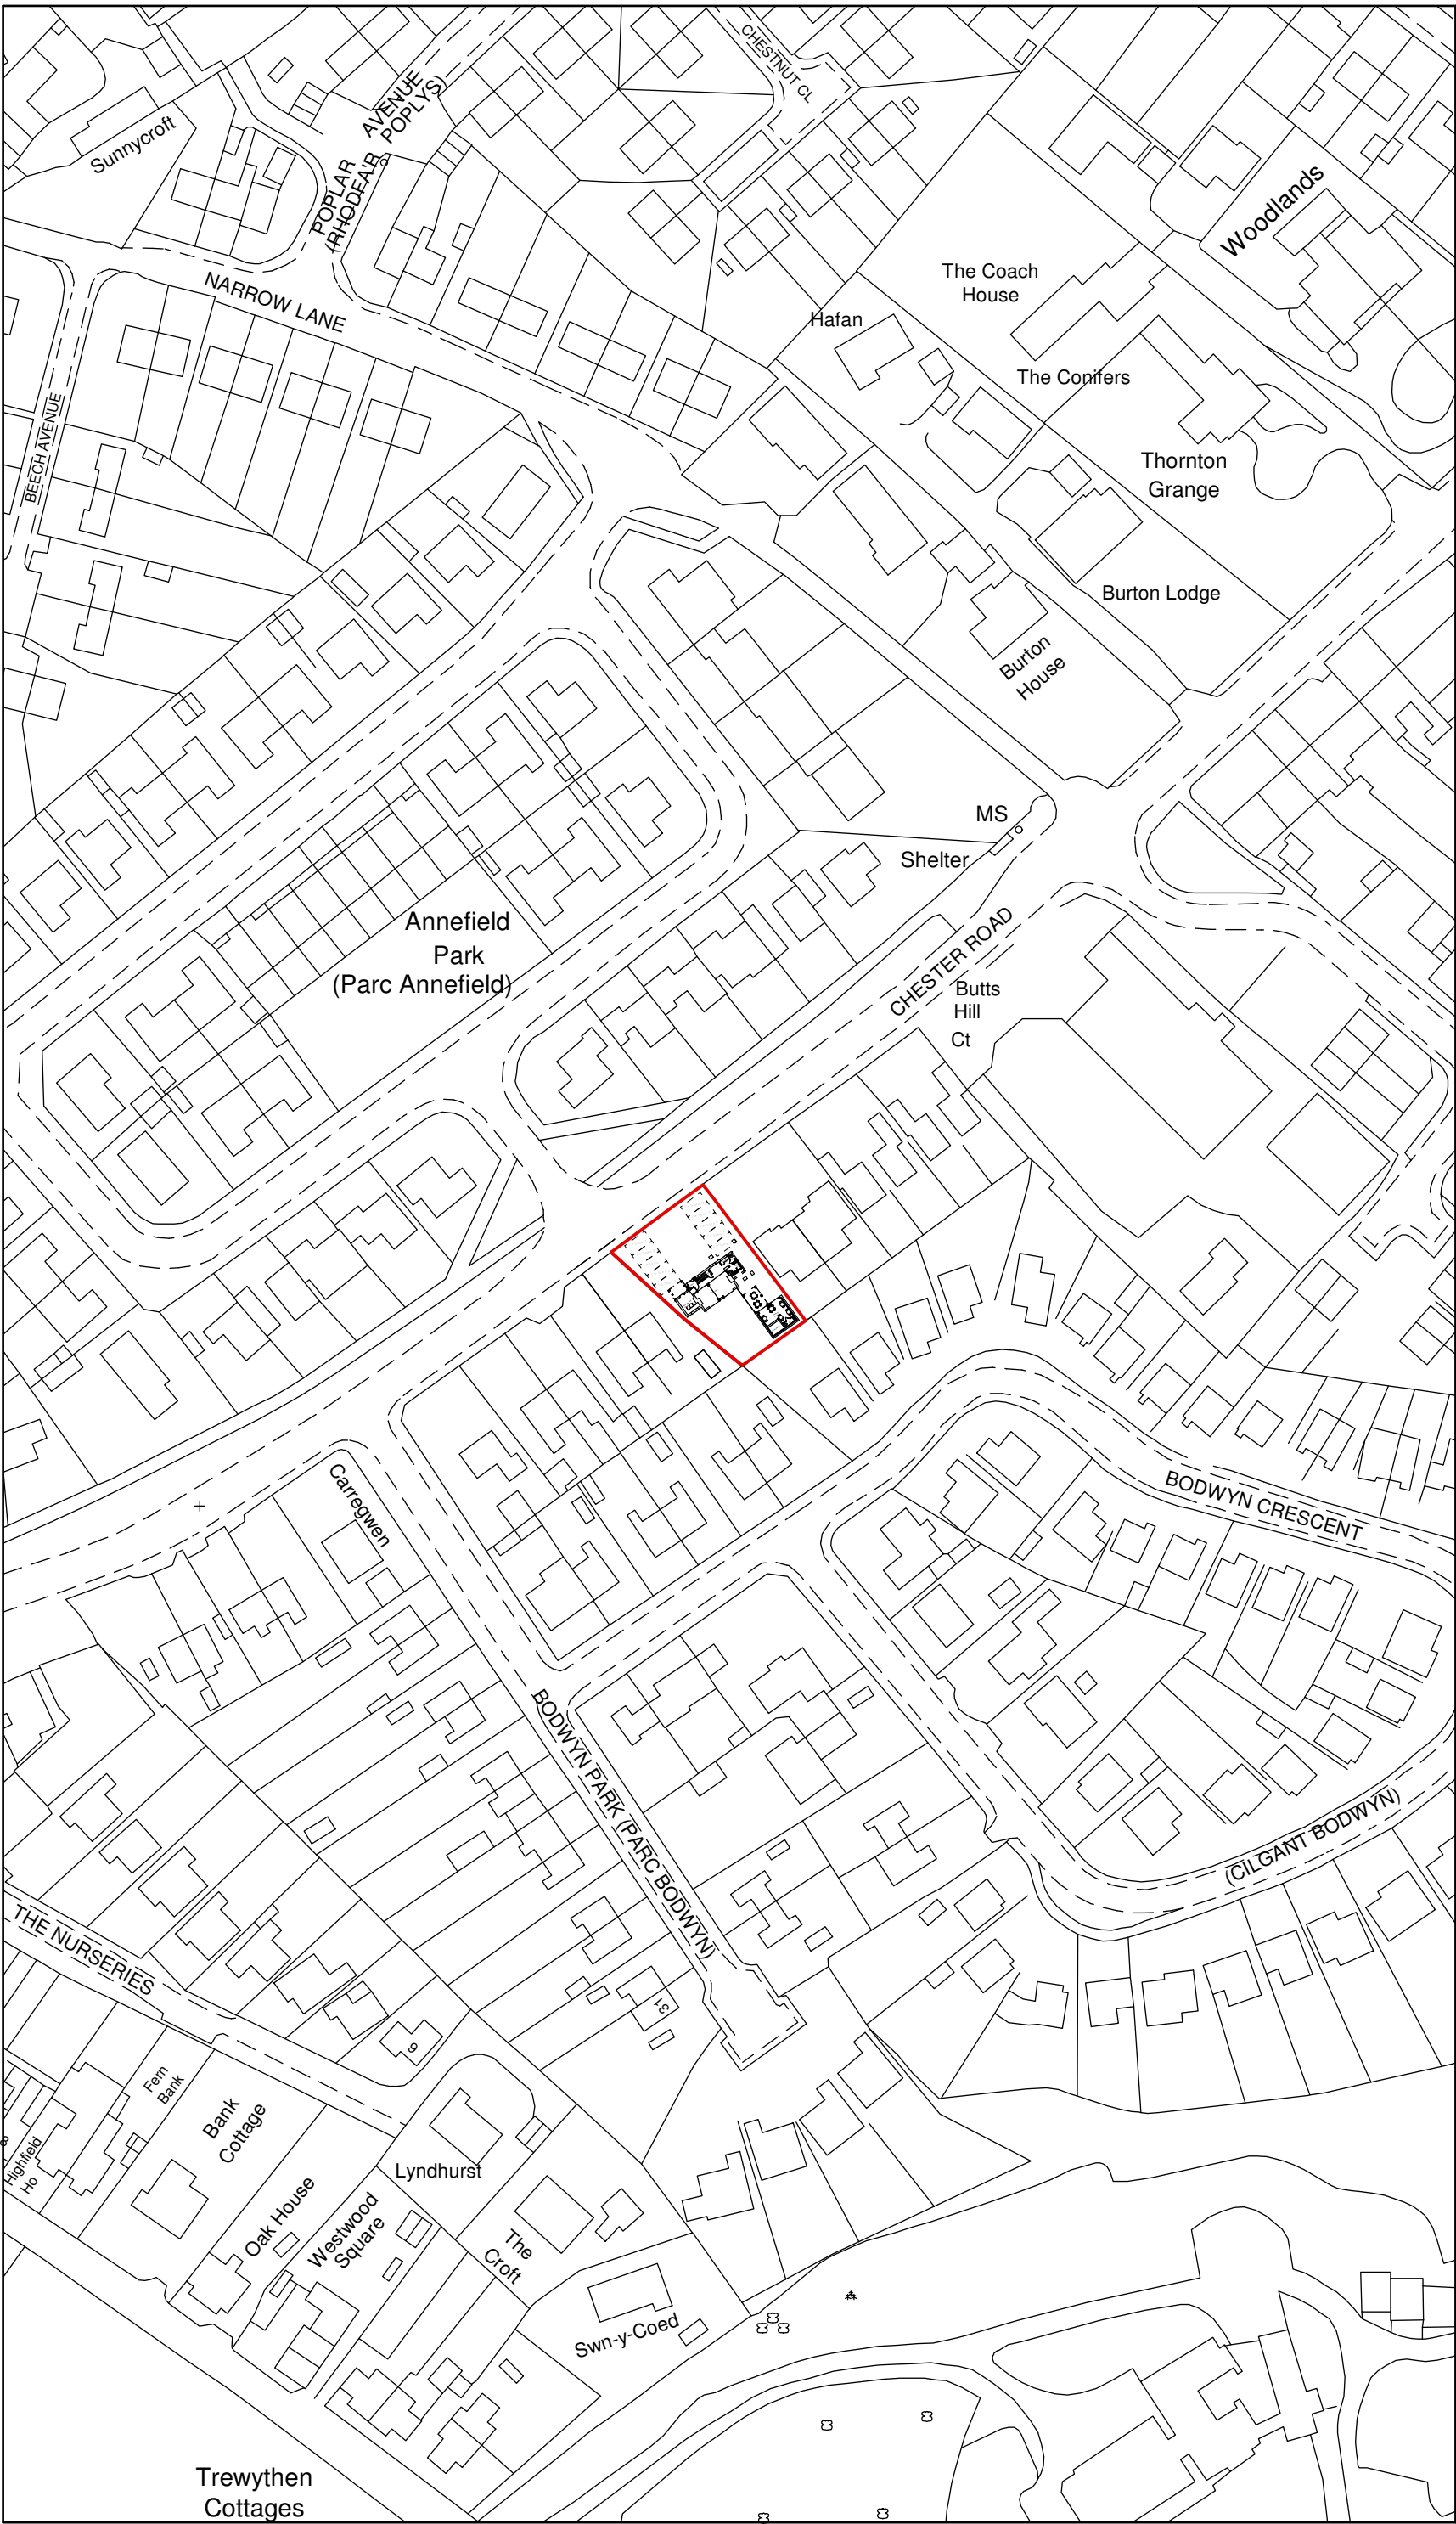

Location Plan 1:250

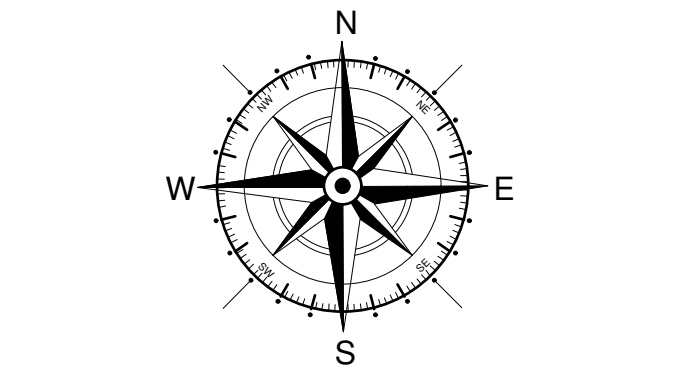

B	03/24	Approved parking indicated	SIH
A	12/23	North Symbol	L.F
Rev	Date	Detail	Initial

Project:
Proposed Alterations to,
Old Police Station,
Gresford,
LL12 8NT

Title: Planning: Site & Location Plan	Scale: (A2) 1:500 & 1:1250
---	----------------------------------

Drawn By: L. Fowles	Date: Nov 2023
------------------------	-------------------

Drawing No: LI02/004	Sheet: 1 of 1
-------------------------	------------------

Office 3K4,
Redwither Business Tower,
Wrexham. LL13 9XT
Tel: 01978 356500
www.blueprintarchitectural.com
© copyright all rights reserved