



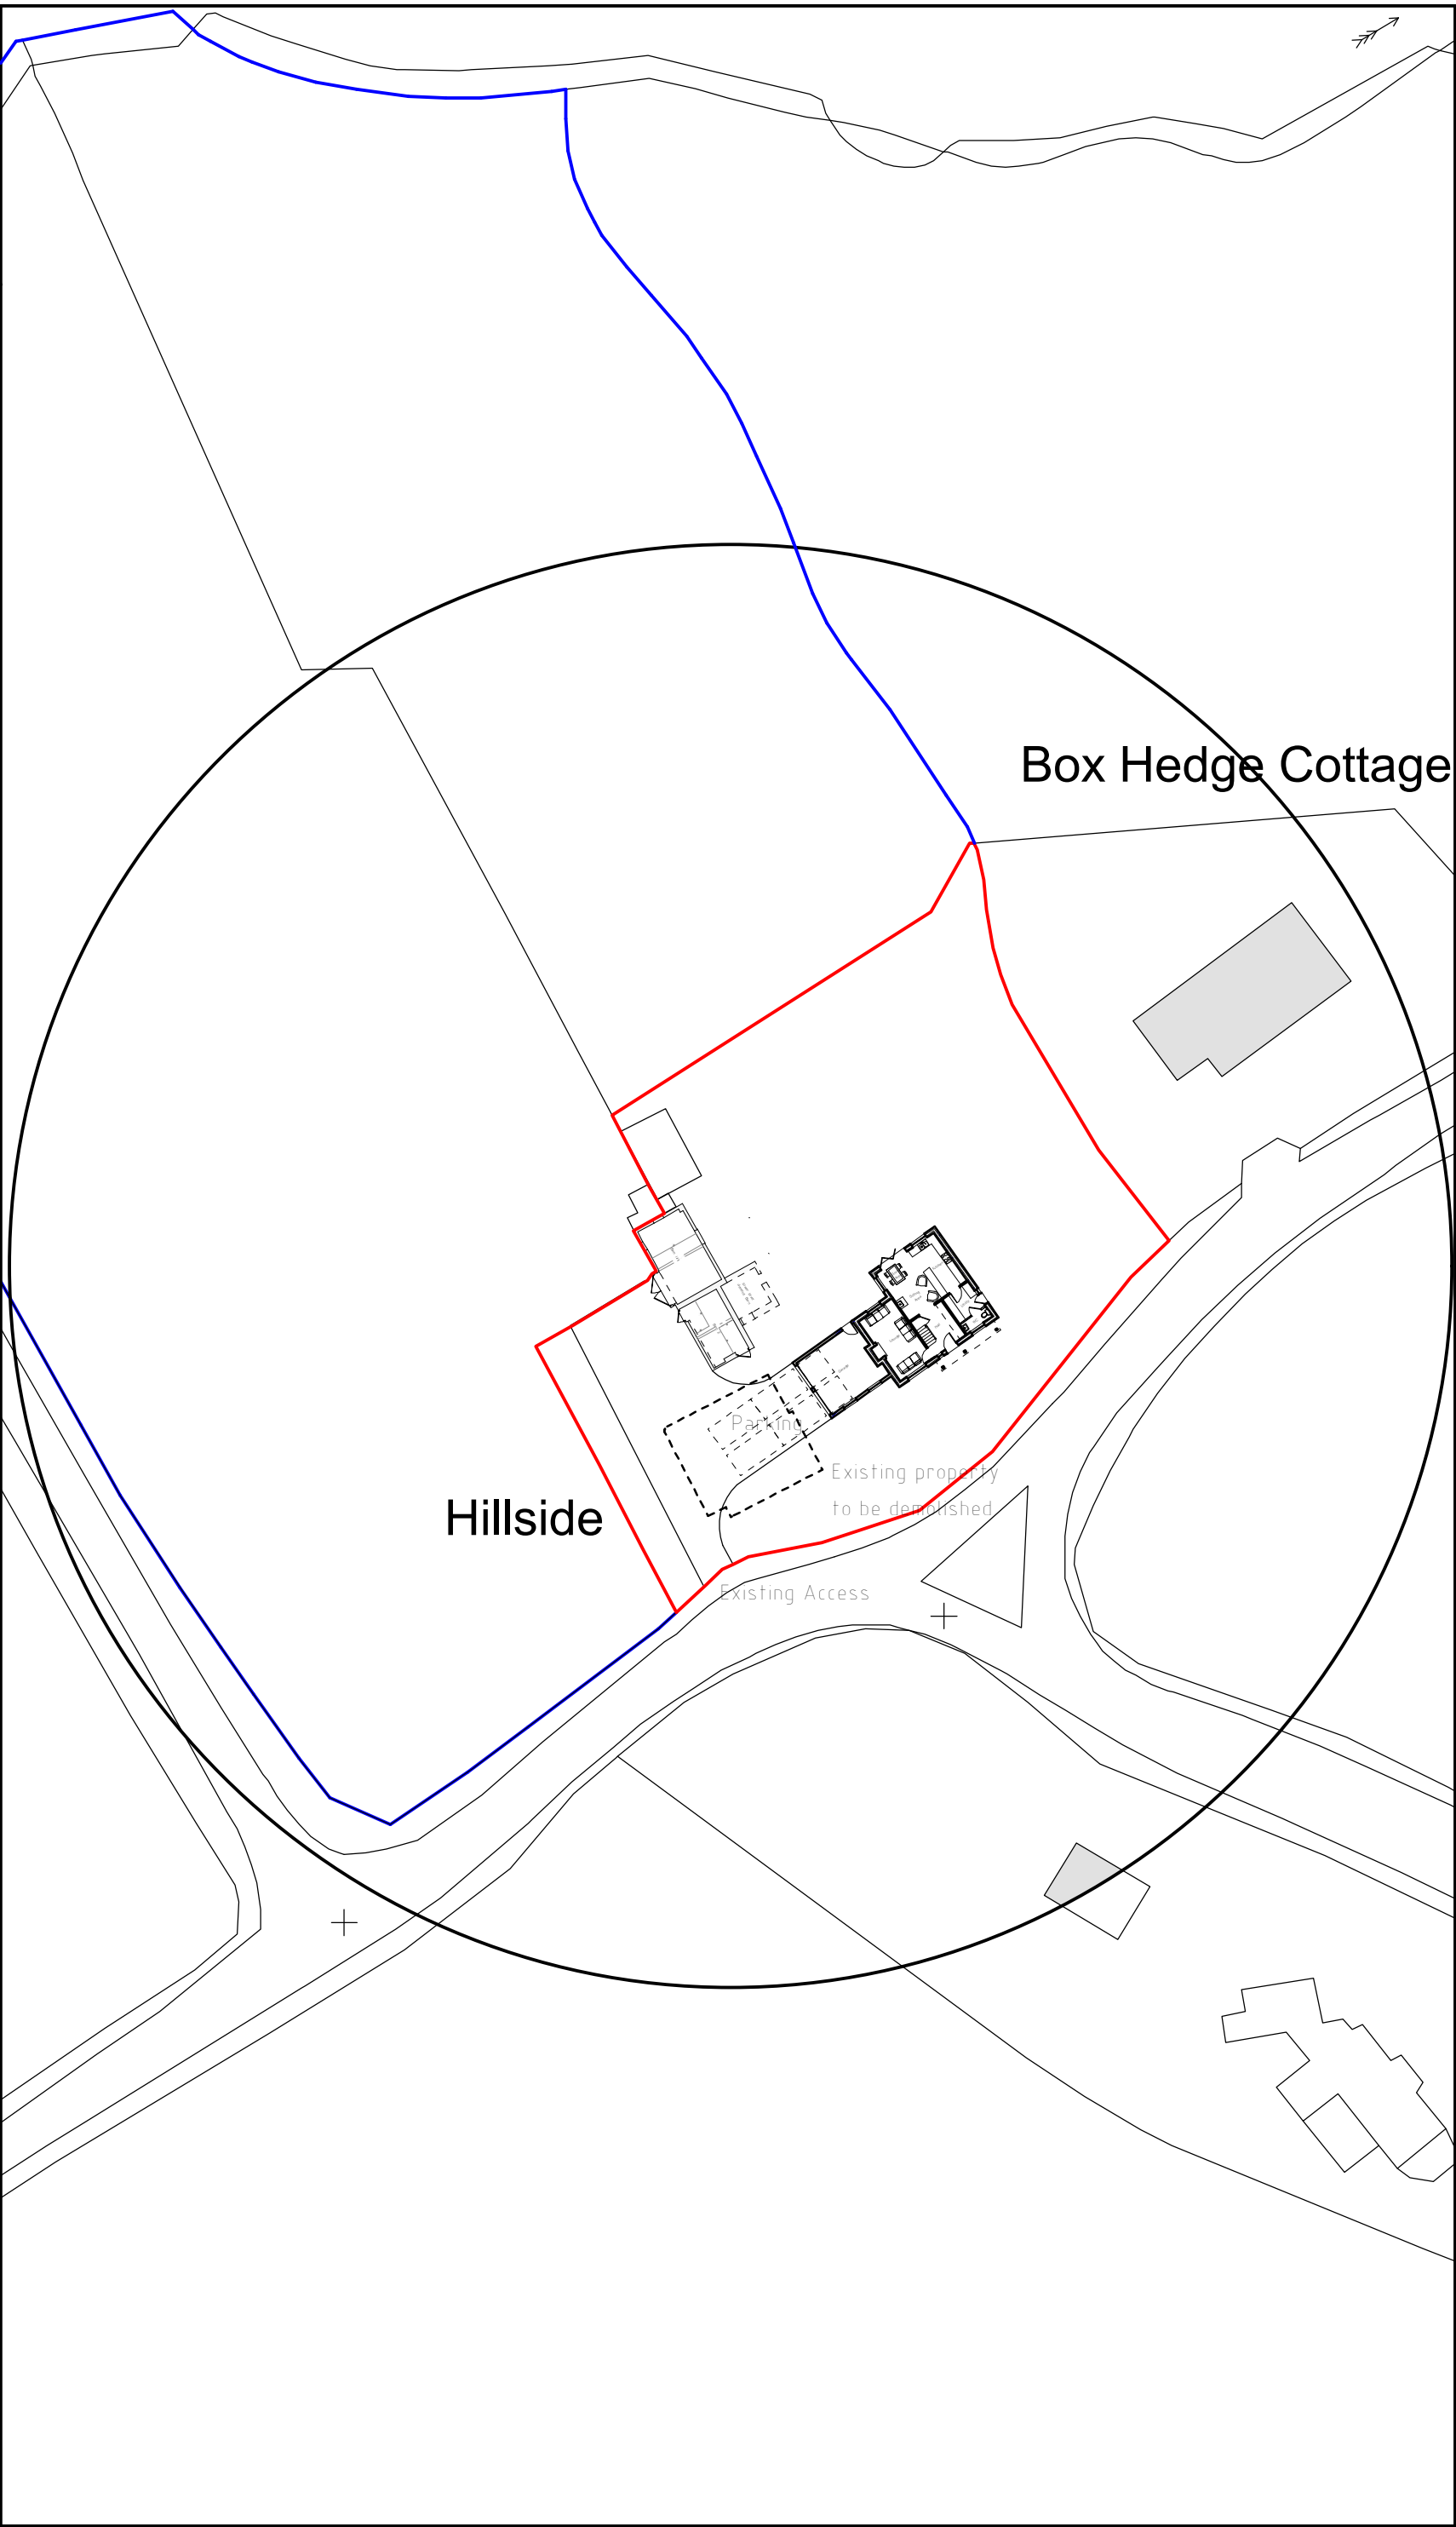


Site Plan 1:500

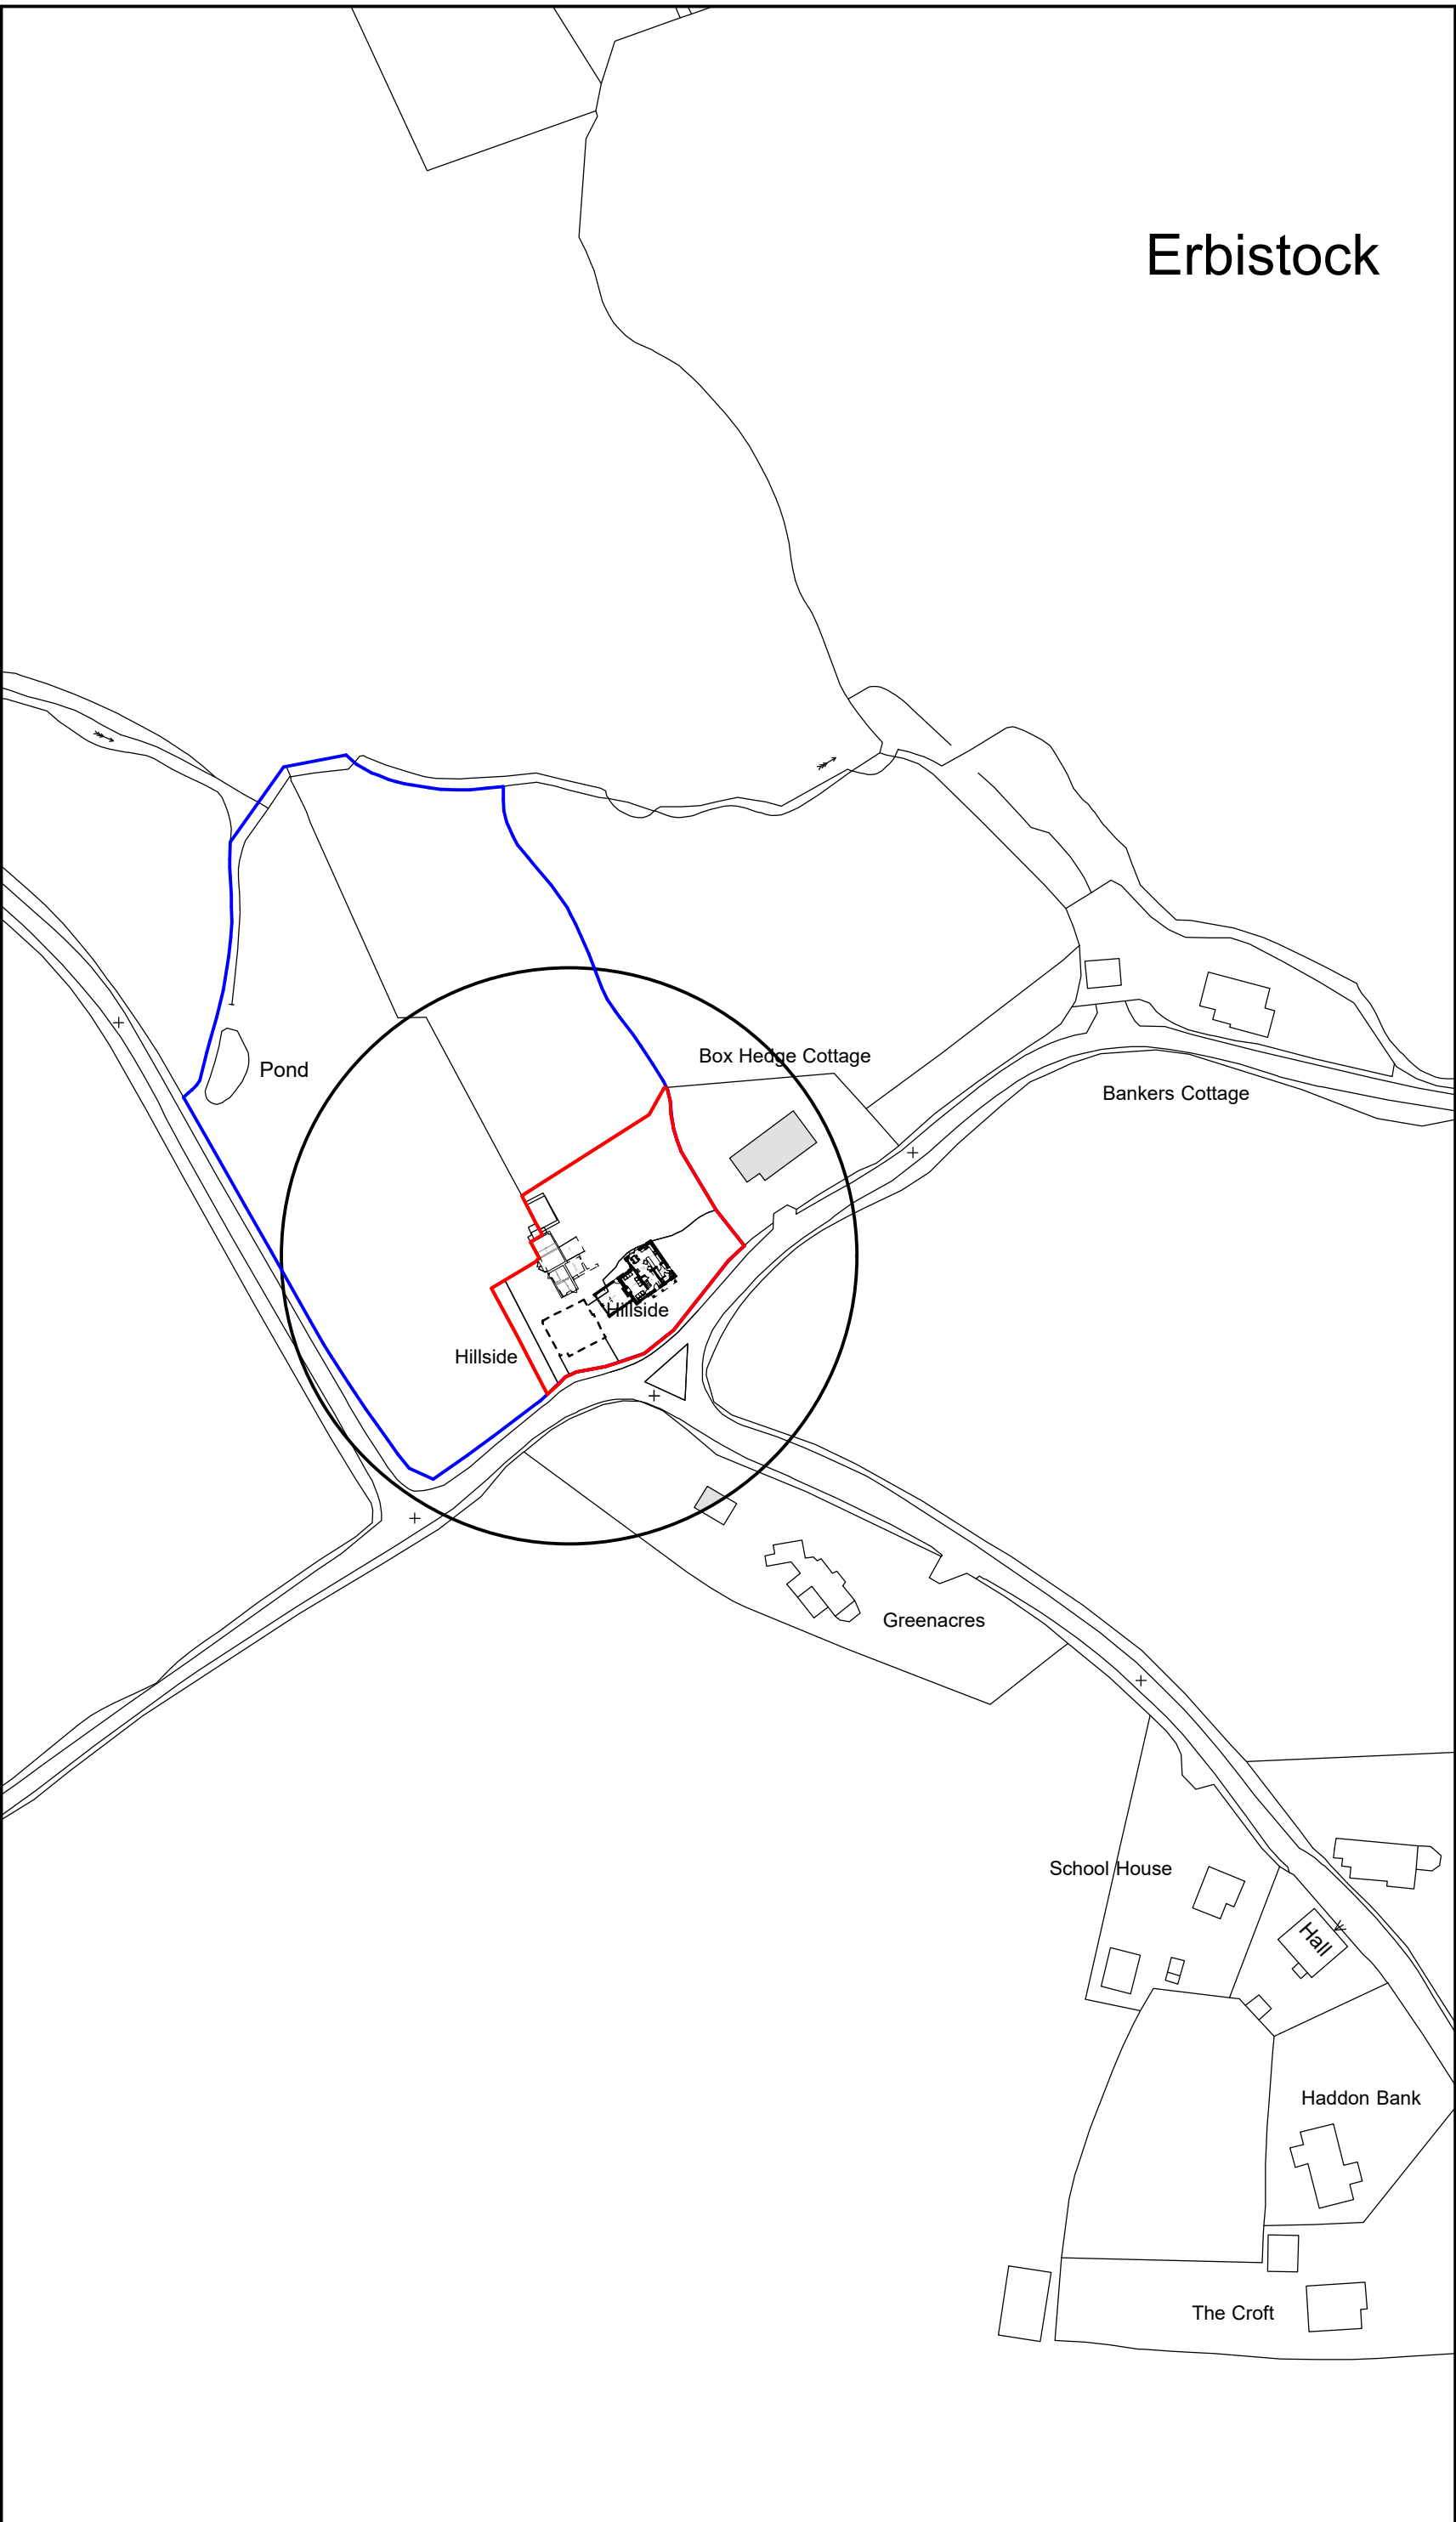

Location Plan 1:1250



2 No bird boxes to be fitted to sides of the existing mature trees within garden to enhance wildlife to the site
Boxes to be fitted with 6 weeks completion of development

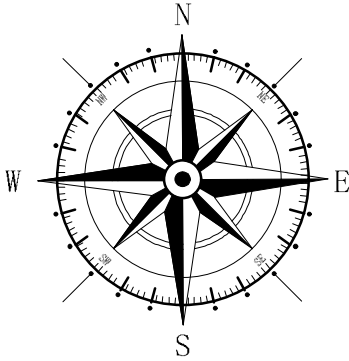

Key

-  Surrounding Buildings
-  Application Site
-  Land Owned by Applicant

Rev	Date	Detail	Initial

Project:
Proposed Alterations to,
Hillside, Erbistock,
Wrexham,
LL13 0DL

Title:
Planning: Site &
Location Plan

Scale: (A2)
1:500 &
1:1250

Drawn By:
L. Fowles

Date:
Mar 2024

Drawing No:
W200/004

Sheet:
1 of 1

blueprint
architectural services



Office 3K4,
Redwither Business Tower,
Wrexham. LL13 9XT
Tel: 01978 356500
www.blueprintarchitectural.com

© copyright all rights reserved