


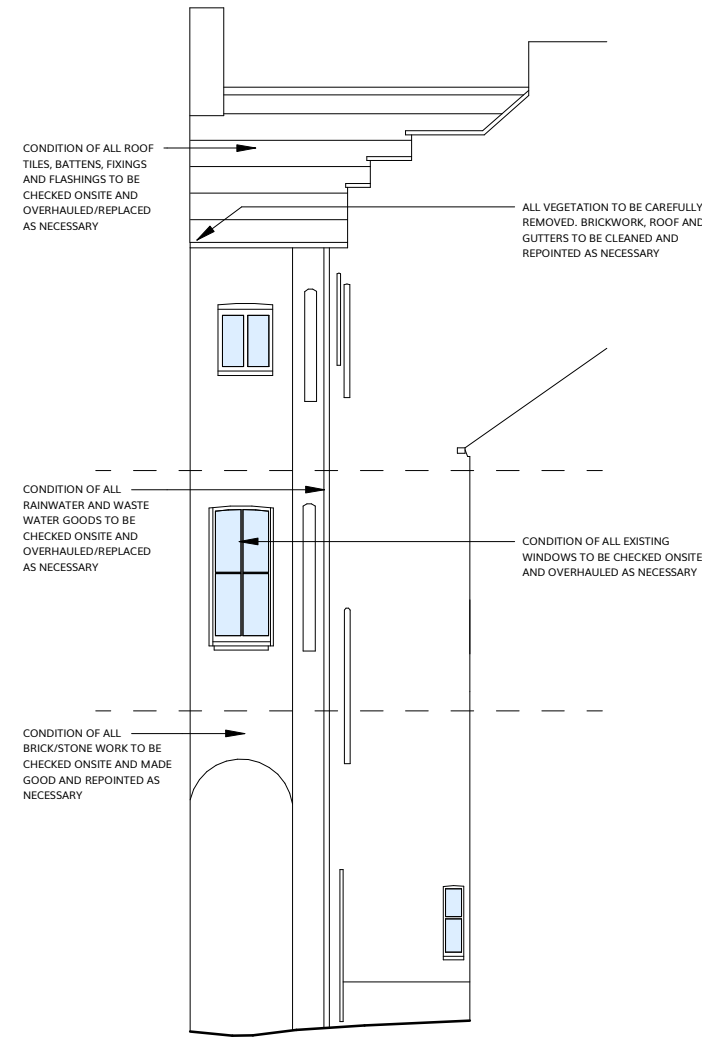

3 | FRONT ELEVATION

SCALE: 1 : 100



2 | REAR ELEVATION

SCALE: 1 : 100



1 | SIDE ELEVATION

SCALE: 1 : 100



EXISTING FRONT ELEVATION



VISUAL SCALE 1:100 @ A2

A	Notes updated, window columns added and shop front updated	18/11/22	TM
REV	DESCRIPTION	DATE	BY

THIS DRAWING IS THE COPYRIGHT OF AINSLEY GOMMON ARCHITECTS. CHECK ALL DIMENSIONS ON SITE. DISCREPANCIES TO BE NOTIFIED TO ARCHITECT. ELEMENTS OF STRUCTURE SHOWN ARE INDICATIVE AND FOR GUIDANCE. FINAL DESIGN TO BE AS STRUCTURAL ENGINEERS DETAILS AND SPECIFICATION.

PROJECT
59 Hope Street, Wrexham
for Lillie Gradel

DRAWING TITLE
PROPOSED ELEVATIONS

SCALE	DATE	DRAWN	CHECKED
1 : 100 @ A2	04/11/22	TM	PL

DRAWING STATUS
PLANNING

JOB No	DRAWING No	REVISION
2237	201	A

AG | **A** AINSLEY GOMMON ARCHITECTS

1 PRICE STREET, HAMILTON SQUARE, BIRKENHEAD, MERSEYSIDE, CH41 6JN
Tel: 0151 647 5511 | birkenhead@agarchitects.co.uk | www.agarchitects.co.uk

PRINTED: 01/12/2022 09:30:06