




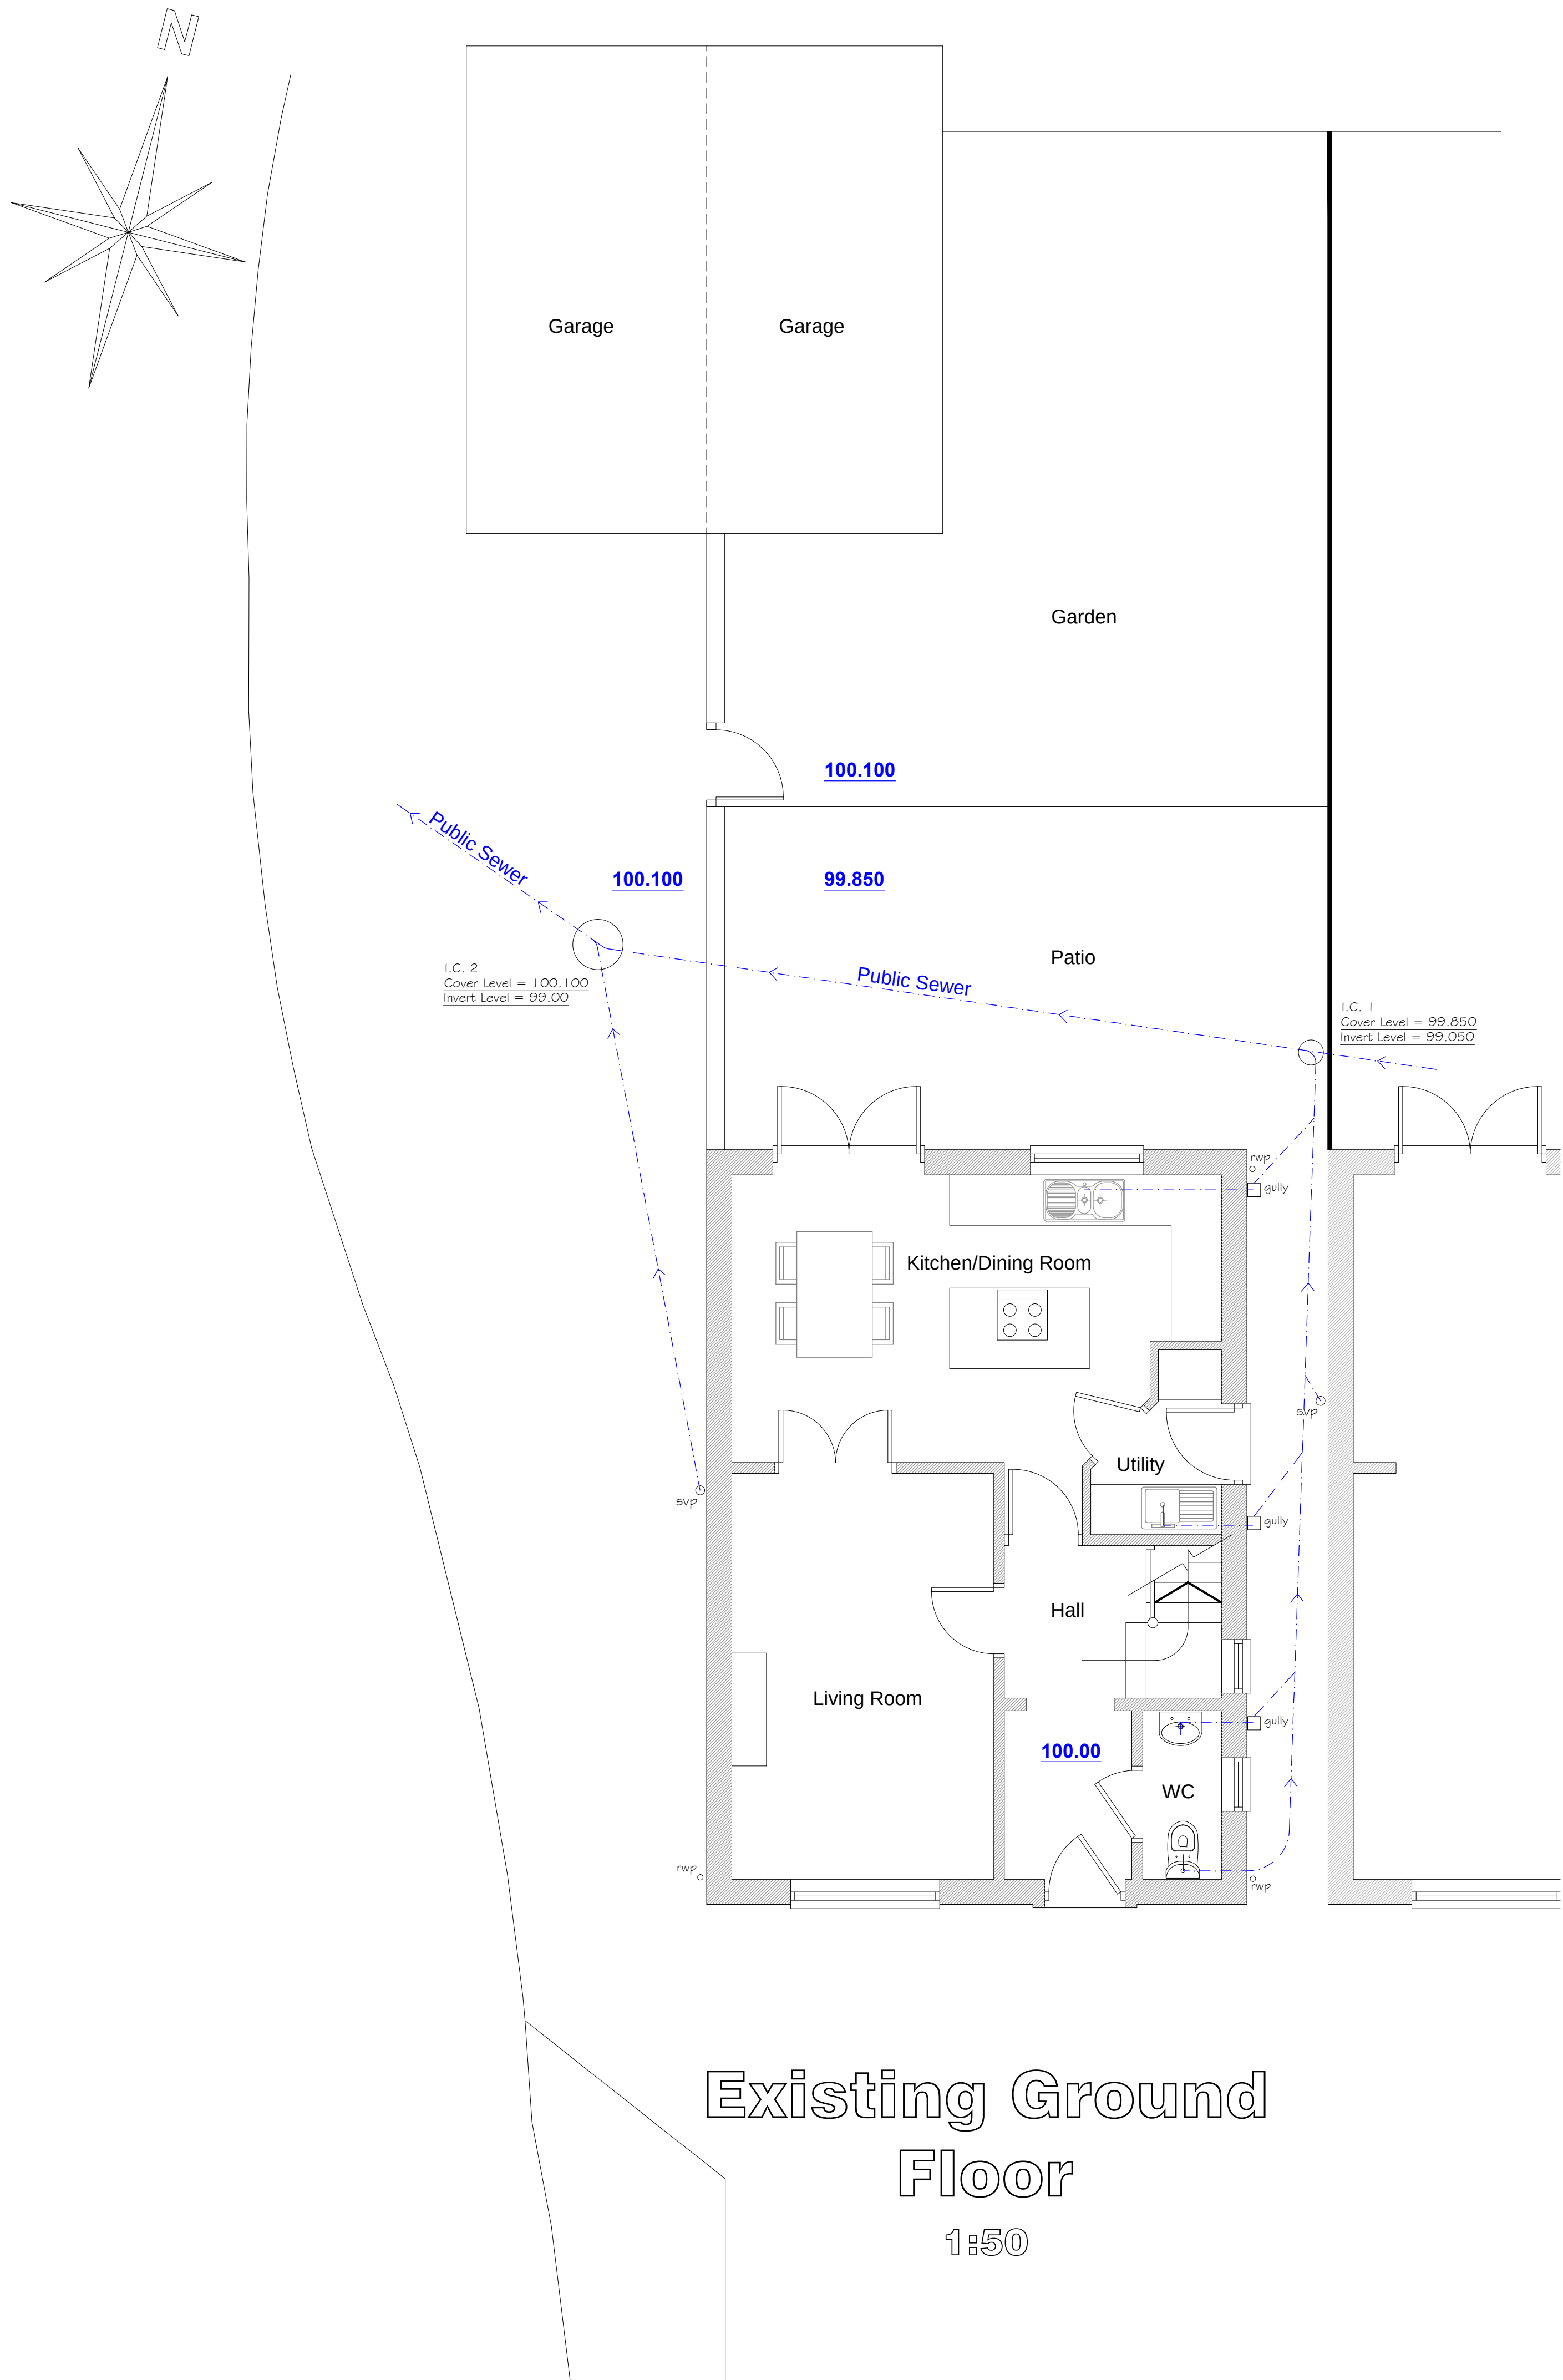

Existing Ground
Floor
1:50

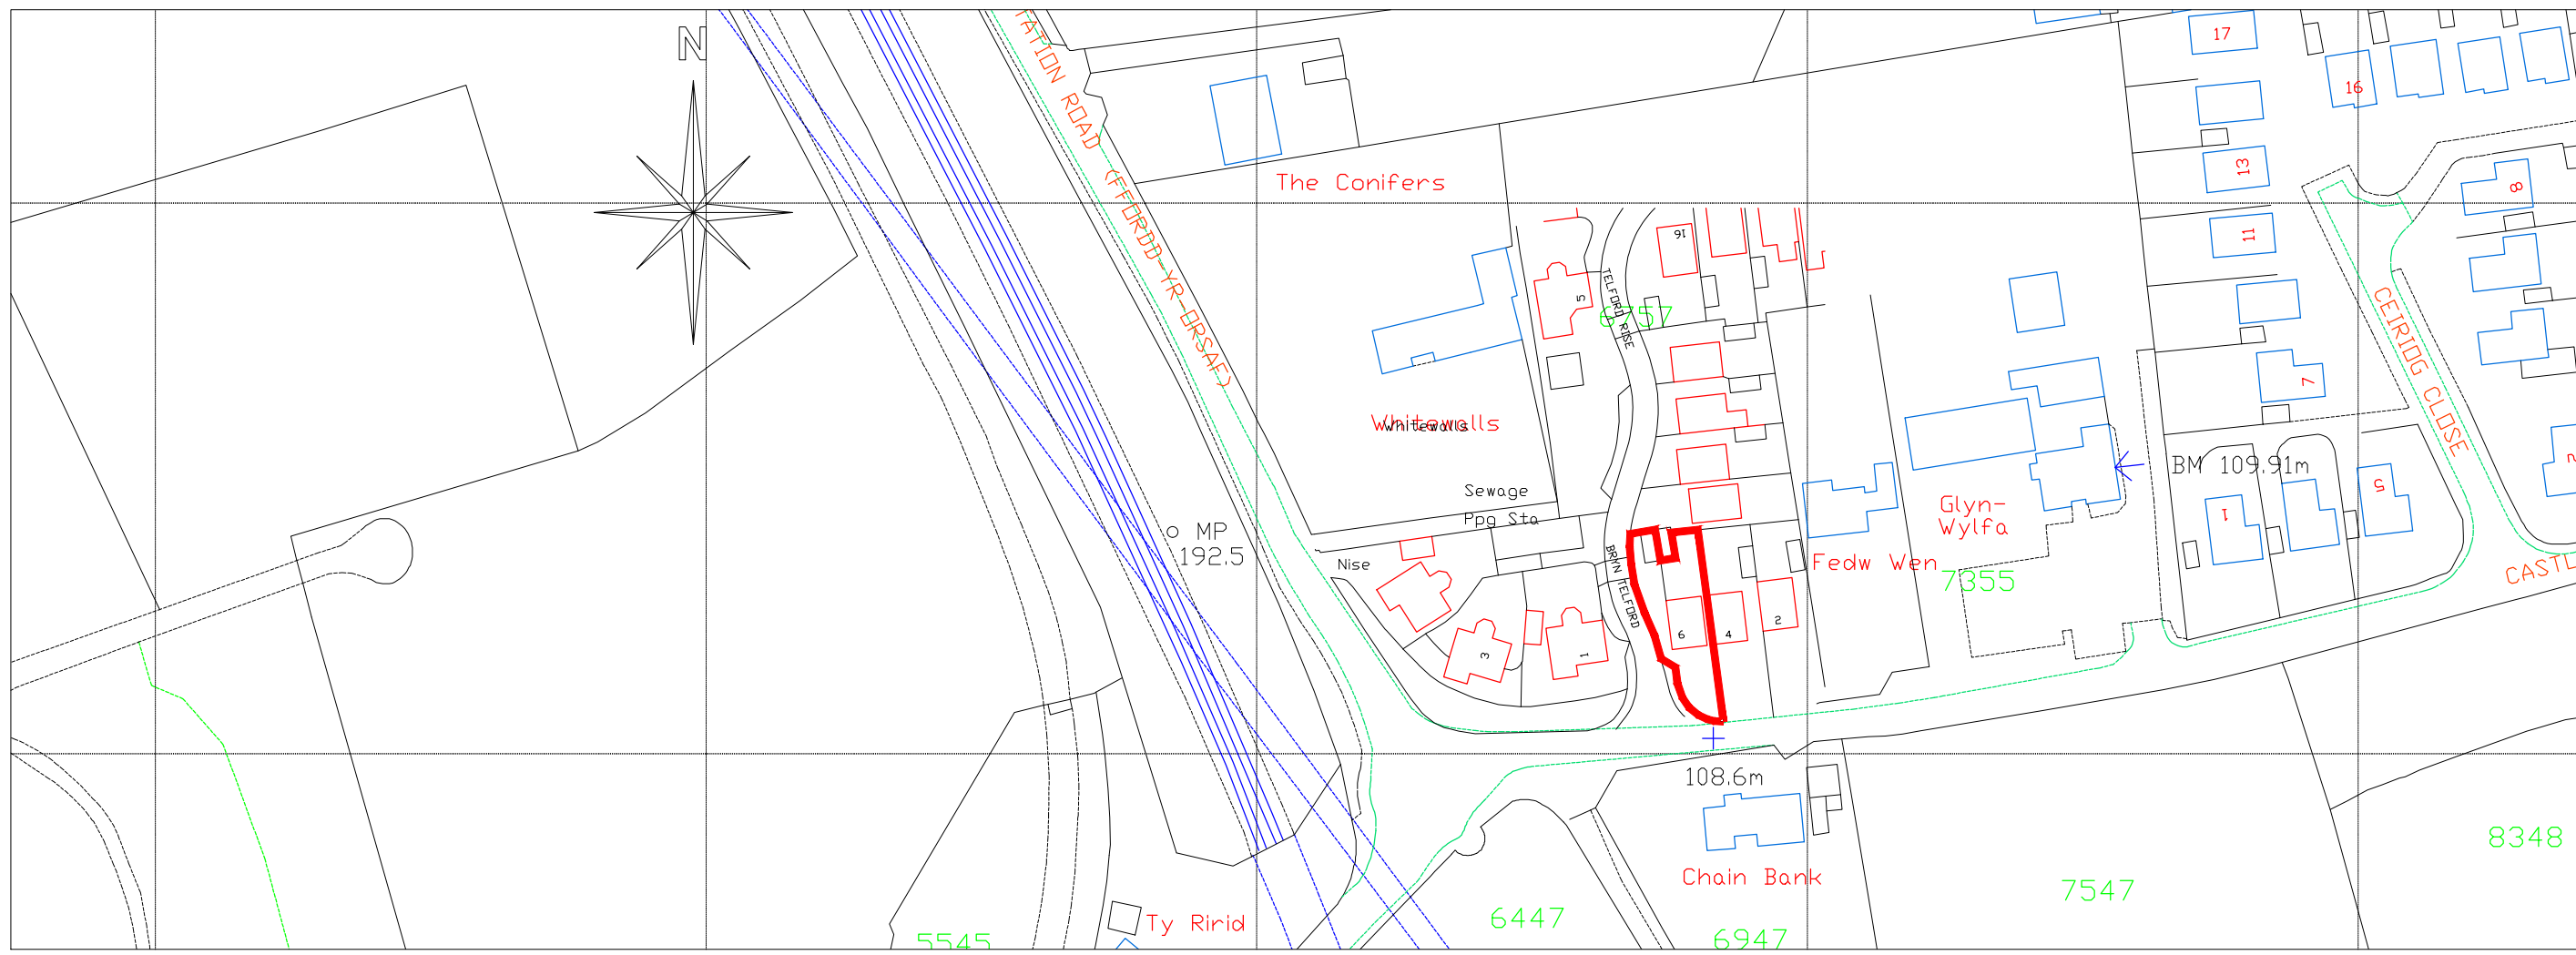

Location Plan
Scale 1:1250

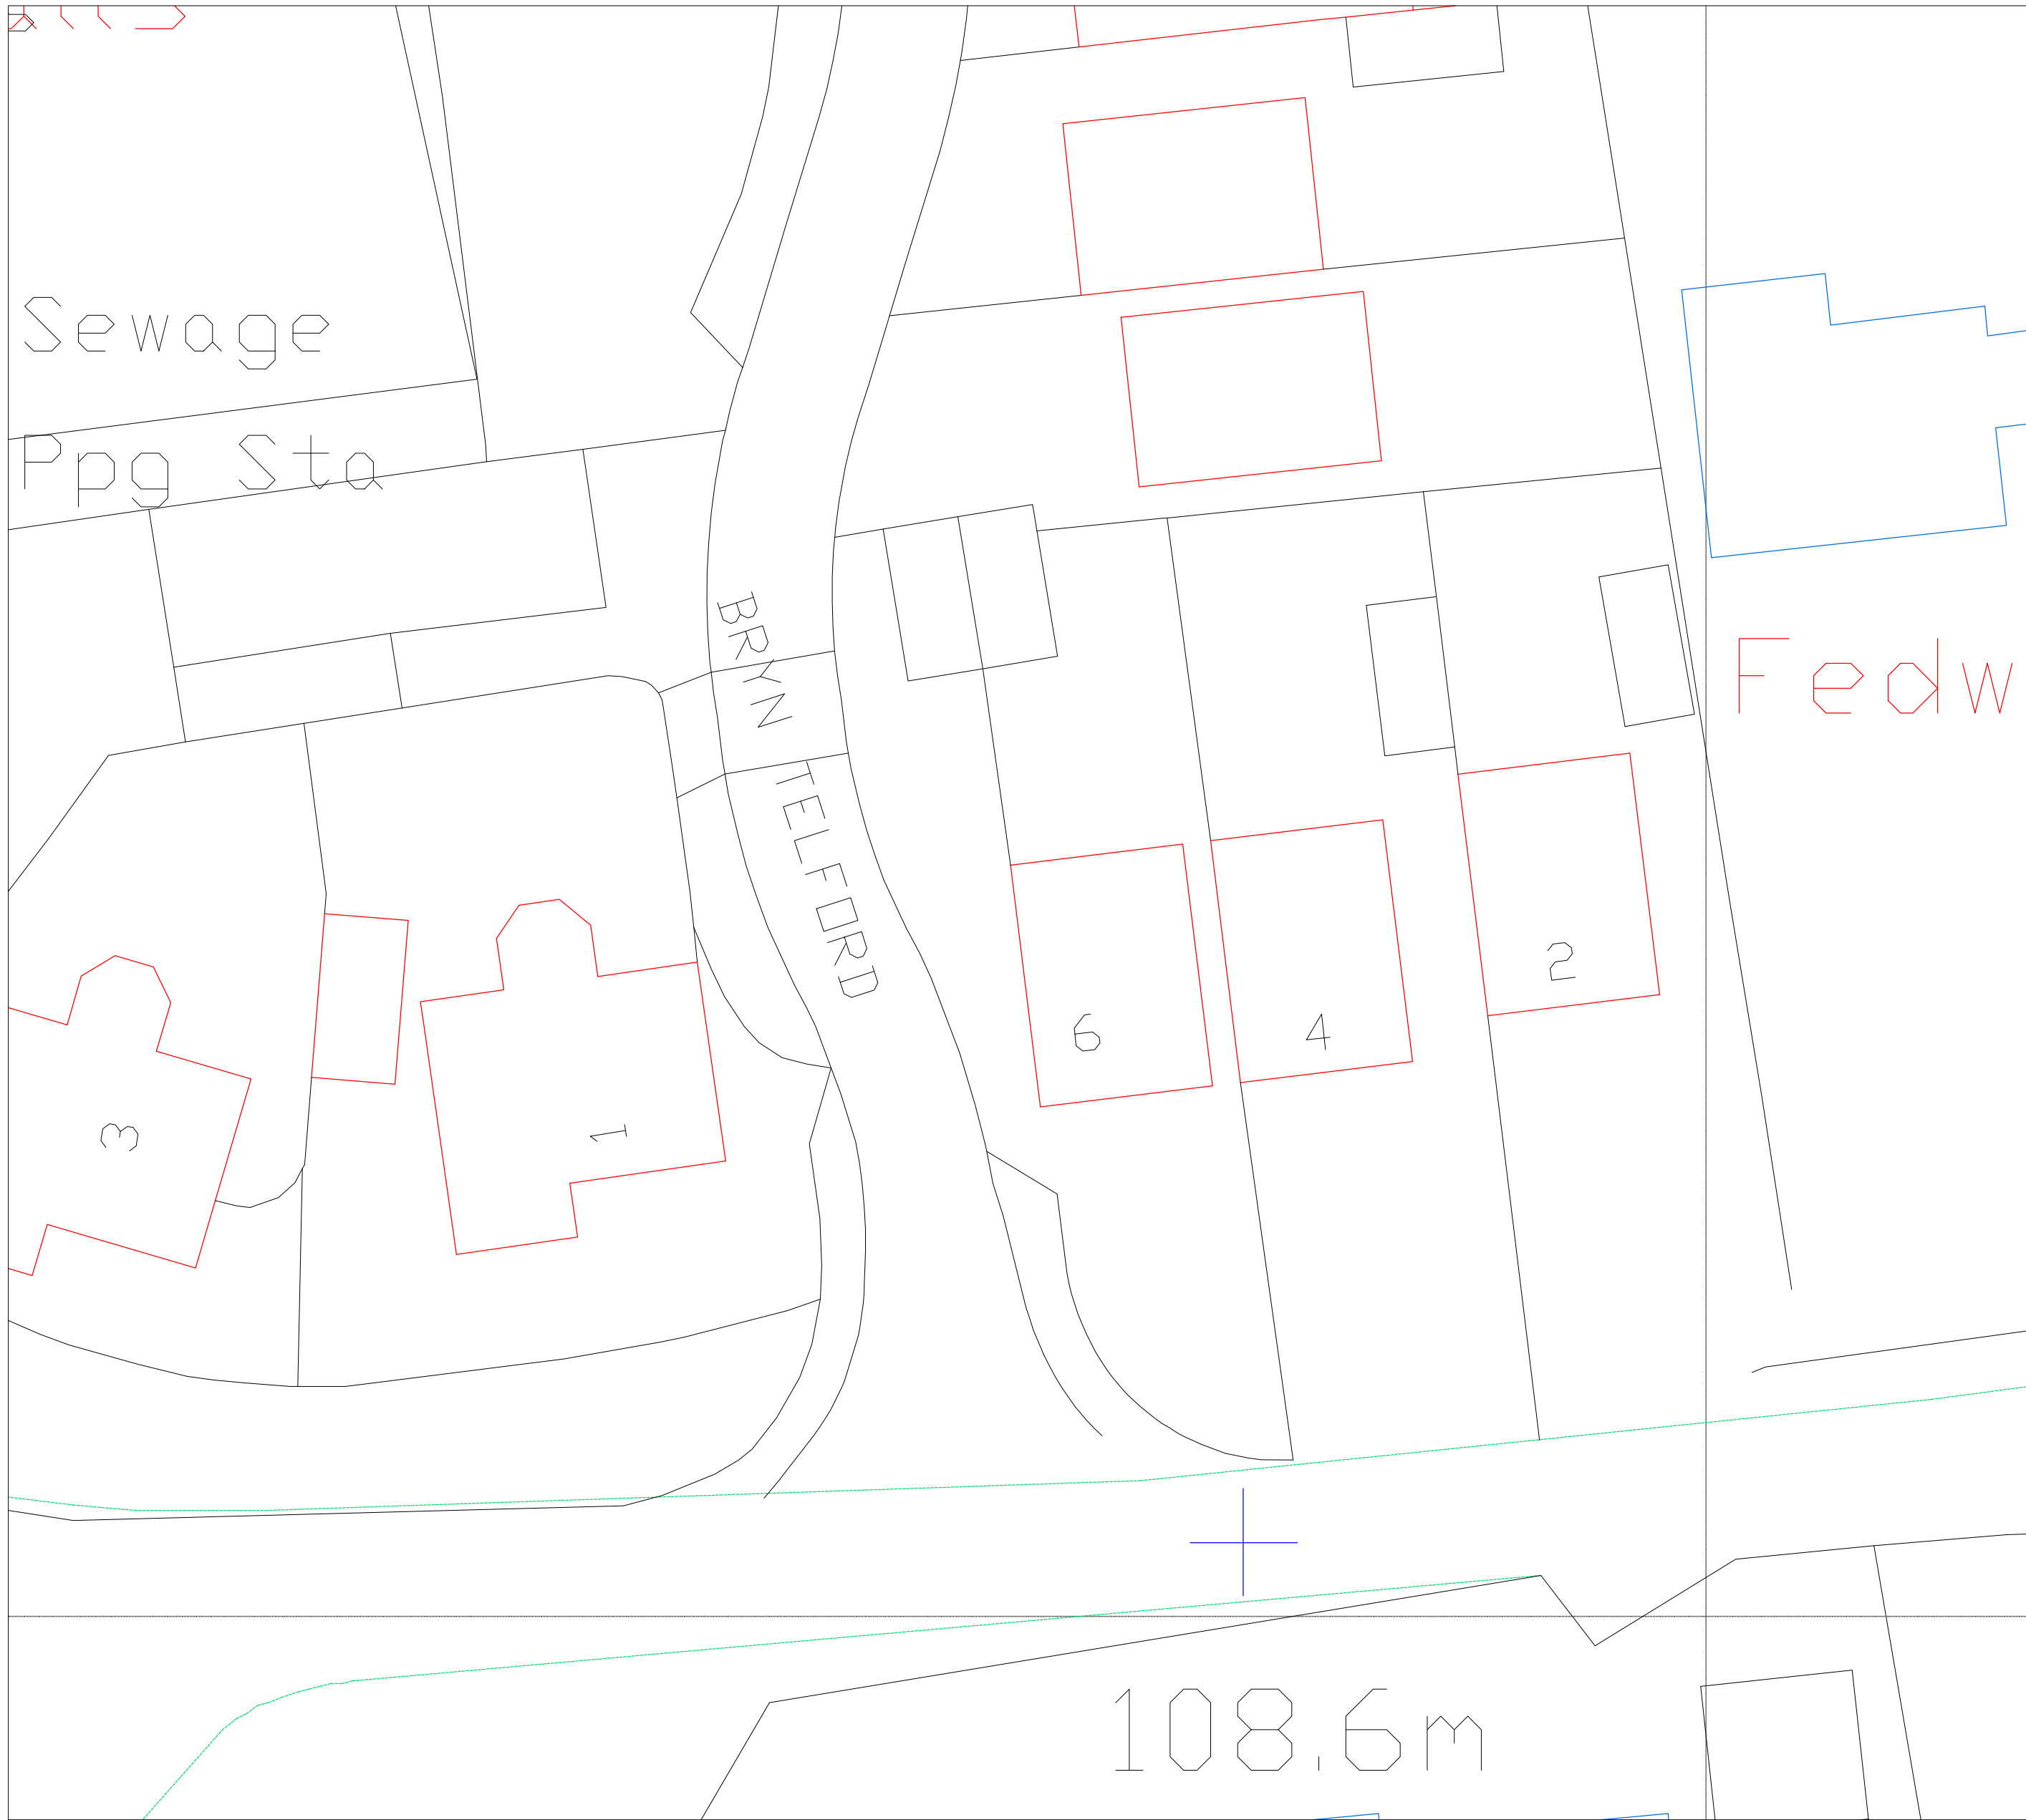

Site Plan
Scale 1:200

 CULLIS-ARCHITECTURAL-DESIGN 25 Sunningdale Close Wrexham North Wales LL13 9QU T 01978 264376 M 07791 480768 E ajones540@btinternet.com		Client	Mr. & Mrs. Janssen.		
		Drawing Title	Existing Plan & Location Plans.		
		Job Title	Proposed Alterations to 6 Telford Rise, Chirk, Wxm .		
		Date	Scale	Rev	Drawn by
		March 2024.	1:50 & 1:200, 1:1250 at A1		PD287 / 01