


ELEVATION NOTES:

1. WINDOW AND DOOR SIZES SHOWN DO NOT INCLUDE ROUGH OPENING DIMENSIONS. WINDOW SUPPLIER TO PROVIDE EXACT ROUGH OPENINGS PRIOR TO FRAMING.

2. WINDOWS AND DOORS TO ILLUSTRATE DIRECTION OF OPERATION, OBSCURE GLASS, ETC. SUPPLIER TO CONFIRM WINDOWS MEET EGRESS WHERE REQUIRED.
3. TYPICAL MOUNTING HEIGHTS DIMENSIONED. ADJUST MOUNTING HEIGHT TO MATCH R.O. OF AN ADJACENT DOOR WHEN THEY ARE WITHIN THE SAME ROOM.

4. SEE FRONT ELEVATIONS FOR EXTERIOR FINISHES & DETAILS. ONLY UNIQUE FINISHES & DETAILS WILL BE NOTED ON REMAINING ELEVATIONS.

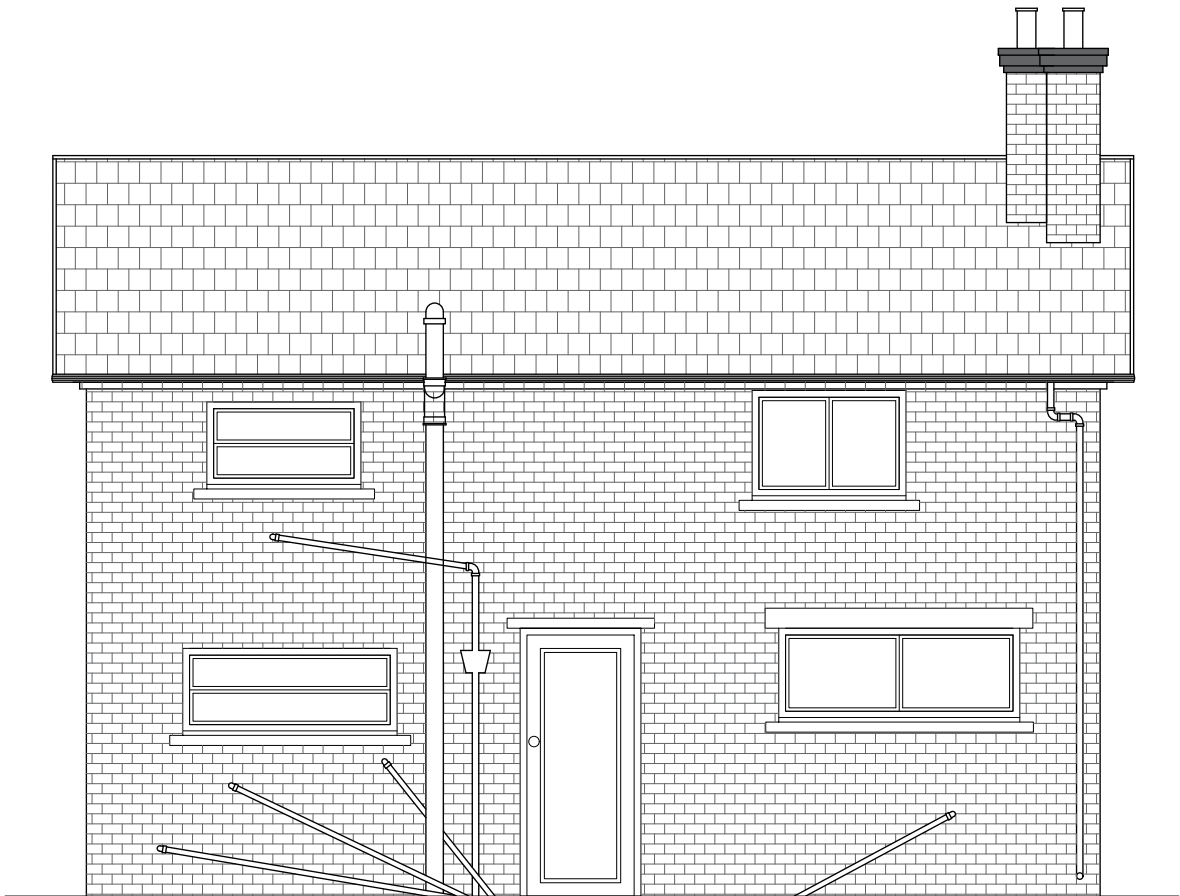

1 REAR ELEVATION
SCALE 1:50

KEY PLAN:

GENERAL NOTES:

PREVIOUS REAR ELEVATION

REV.	DESCRIPTION	REV. DATE

MUNICIPAL ADDRESS:

CINTRA, 39 SALOP ROAD
OVERTON LL 130EH

PROJECT:

CONSULTANT:

ORIGINAL DRAWING SHEET SIZE:			A3
DRAWN BY	YM	SCALE	
		DATE	20-10-2023
CHECKED BY	MU	DESIGN STAGE	
		ISSUE DATE	-
PROJ CODE	023-145	DRAWING NO.	A1.02
		REVISIONS	1

DRAWING TITLE:

REAR ELEVATION