



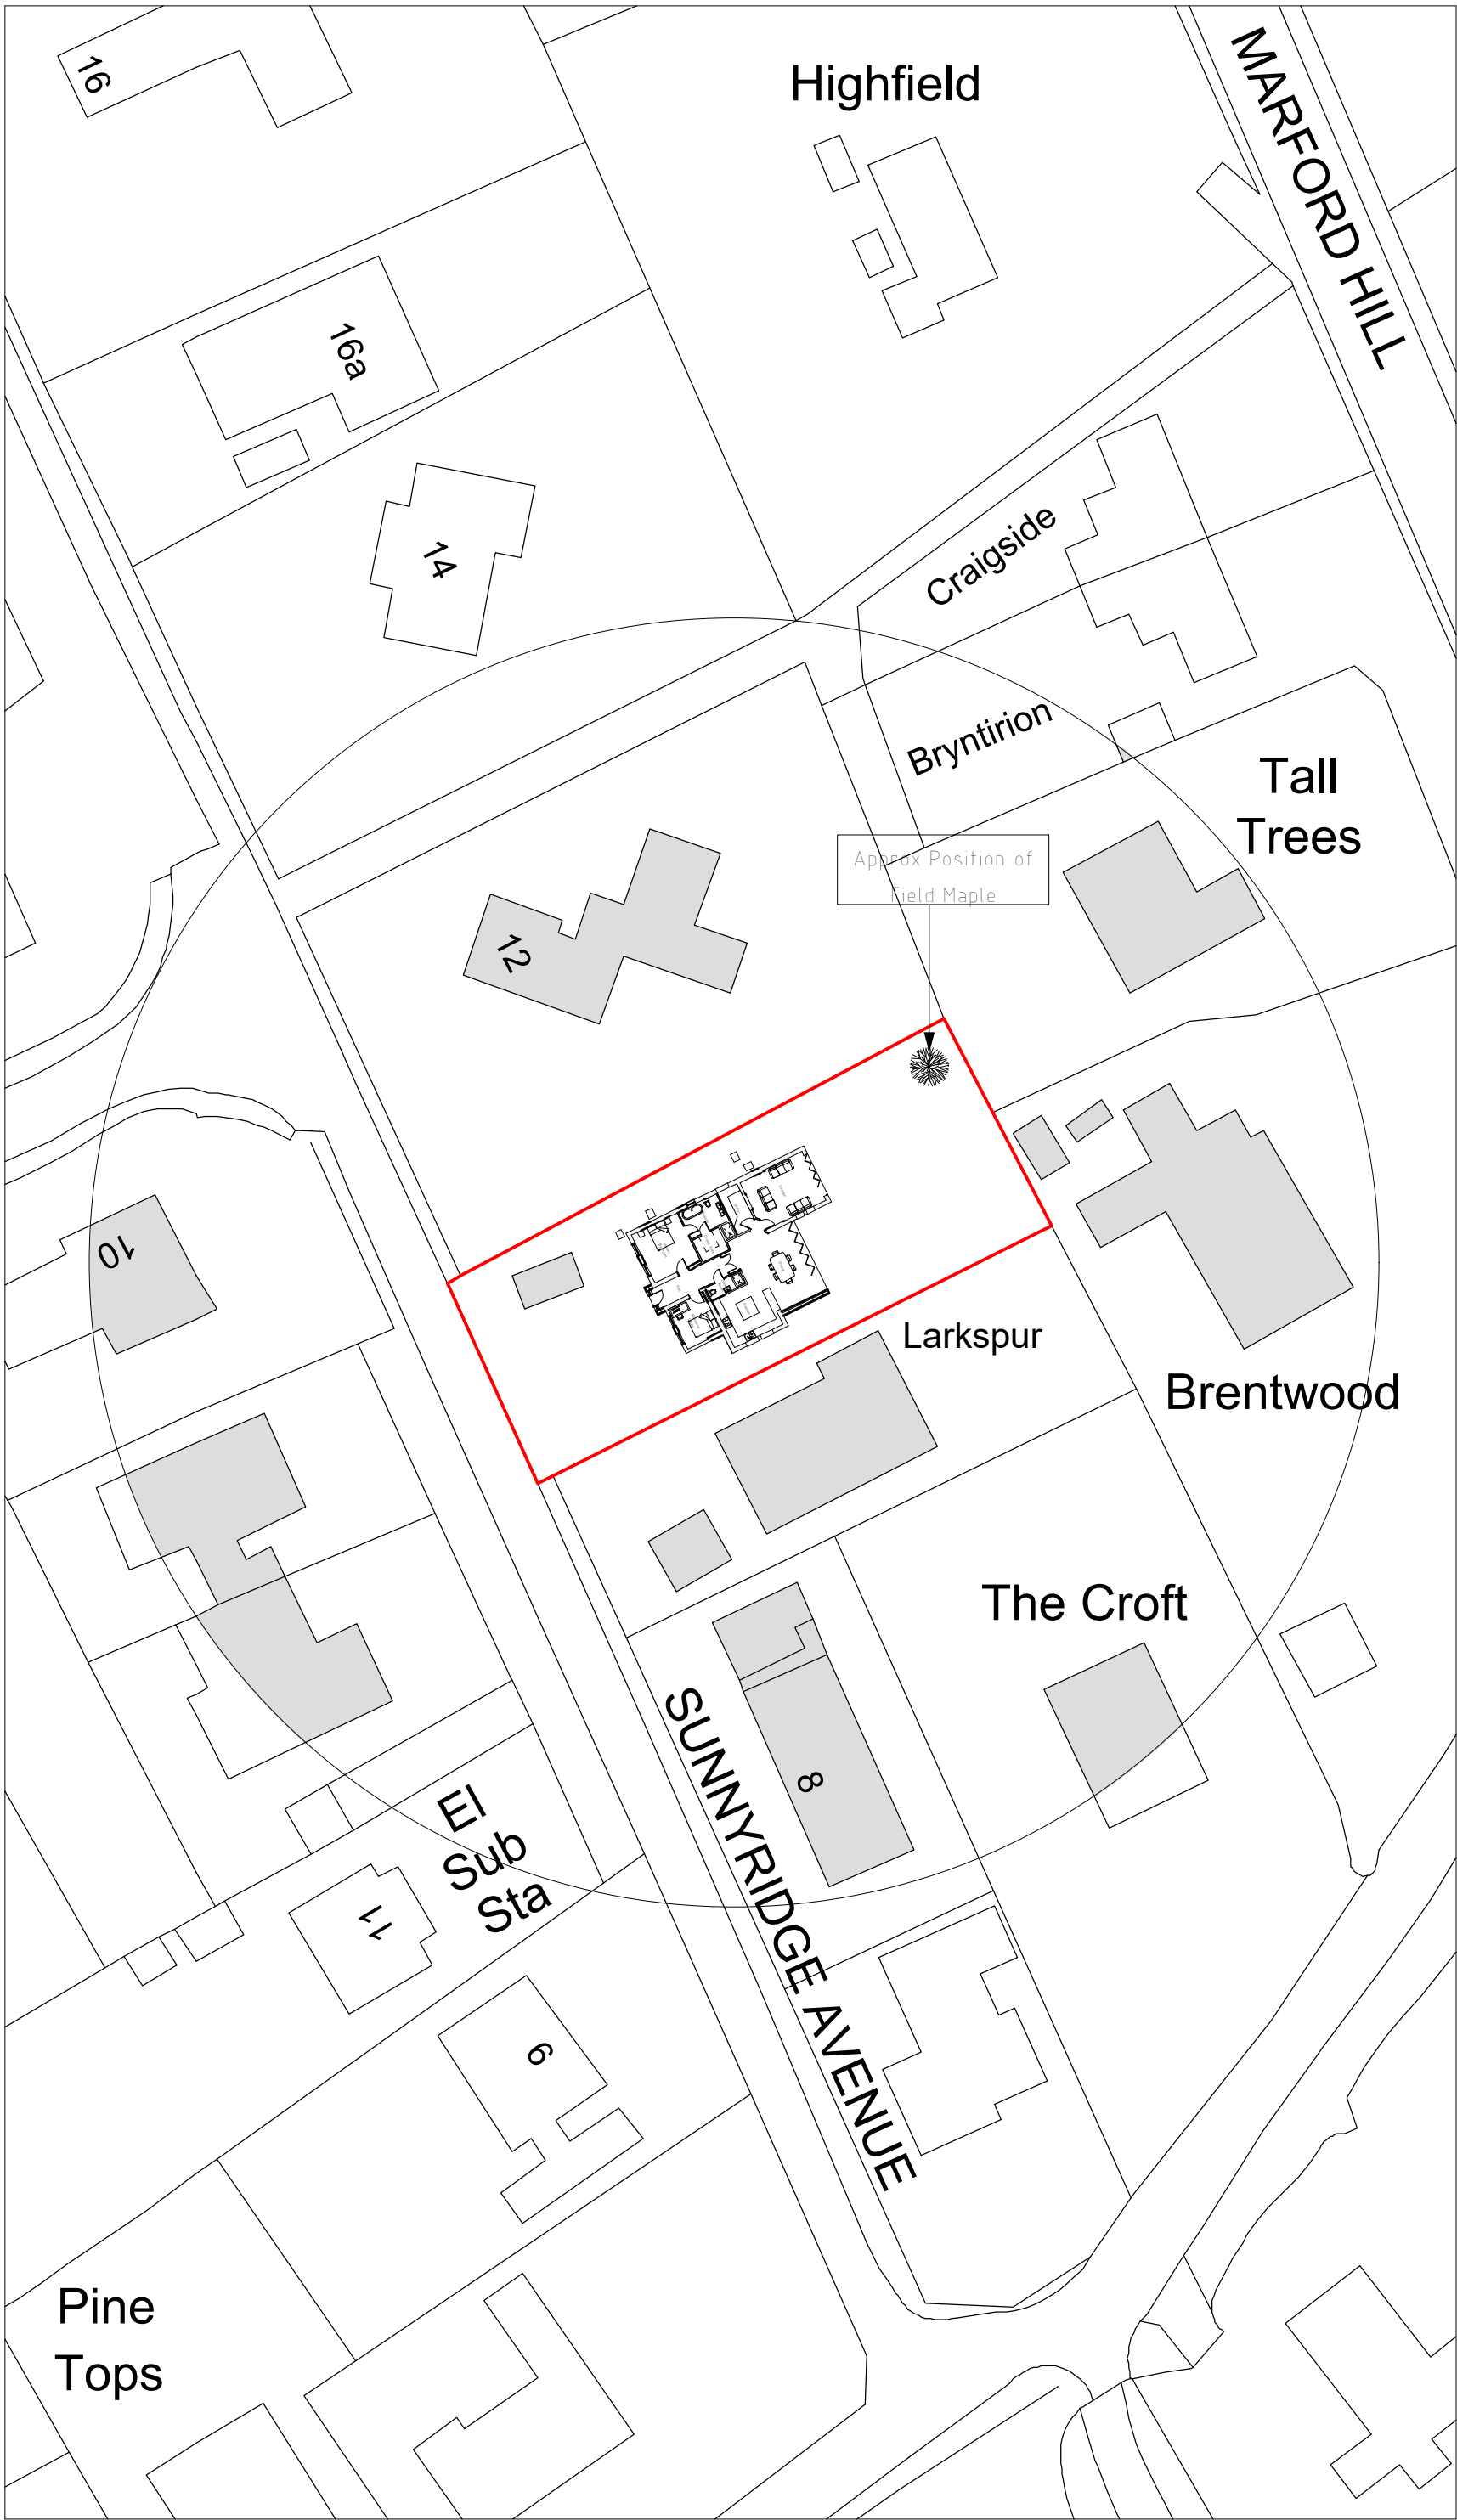


Site Plan 1:500

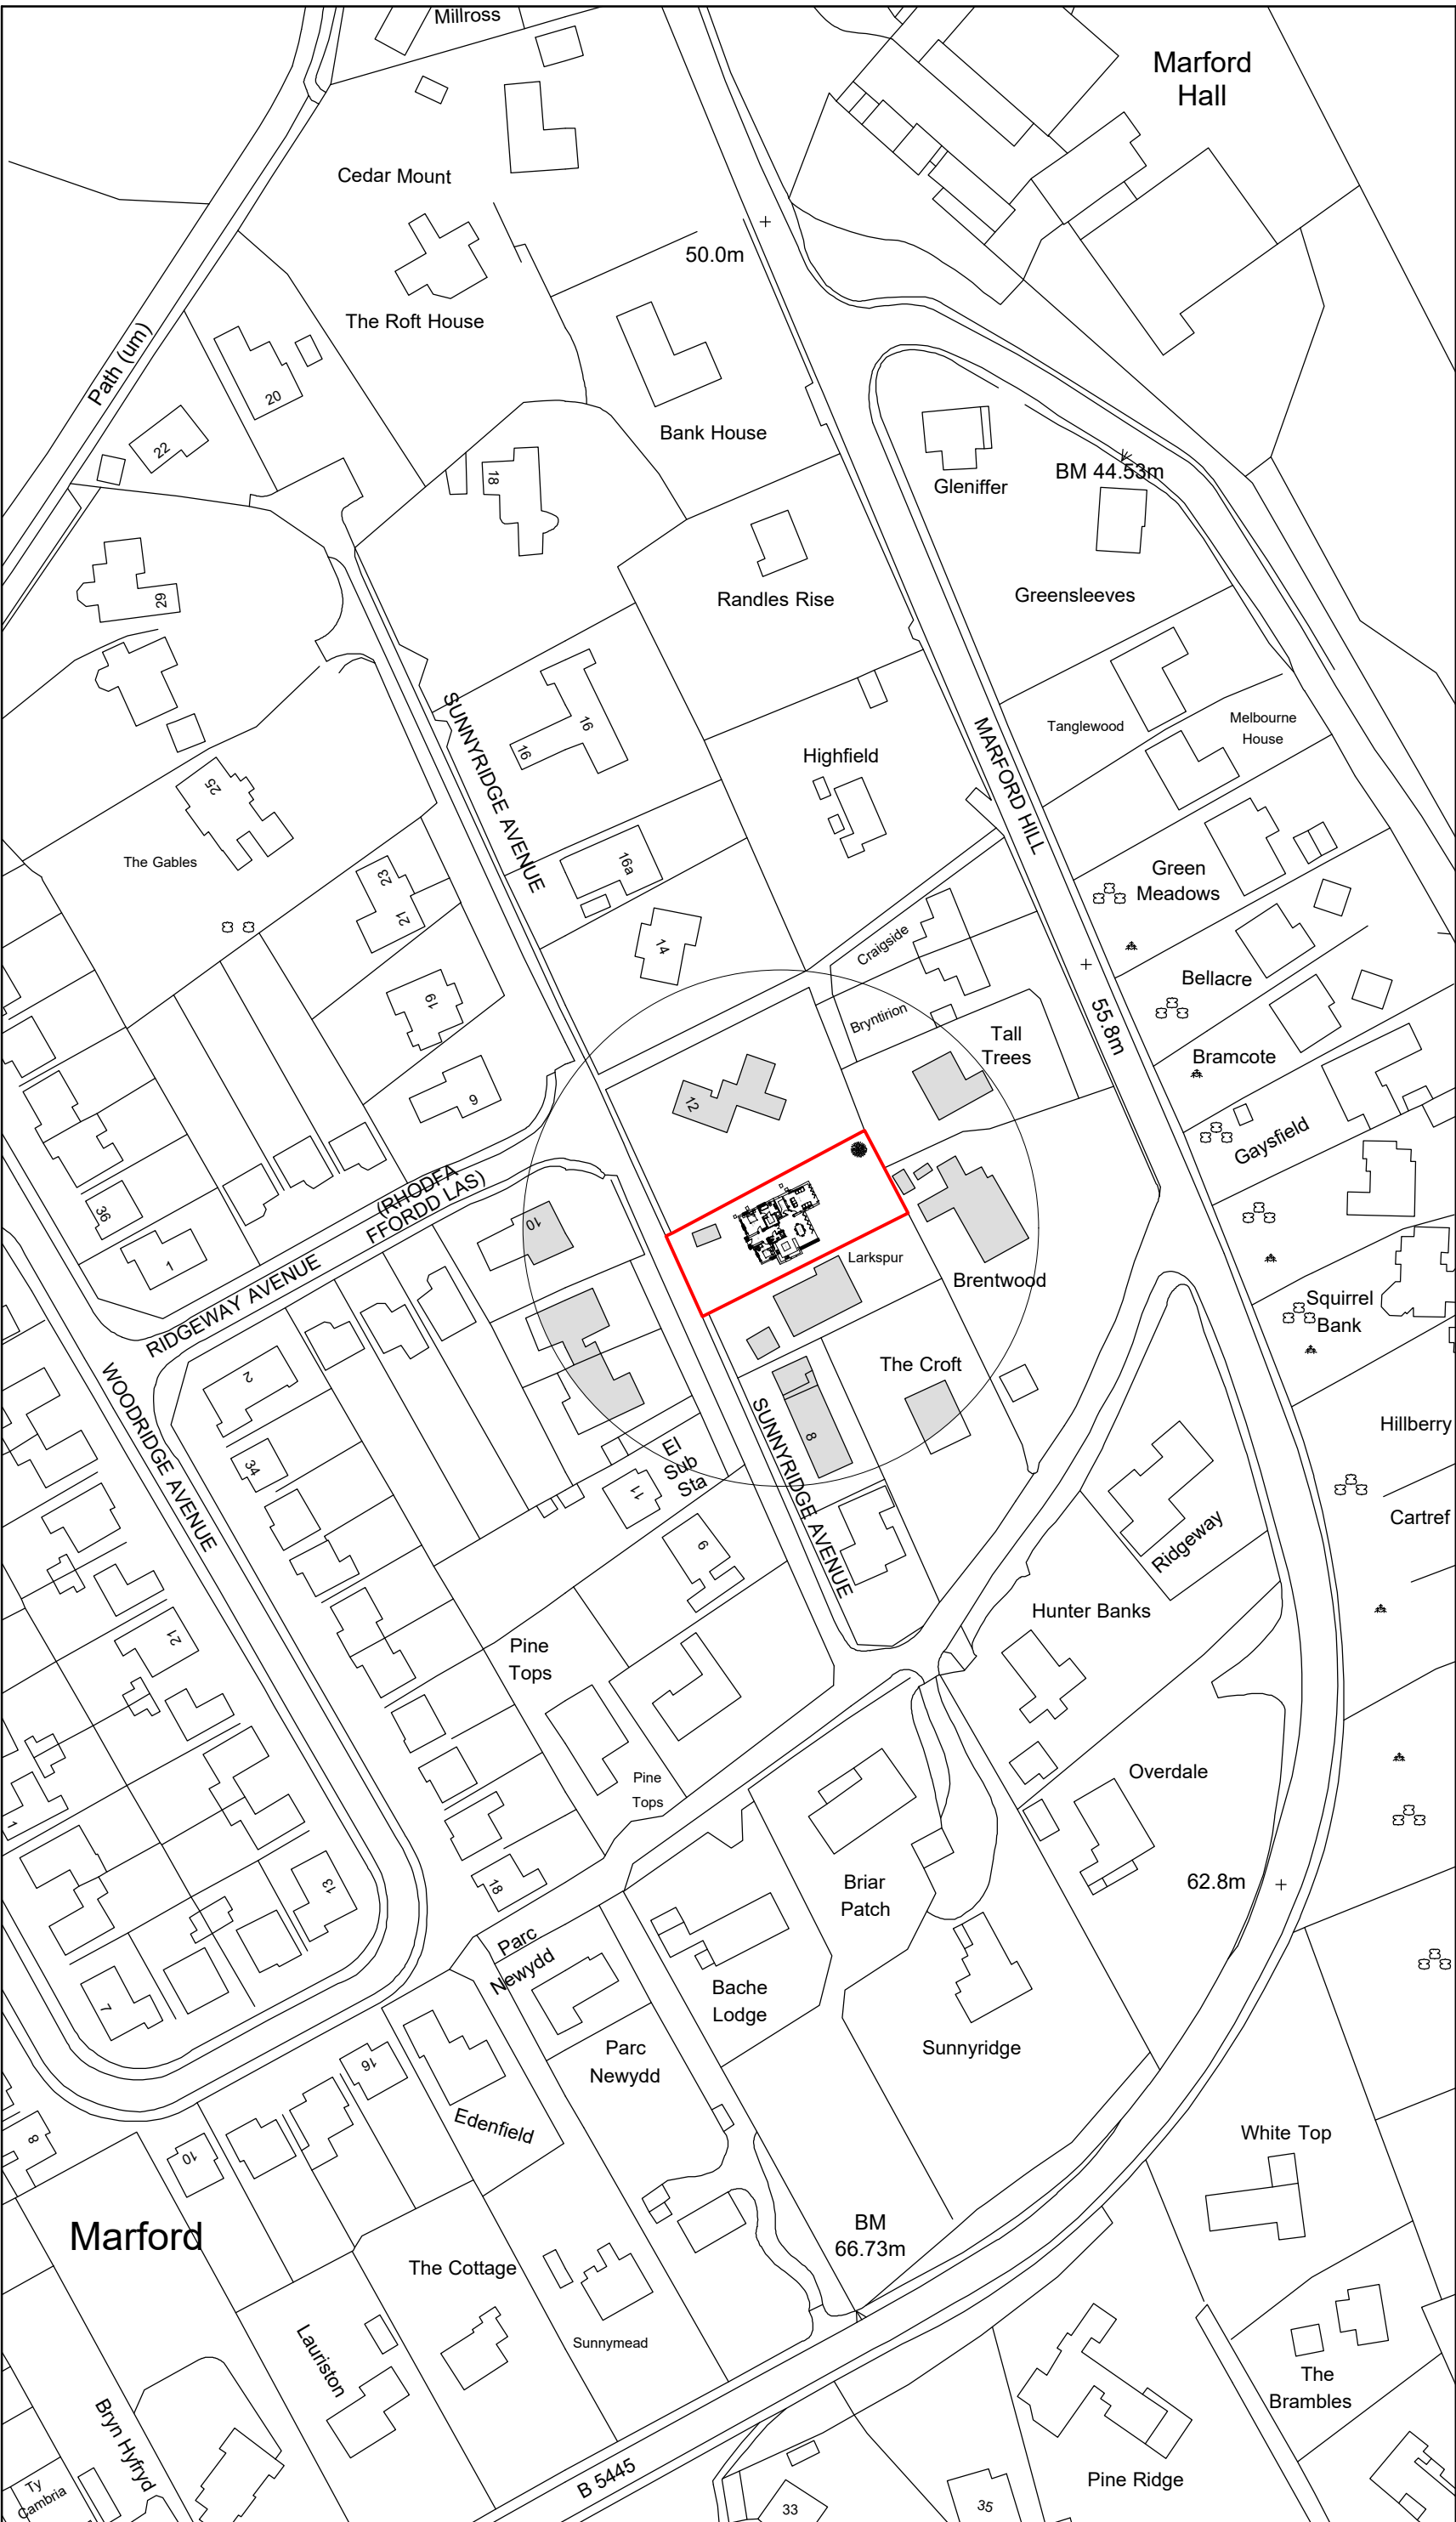

Location Plan 1:1250

Planting Stock Specification					
Species	Shape	Stem Girth @ 1m	Height	Container Volume	Production Method
Species					
Field Maple	Standard	8cm - 10cm	2.5m - 3m	45 lts	Container Grown
FM					
(Acer campestre)					

All landscaping works to be completed in all respects within three months of the first use / occupation of the development, with the exception of soft landscaping / planting which shall be carried out in the first planting season (November to March) or seeding season (April to September) following the first use

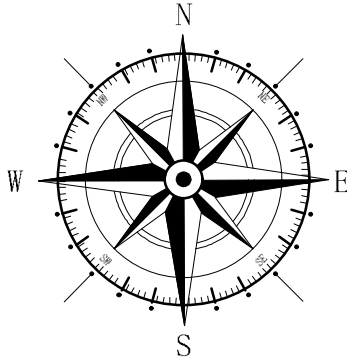

Key

- Surrounding Buildings
- Application Site

Rev	Date	Detail	Initial

Project: Proposed Alterations at
10 Sunnyridge Avenue
Marford
Wrexham
LL12 8TE

Title:
Planning: Site &
Location Plan

Scale: (A2)
1:500 &
1:1250

Drawn By:
L. Fowles

Date:
Mar 2024

Drawing No:
A062/005

Sheet:
1 of 1

blueprint
architectural services



Office 3K4,
Redwither Business Tower,
Wrexham. LL13 9XT
Tel: 01978 356500
www.blueprintarchitectural.com
© copyright all rights reserved