





Site Plan 1:200

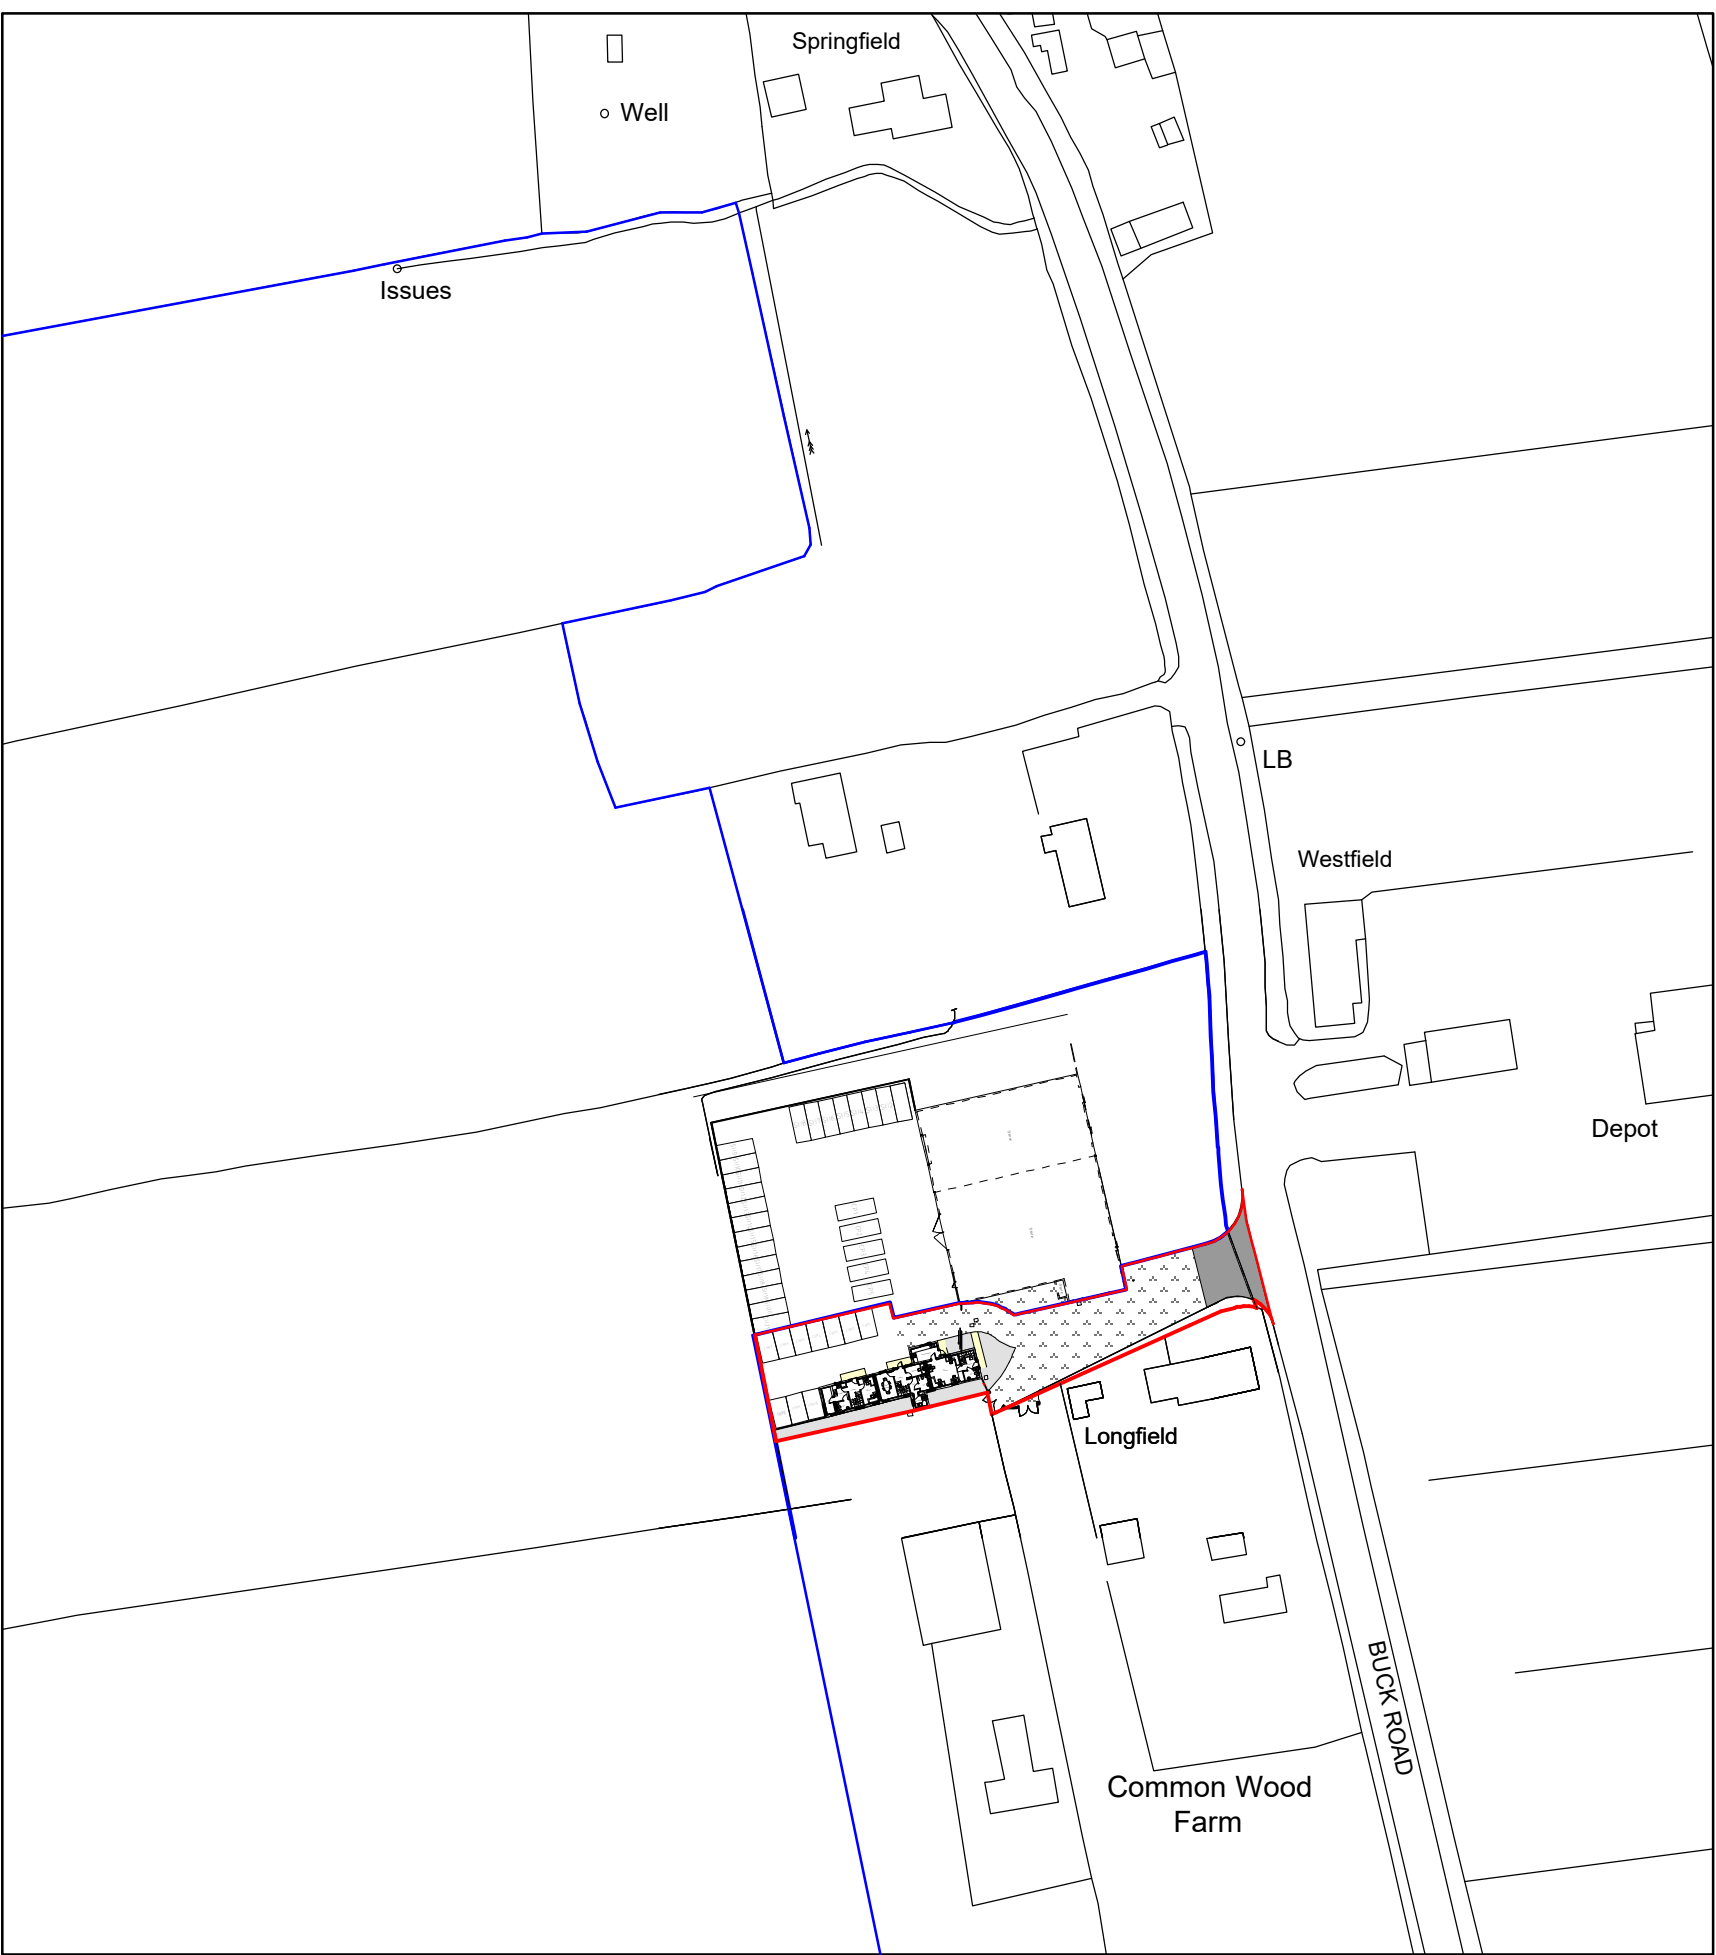

Location Plan 1:1250




Example of Mesh Boundary Fencing

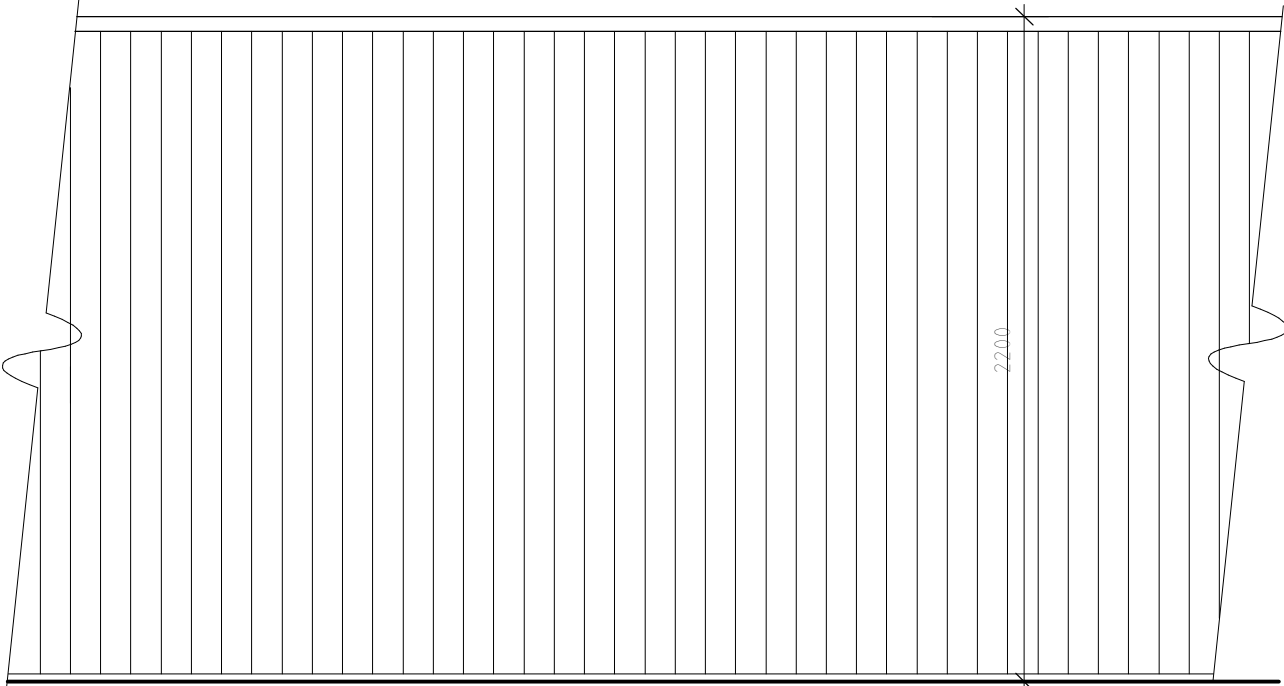

Timber Fence Detail 1:25

- Landscaping
- Hard
- Driveway and parking area to be existing concrete hardstanding or new concrete hardstanding to match existing to satisfaction of the Local Authority and client. Pathways to be formed with concrete paving slabs. Paved areas to be laid with slight fall away from dwelling to discharge surface water.
- Boundary Treatments
- Existing boundaries to remain as existing. New boundaries to be mesh fencing as indicated on photograph above to local authority approval.

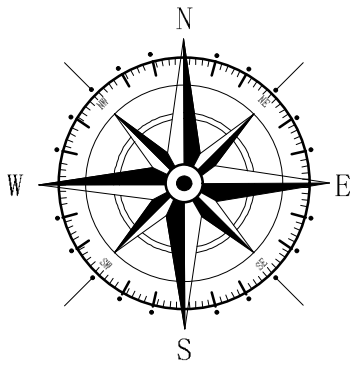

F	07/24	Indicative drainage info added	D.J.E.
E	03/24	Design Amends	L.F.
D	02/24	Highways Amends	D.J.E.
C	03/23	Design Amends	D.J.E.
B	03/23	Design Amends	D.J.E.
A	03/23	Design Amends	D.J.E.
Rev	Date	Detail	Initial

Project: Proposed Alterations to Yard Space at, Buck Road, Holt, Wrexham, LL13 9TF.	
Title: Planning:Site & Location Plan	Scale: (A1) 1:200 & 1:1250
Drawn By: D.J.Edwards	Date: March 2023
Drawing No: B164/004	Sheet: 1 of 1

Office 3K4,
Redwither Business Tower,
Wrexham. LL13 9XT
Tel: 01978 356500
www.blueprintarchitectural.com
© copyright all rights reserved