




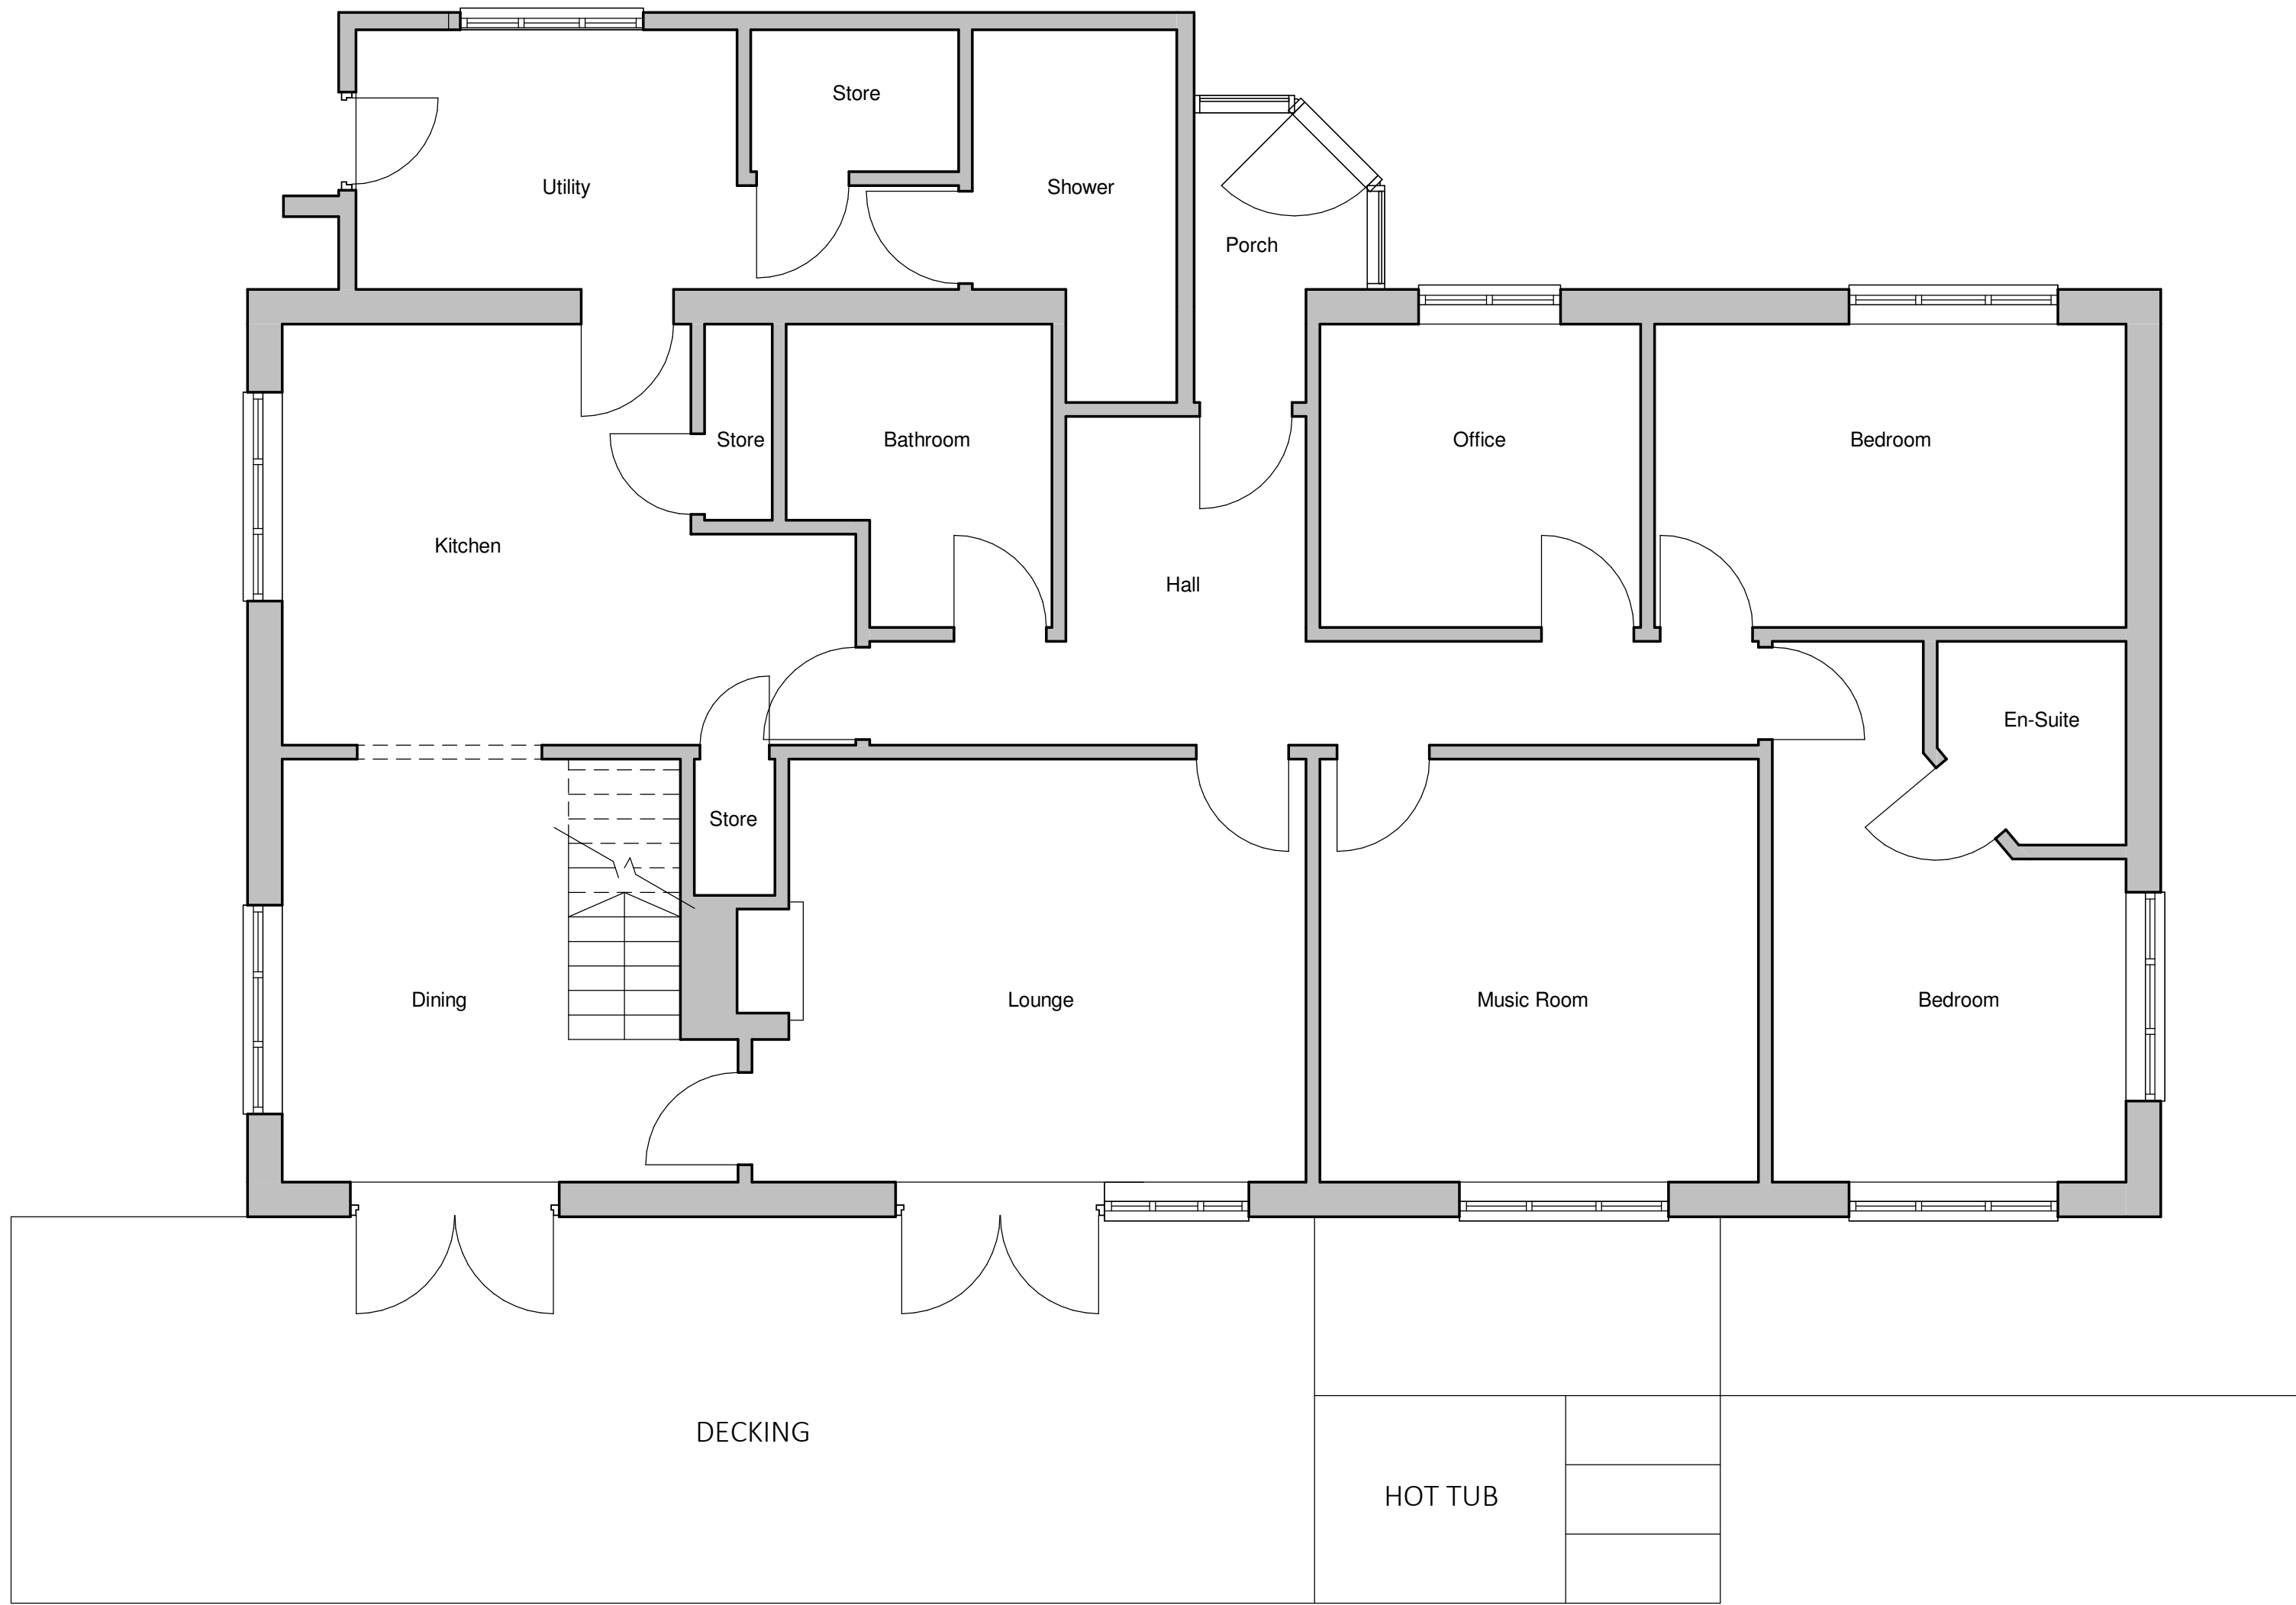

Existing Ground Floor Plan
1 : 50

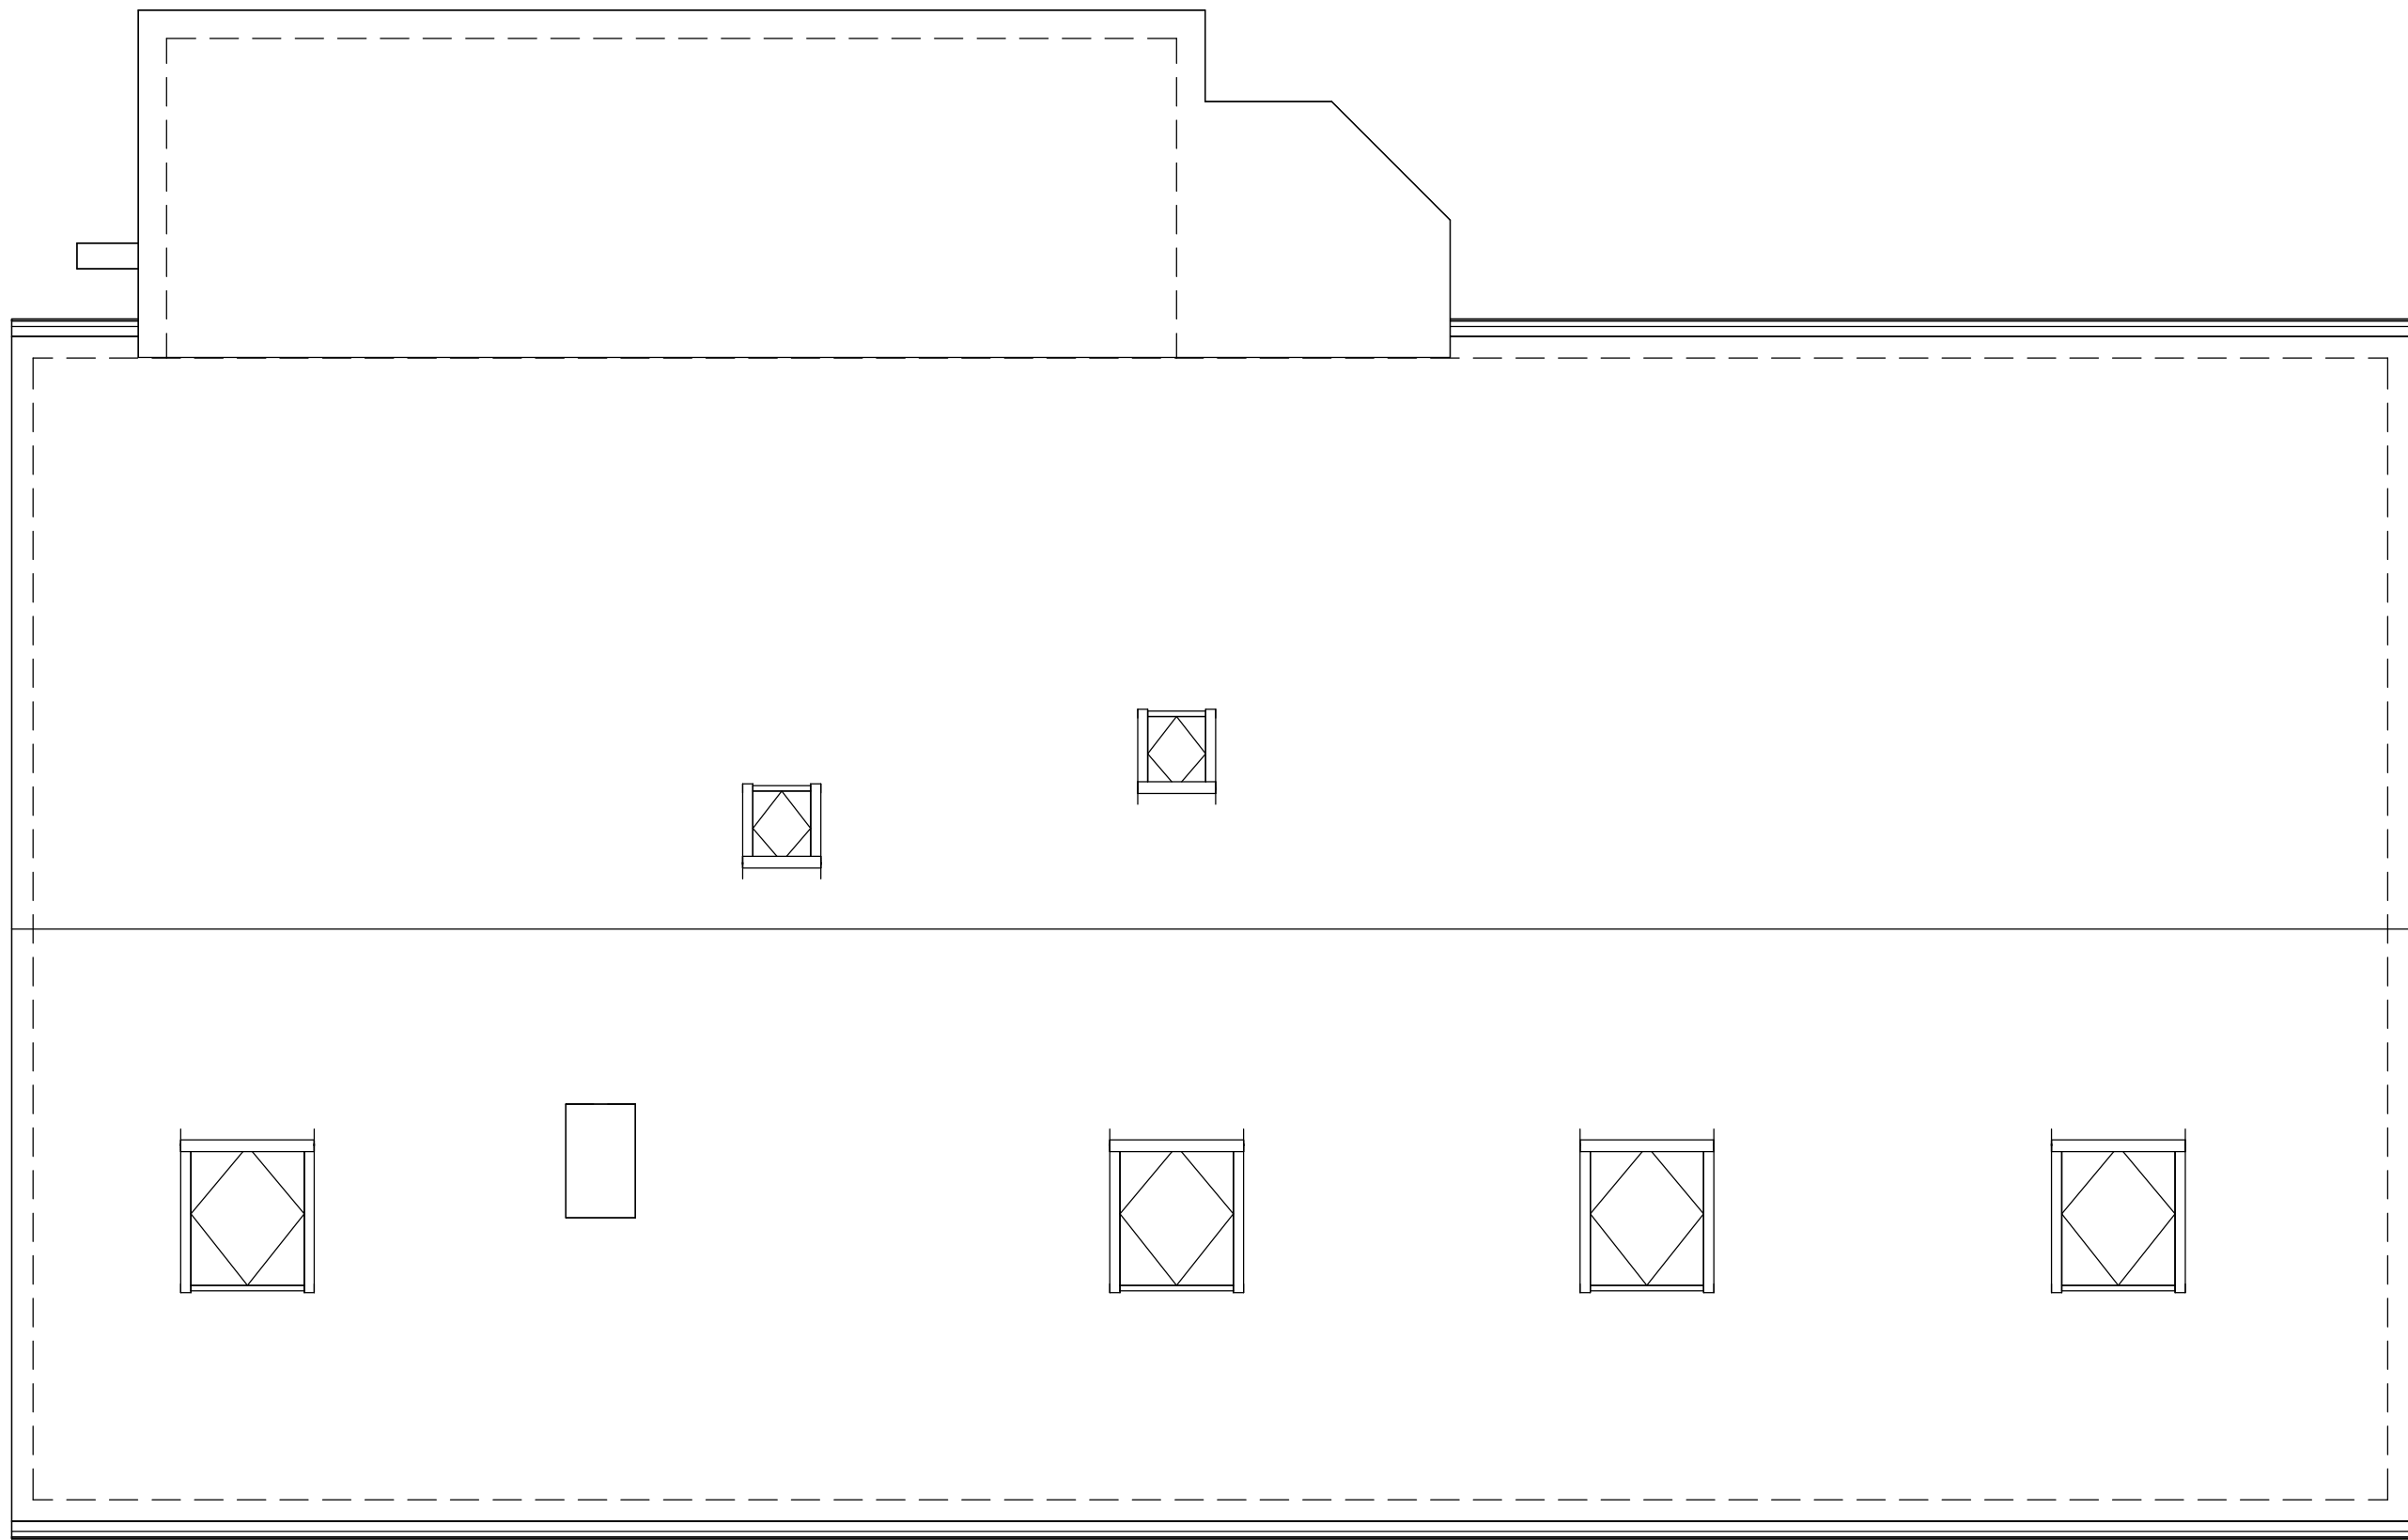

Existing Roof Plan
1 : 50

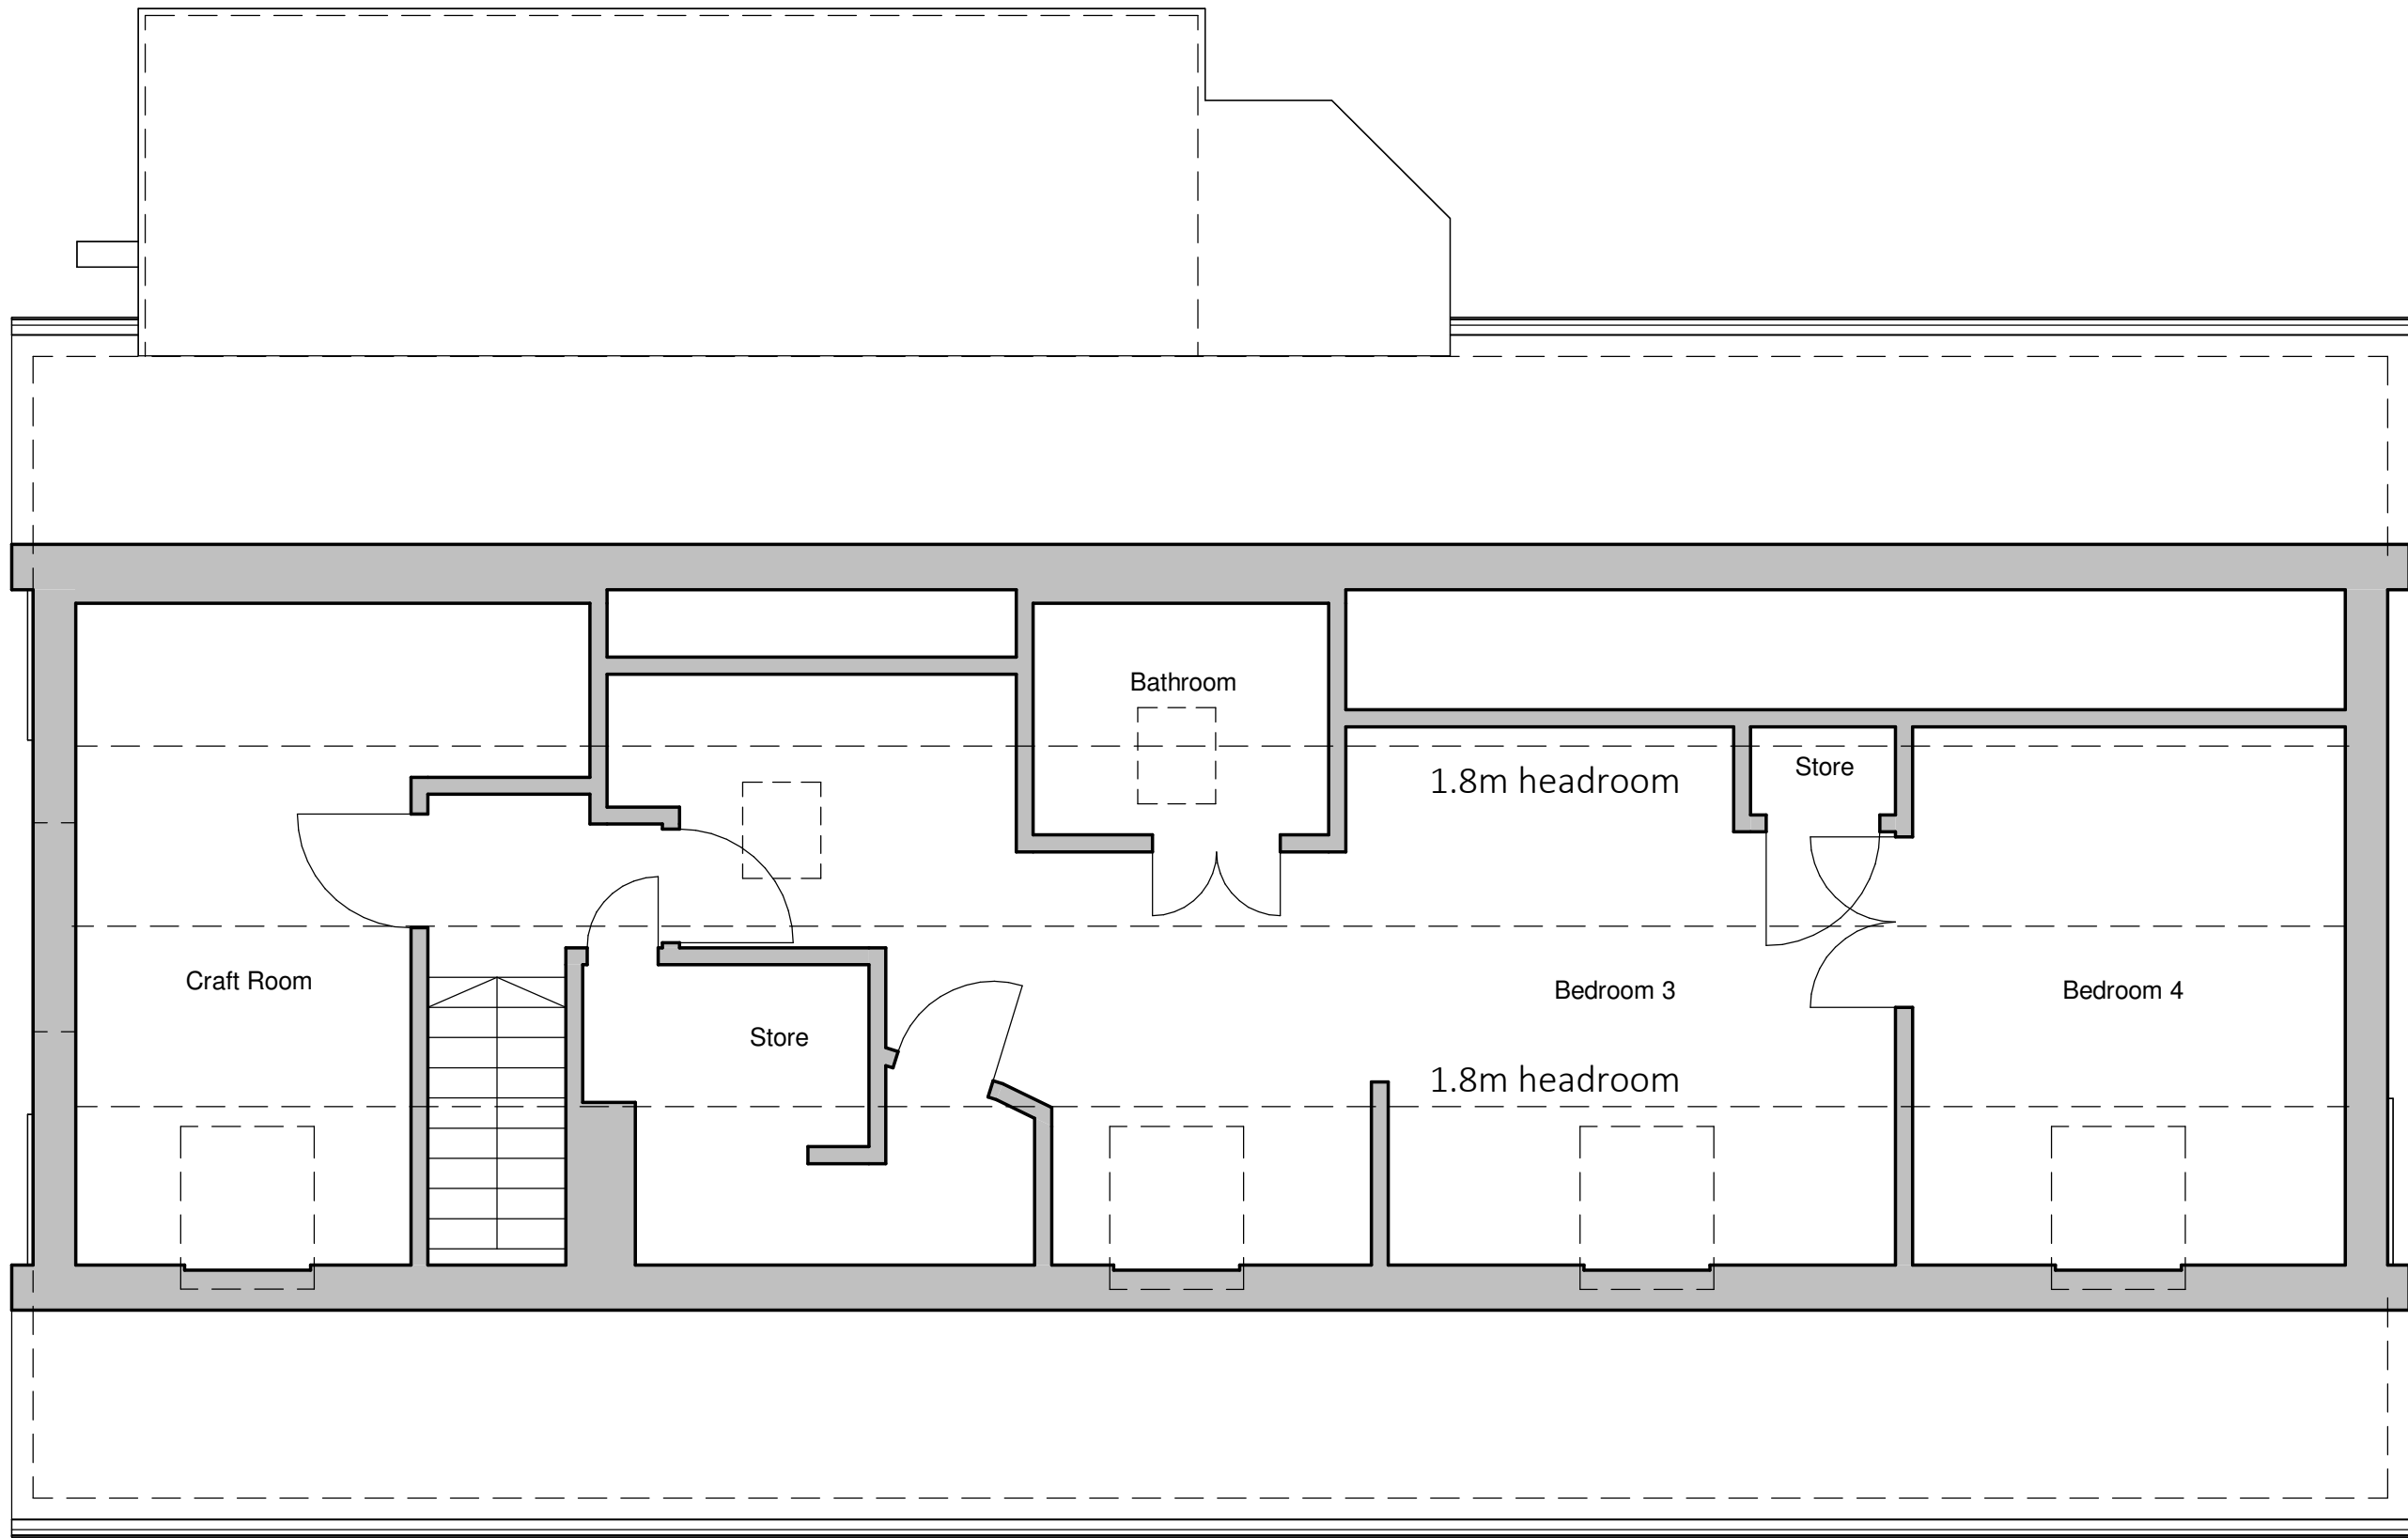

Existing First Floor Plan
1 : 50



Project: The Orchard, Pontfadog			
Title: Existing Floor Plans			
Scale @ A1: 1 : 50	Scale @ A3: 1:100	Author: GE	Date: 02/10/23
Project Ref: 23-54	Drawing No: A003	Rev: -	