



Condition 8

Details of Proposed Closing Up of Access

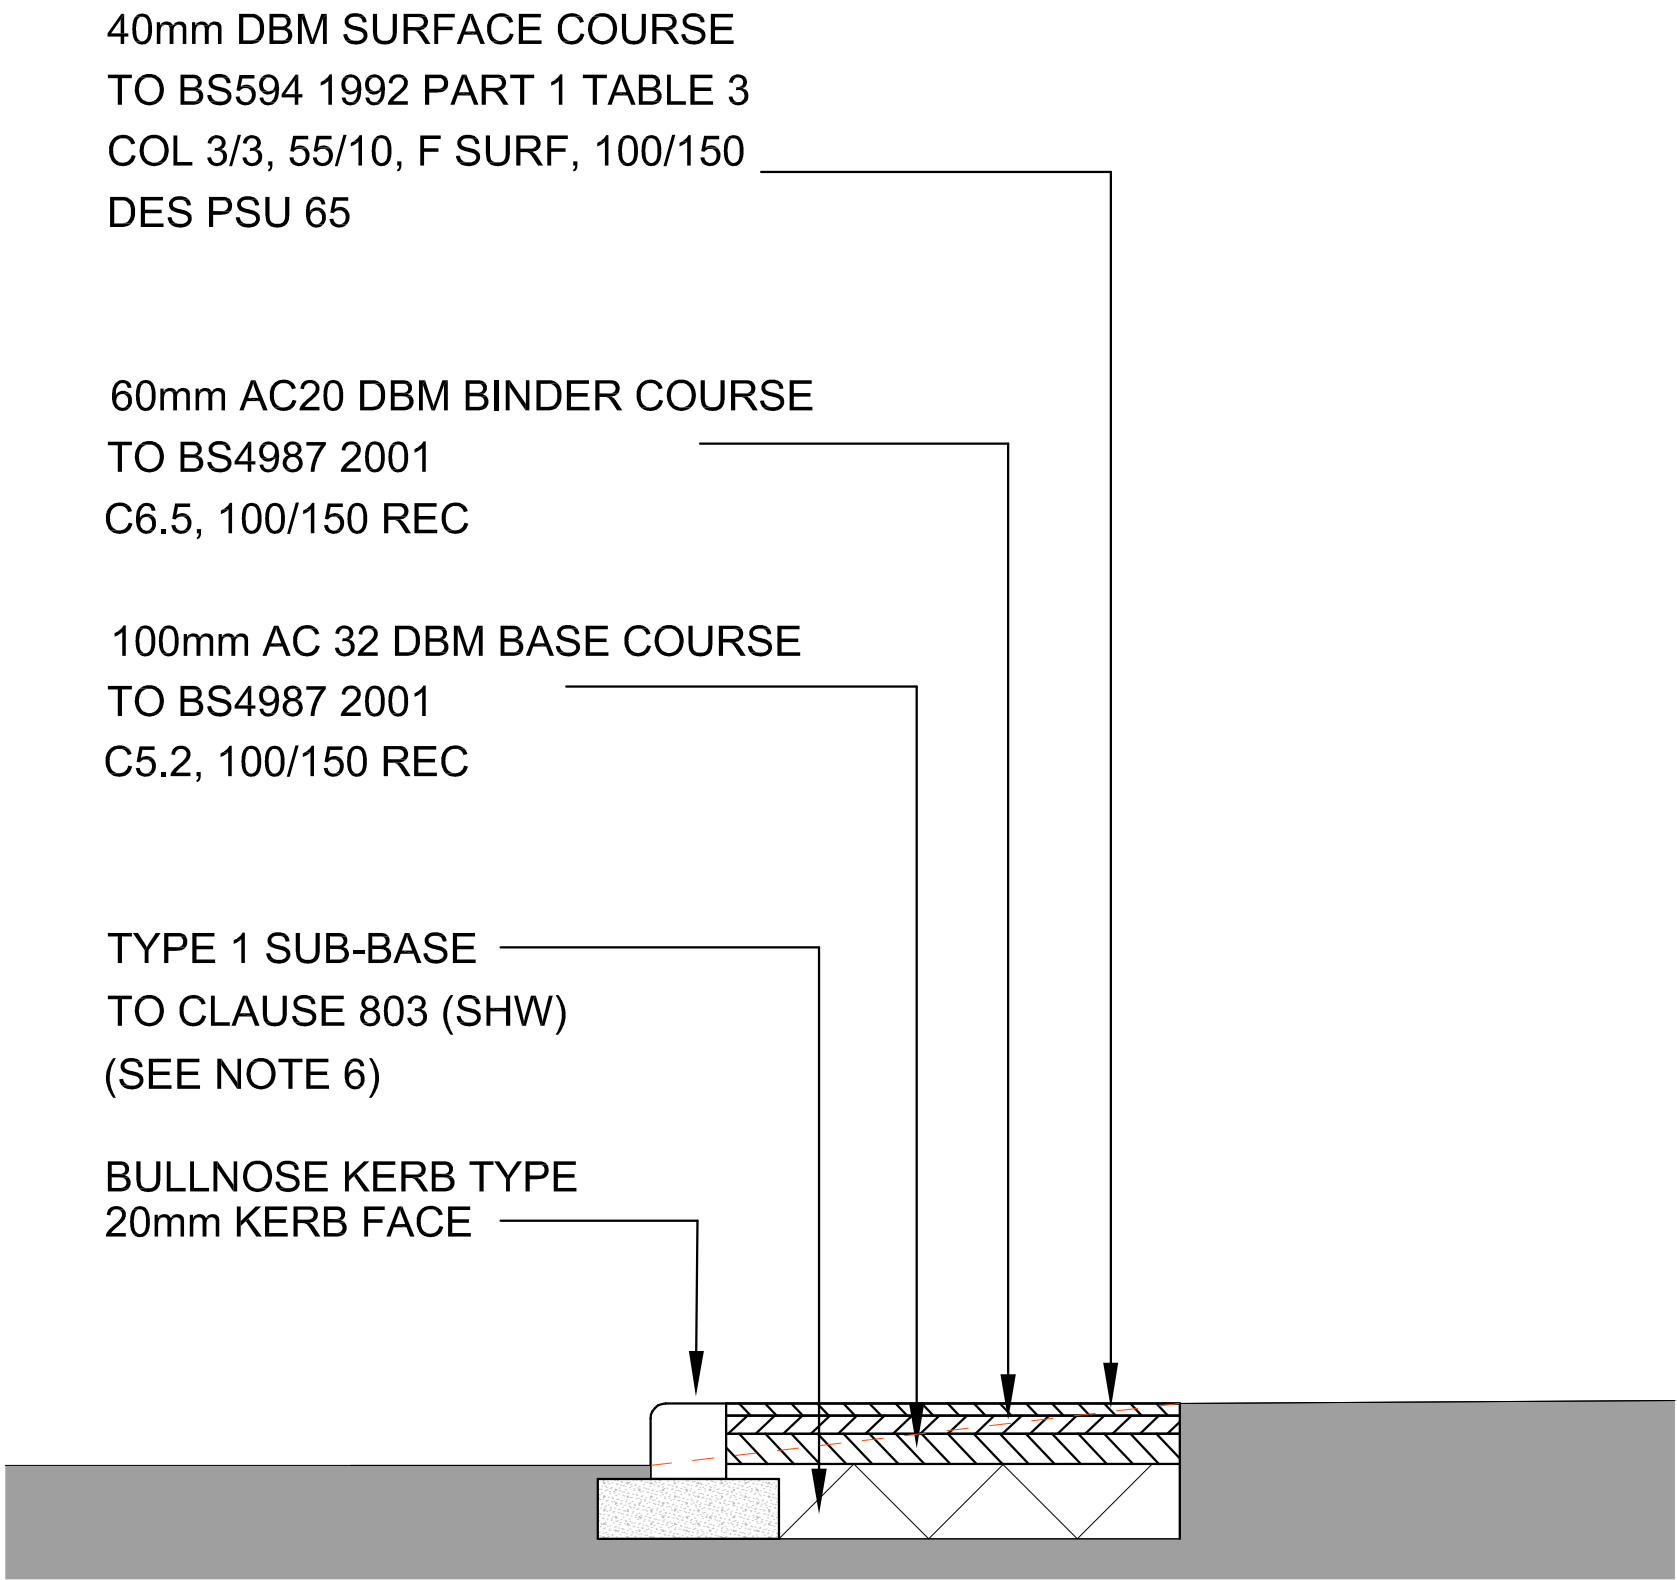

1:25 Coss Section Through Proposed Pavement

SCALE BAR 1:25
0mm 100 200 300 400 500 600 700 800 900 1000

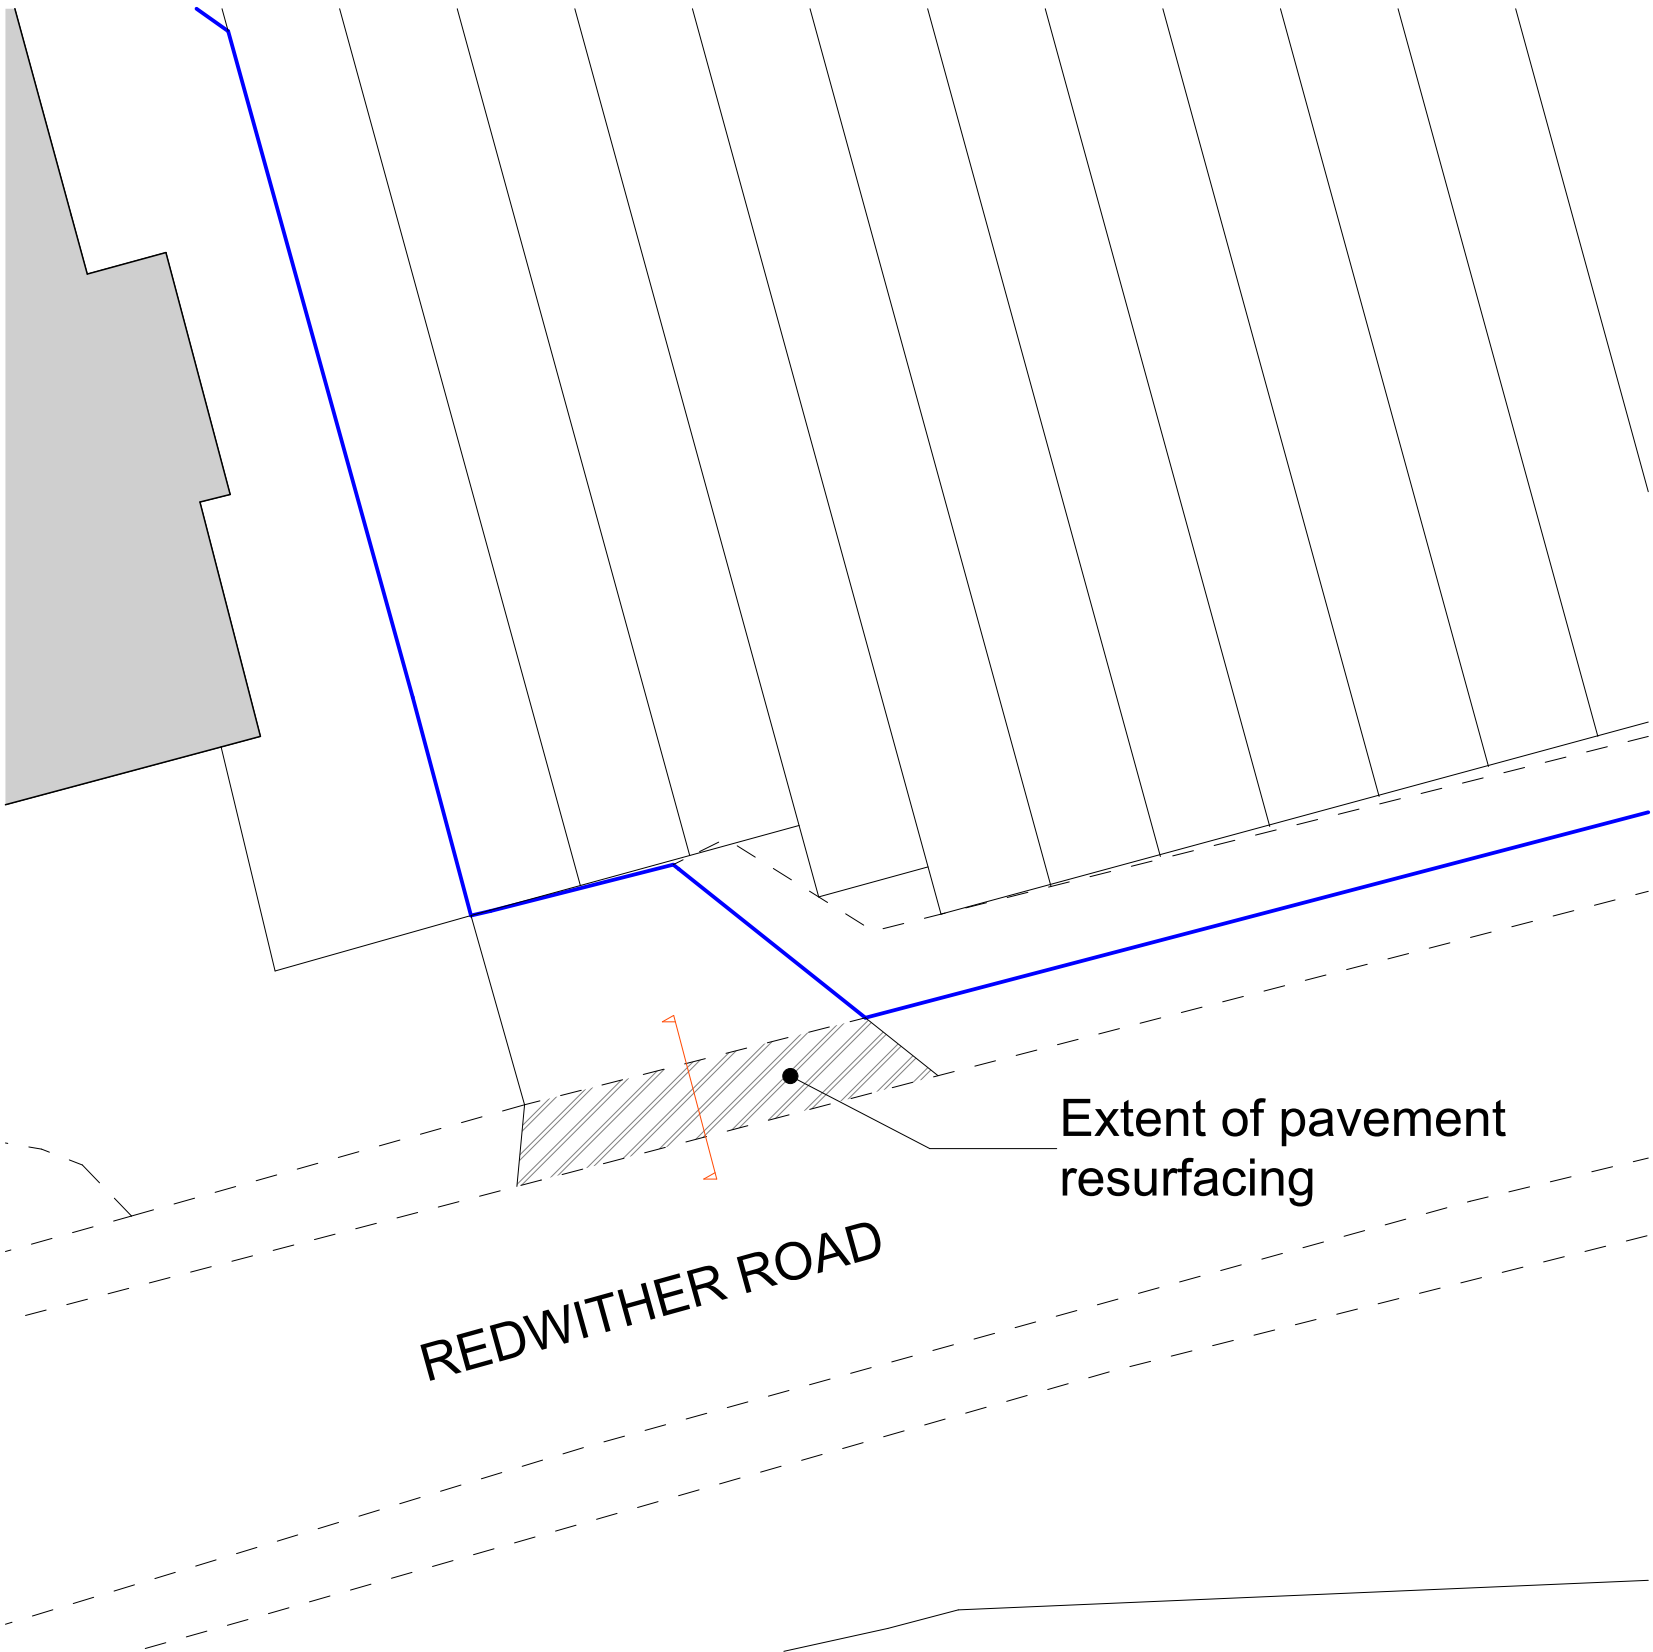

1:200 Site Plan

SCALE BAR 1:200
0 1 2 3 4 5 6 7 8 9 10



www.creative-planning.co.uk T: 07791 587404

Scale. 1:25, 1:200 @ A2 Date. 07.11.23

Project Title New Steel Portal Framed Building

Client Williams Wrexham

Drawing Title Closed Up Access Details

Project No. CP0034 Drawing No. DOC-002 Rev.

