



Room Schedule Proposed		
Name	Area	Level
Store	12 m ²	Level 0
Utility	Not Placed	Not Placed
Kitchen	16 m ²	Level 0
Dining Room	17 m ²	Level 0
Hallway	11 m ²	Level 0
Vestibule	1 m ²	Level 0
Living Room	18 m ²	Level 0
Bedroom 2	17 m ²	Level 1
Bedroom 1	18 m ²	Level 1
Study	6 m ²	Level 1
Hallway	6 m ²	Level 1
Bathroom	7 m ²	Level 1
Bedroom 4	9 m ²	Level 1
Bedroom 3	10 m ²	Level 1
Shower Room	2 m ²	Level 0
Utility	7 m ²	Level 0

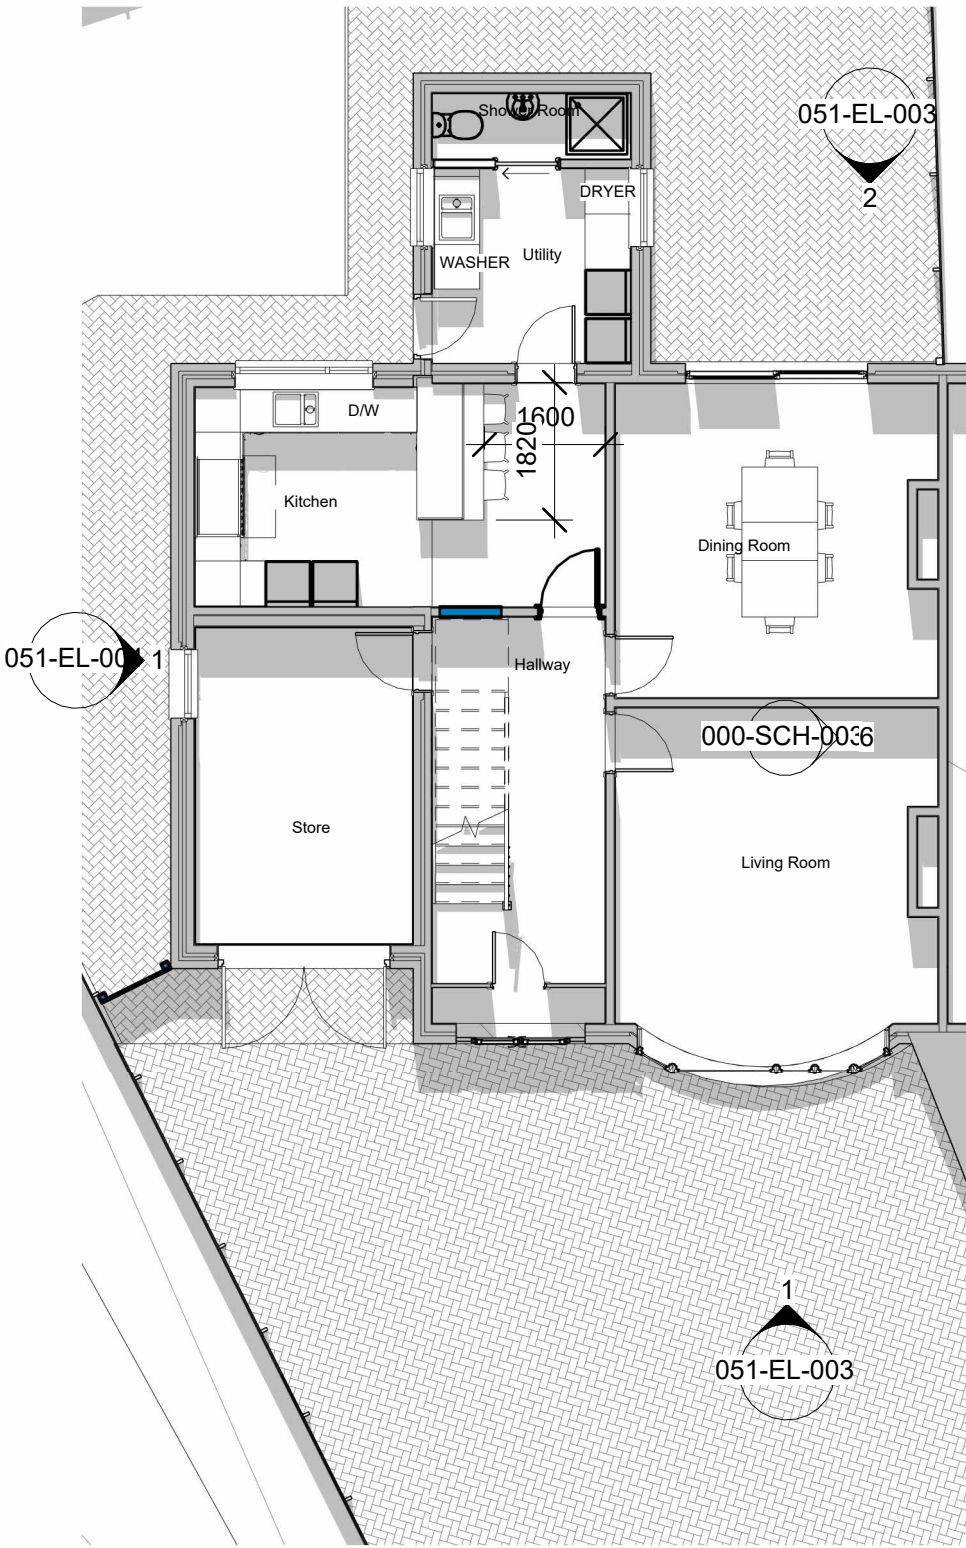


1 Level 0 - Proposed Phase 2
1 : 100

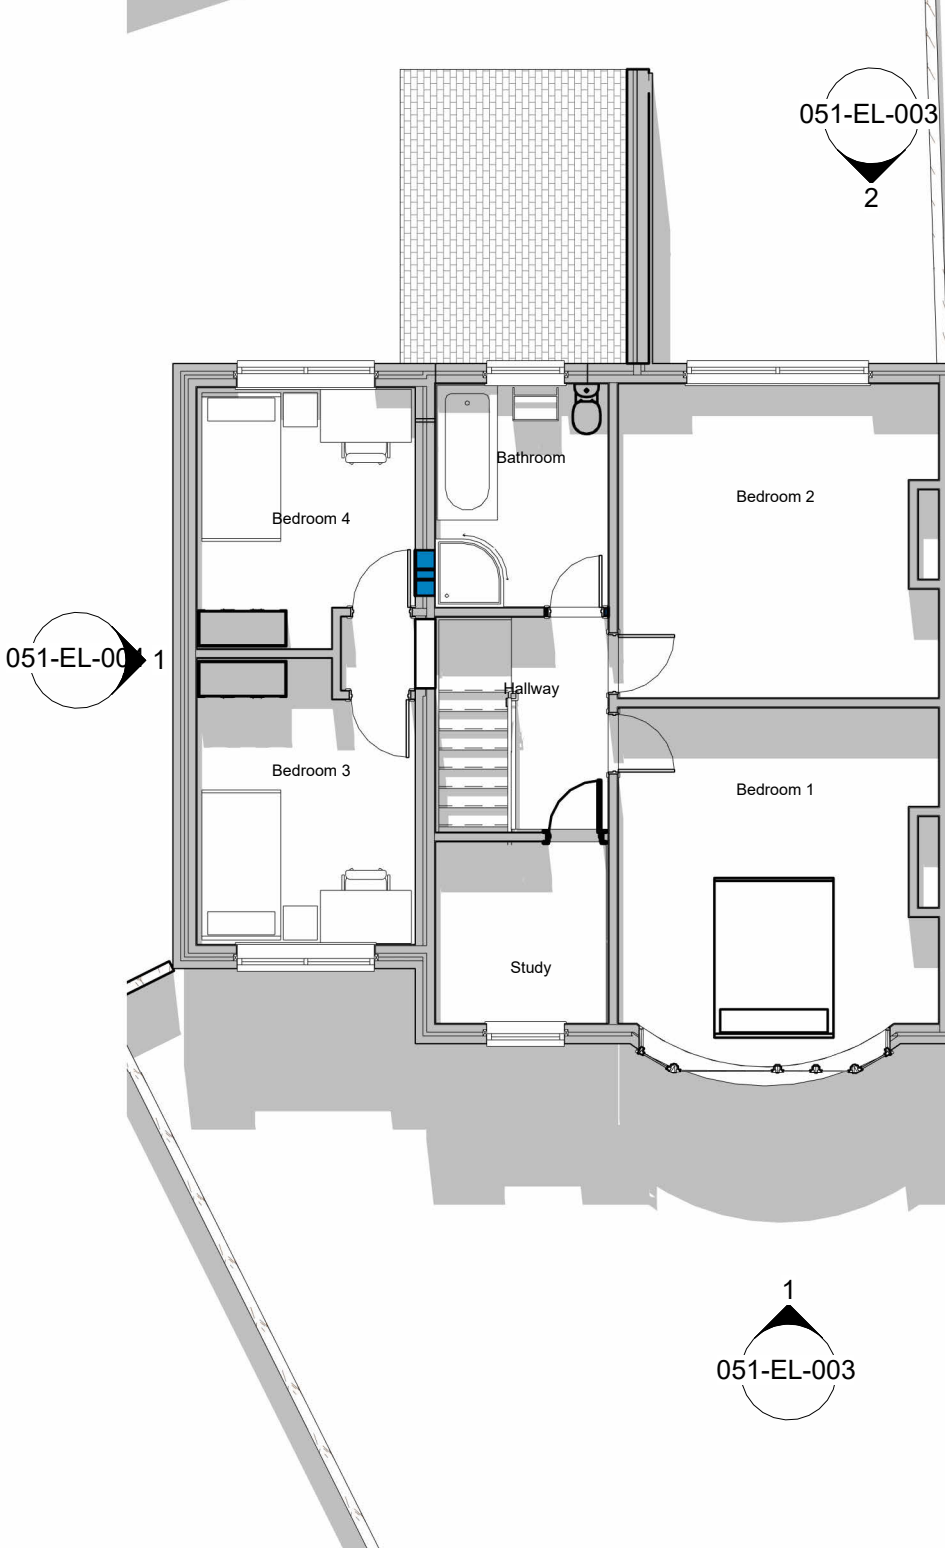

2 Level 1 Proposed Phase 2
1 : 100

Extension Ground Floor Footprint: 25.6m²

*New electrical supply, distribution and interfaces to be designed and installed by a reugistered competent person.
See further notes on drawing 051-SC-002

 

CLIENT	B&D Griffiths
PROJECT	2 Storey Side Extension
ADDRESS	4, Maes Y Waun, Chirk, Wrexham LL14 5ND

Proposed Floor Plans 1			
Project number	052	Drawing Number	051-FP-003
Date	11-03-24	Status	CONCEPT
Drawn by	T.Ireland	Scale	1 : 100 @ A3
Revision	2		

Trend
Architectural Design

T: 07757911037
E: thomas.ireland@trend-architectural.co.uk
W: www.trend-architectural.co.uk

© TREND ARCHITECTURAL DESIGN LIMITED
THIS DRAWING IS THE SUBJECT OF COPYRIGHT WHICH VESTS IN TREND ARCHITECTURAL DESIGN LIMITED. IT IS AN INFRINGEMENT OF COPYRIGHT TO REPRODUCE THIS DRAWING, BY WHATEVER MEANS, INCLUDING ELECTRONIC, WITHOUT THE EXPRESS WRITTEN CONSENT OF TREND ARCHITECTURAL DESIGN LIMITED WHICH RESERVES ALL ITS RIGHTS.
TREND ARCHITECTURAL DESIGN LIMITED ASSERTS ITS RIGHTS TO BE IDENTIFIED AS THE AUTHOR OF THIS DESIGN

■ ALL DIMENSIONS TO BE CHECKED ON SITE
■ ERRORS/EMISSIONS TO BE REPORTED TO DESIGNER
■ DO NOT SCALE FROM DRAWING
■ DRAWING TO BE READ IN CONJUNCTION WITH THE HEALTH AND SAFETY PLAN AND ALL RELEVANT RISK ASSESSMENTS