


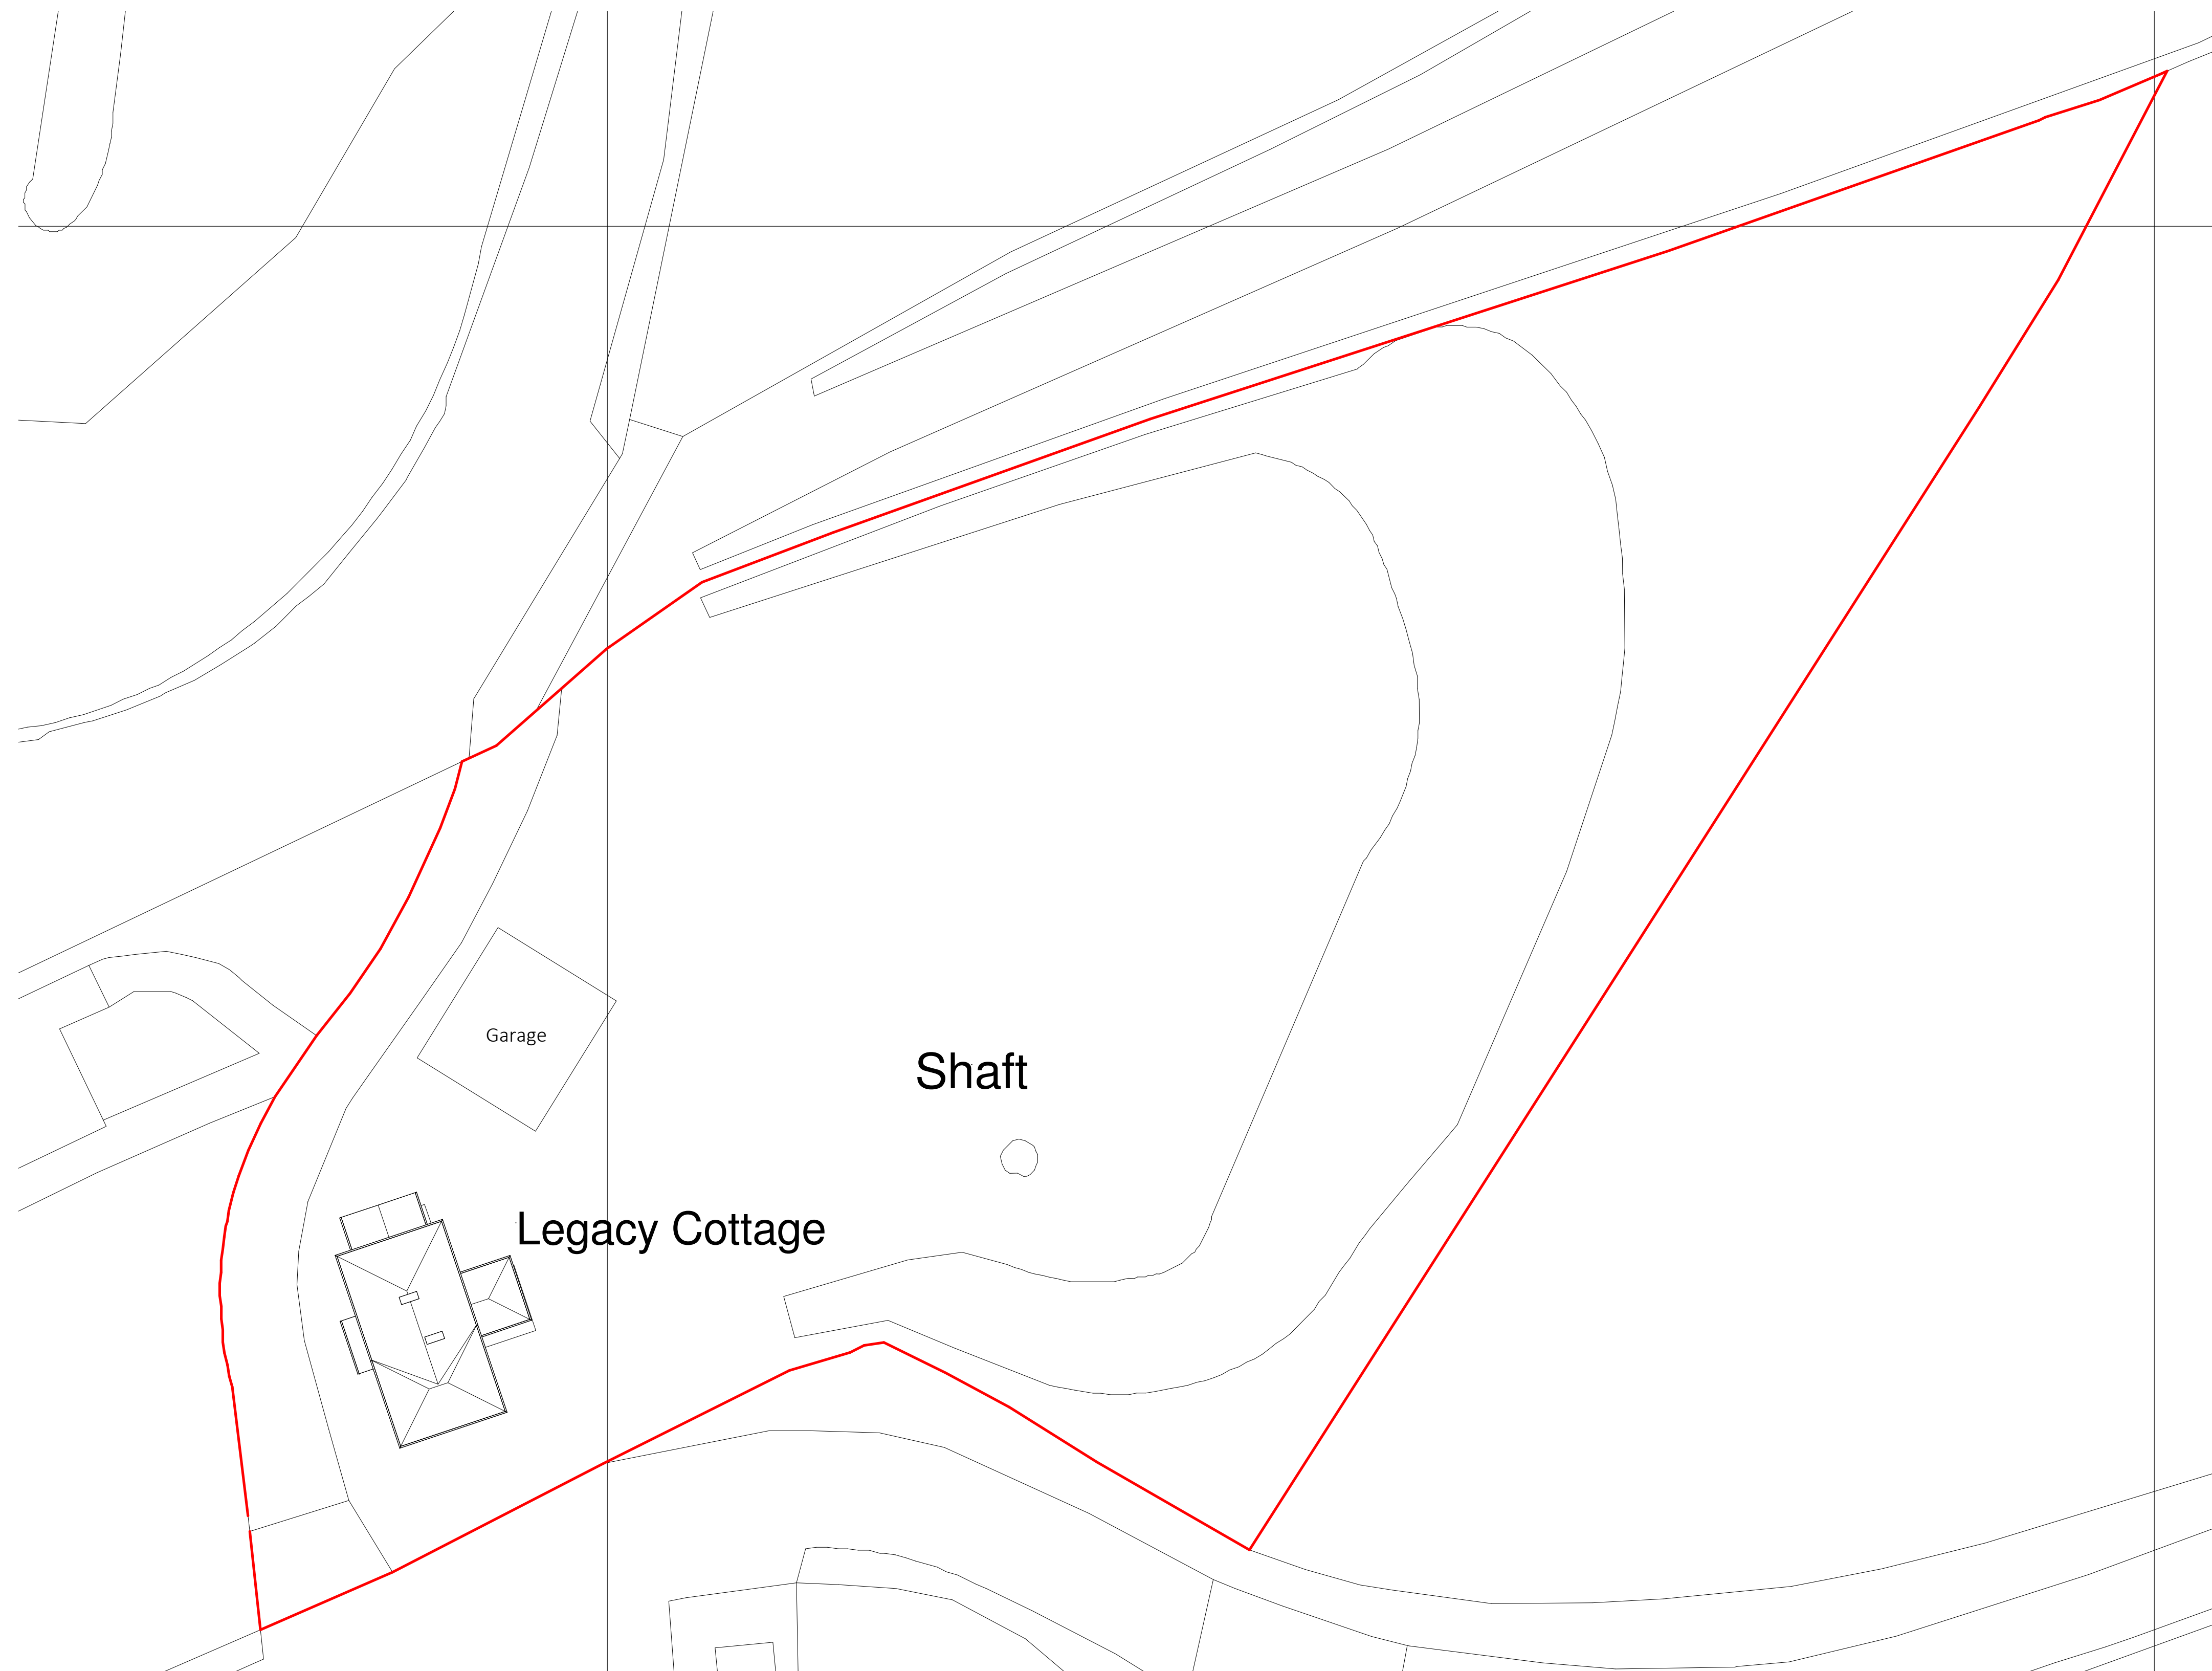

CROWN COPYRIGHT AND DATABASE RIGHTS 2023 OS LICENCE NO. AC0000849896

Existing Site Plan

1 : 250



ARKIFY LTD.
36 Pitts Trion, Nant Pwll,
Wrexham, LL14 1UR
(01948) 555555
gen@arkify.co.uk
www.arkify.co.uk

Project: Legact Cottage, Legacy			
Title: Existing Site Plan			
Scale @ A1: 1 : 250	Scale @ A3: 1 : 500	Author: GE	Date: 30/03/23
Project Ref: 23-18	Drawing No: A002	Rev: -	