


North


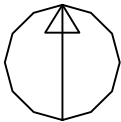


Ordnance Survey®
Ukmapcentre.com

331927

332000

332067

 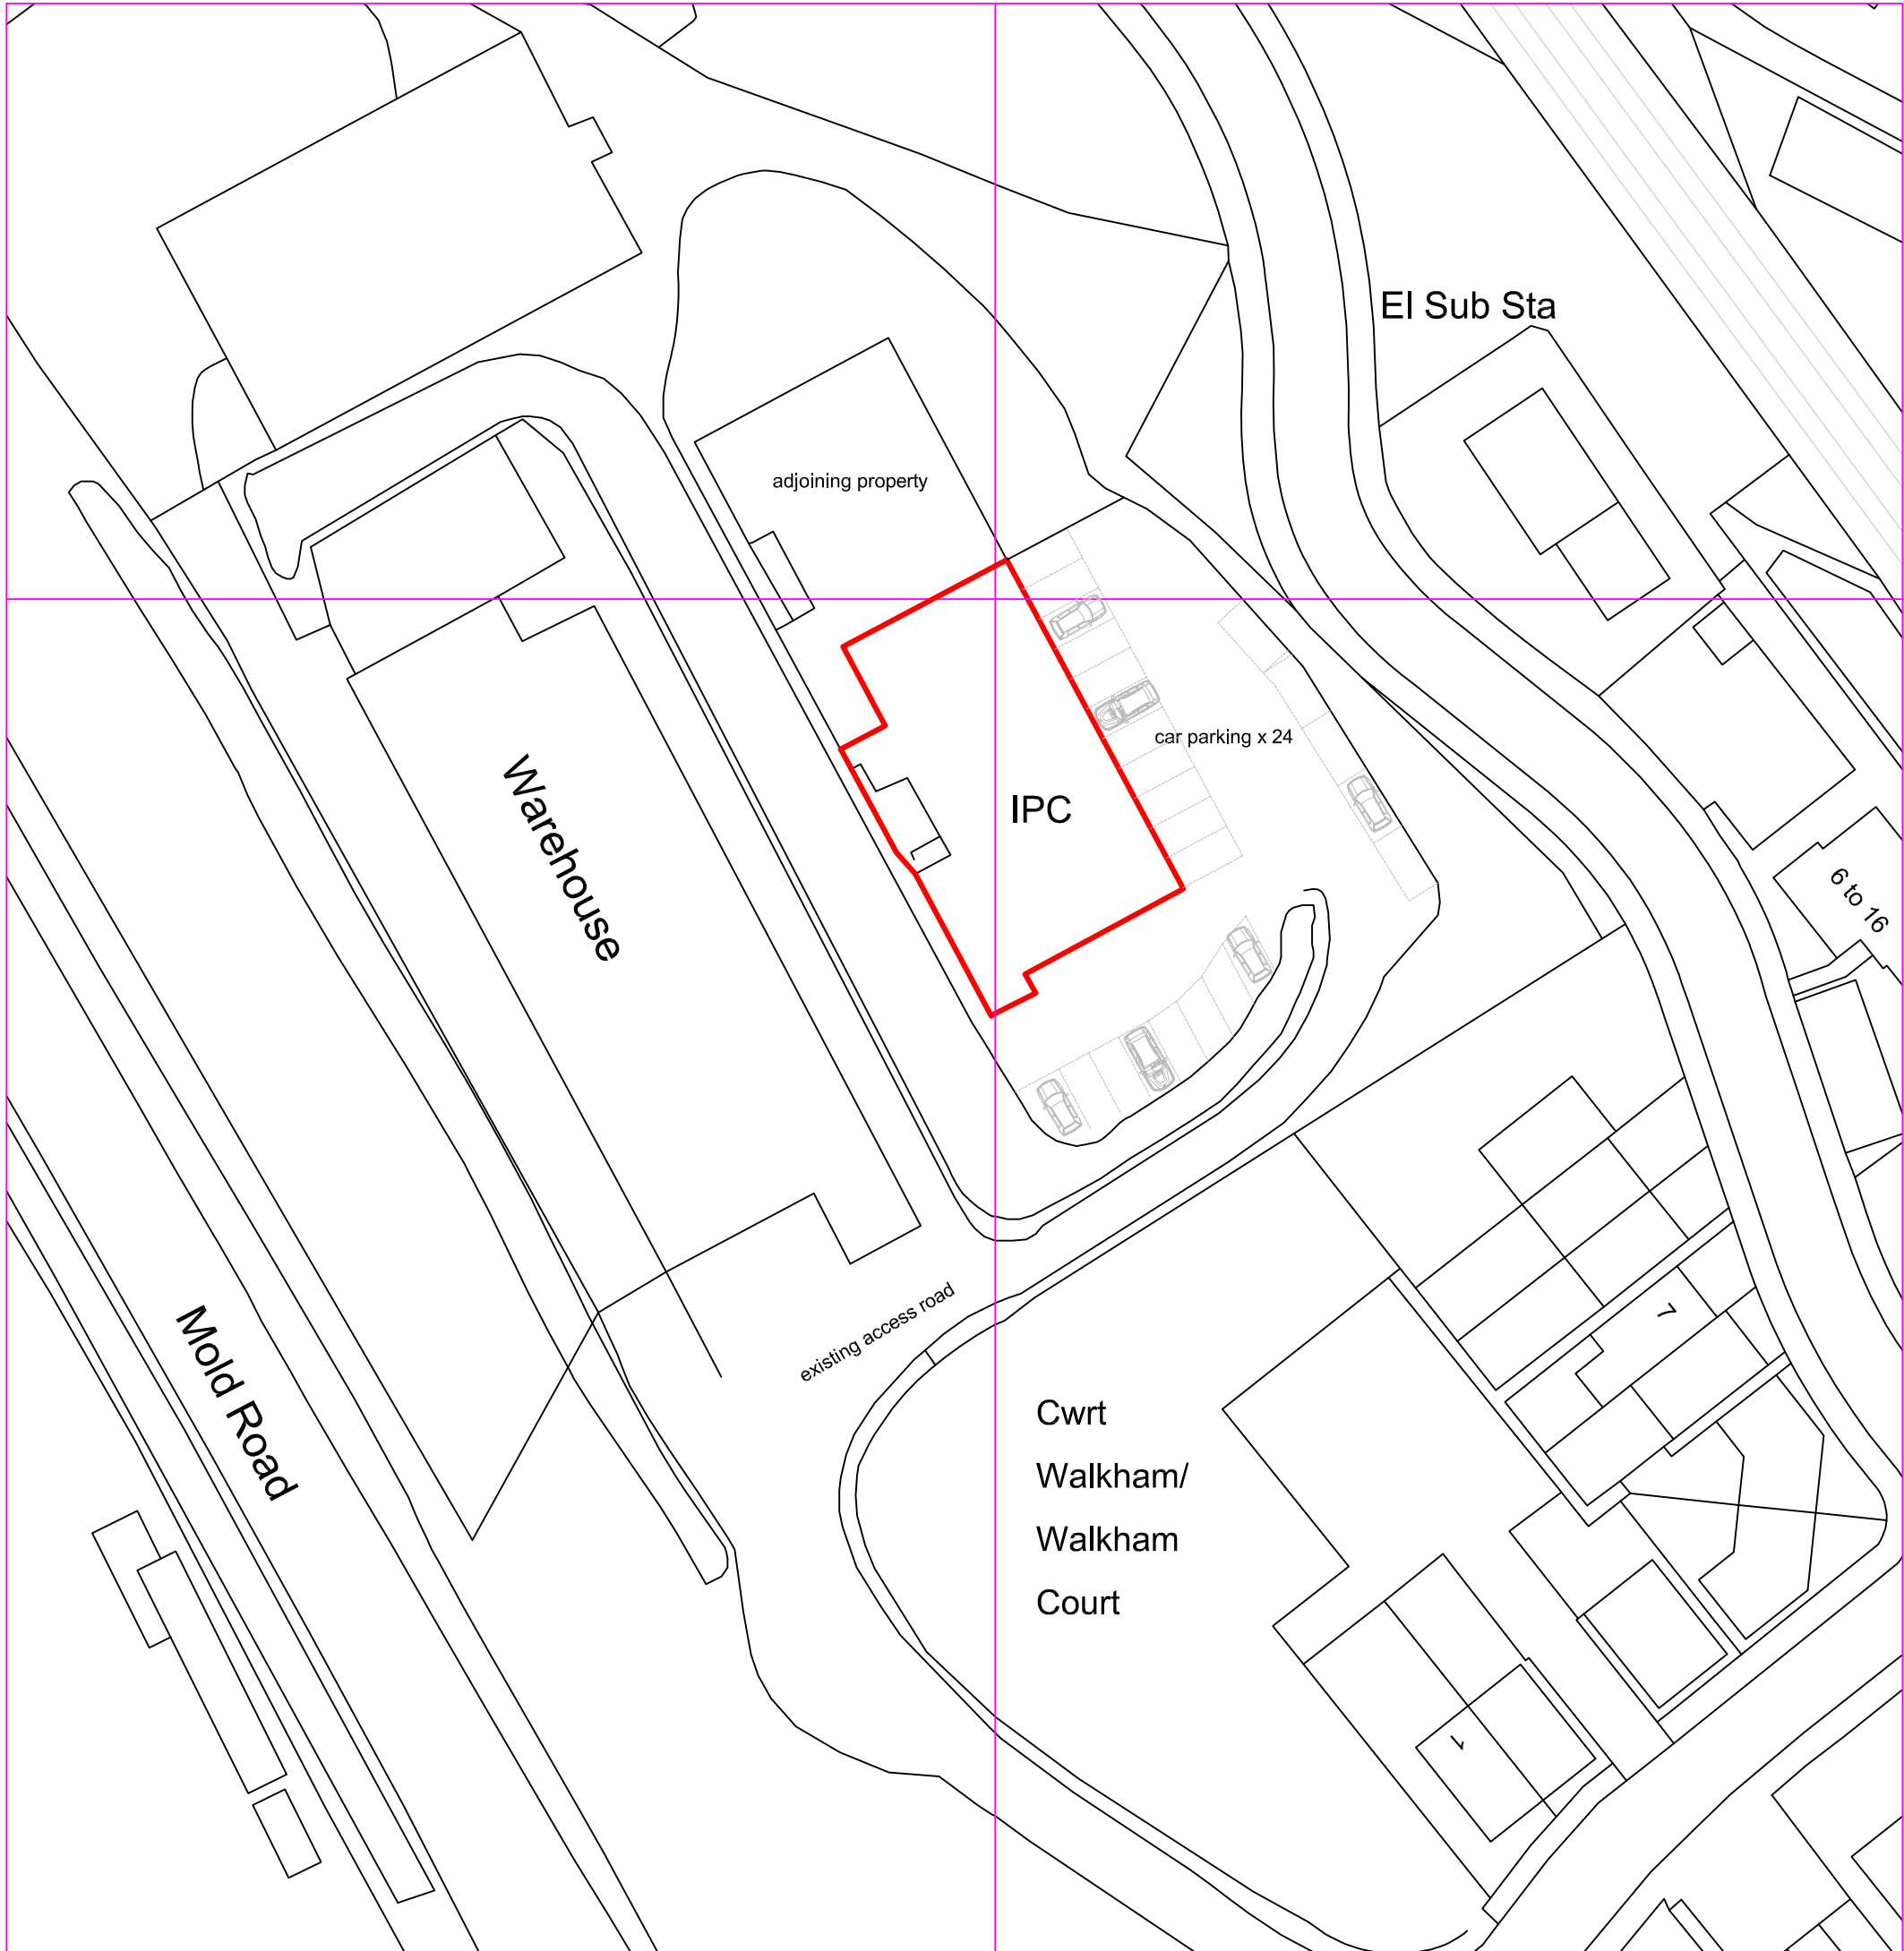

Scale bar in metres

go2plan

Design & Planning

tel: 07957 634478 email: jon@go2plan.co.uk

PROPOSED SITE PLAN
IPC WREXHAM
GWERSYLLT, WREXHAM
LL11 4AQ

Dwg No. GFU 003
Scale: 1: 500 @ A3
date: 16.05.24
drawn: jon evans