



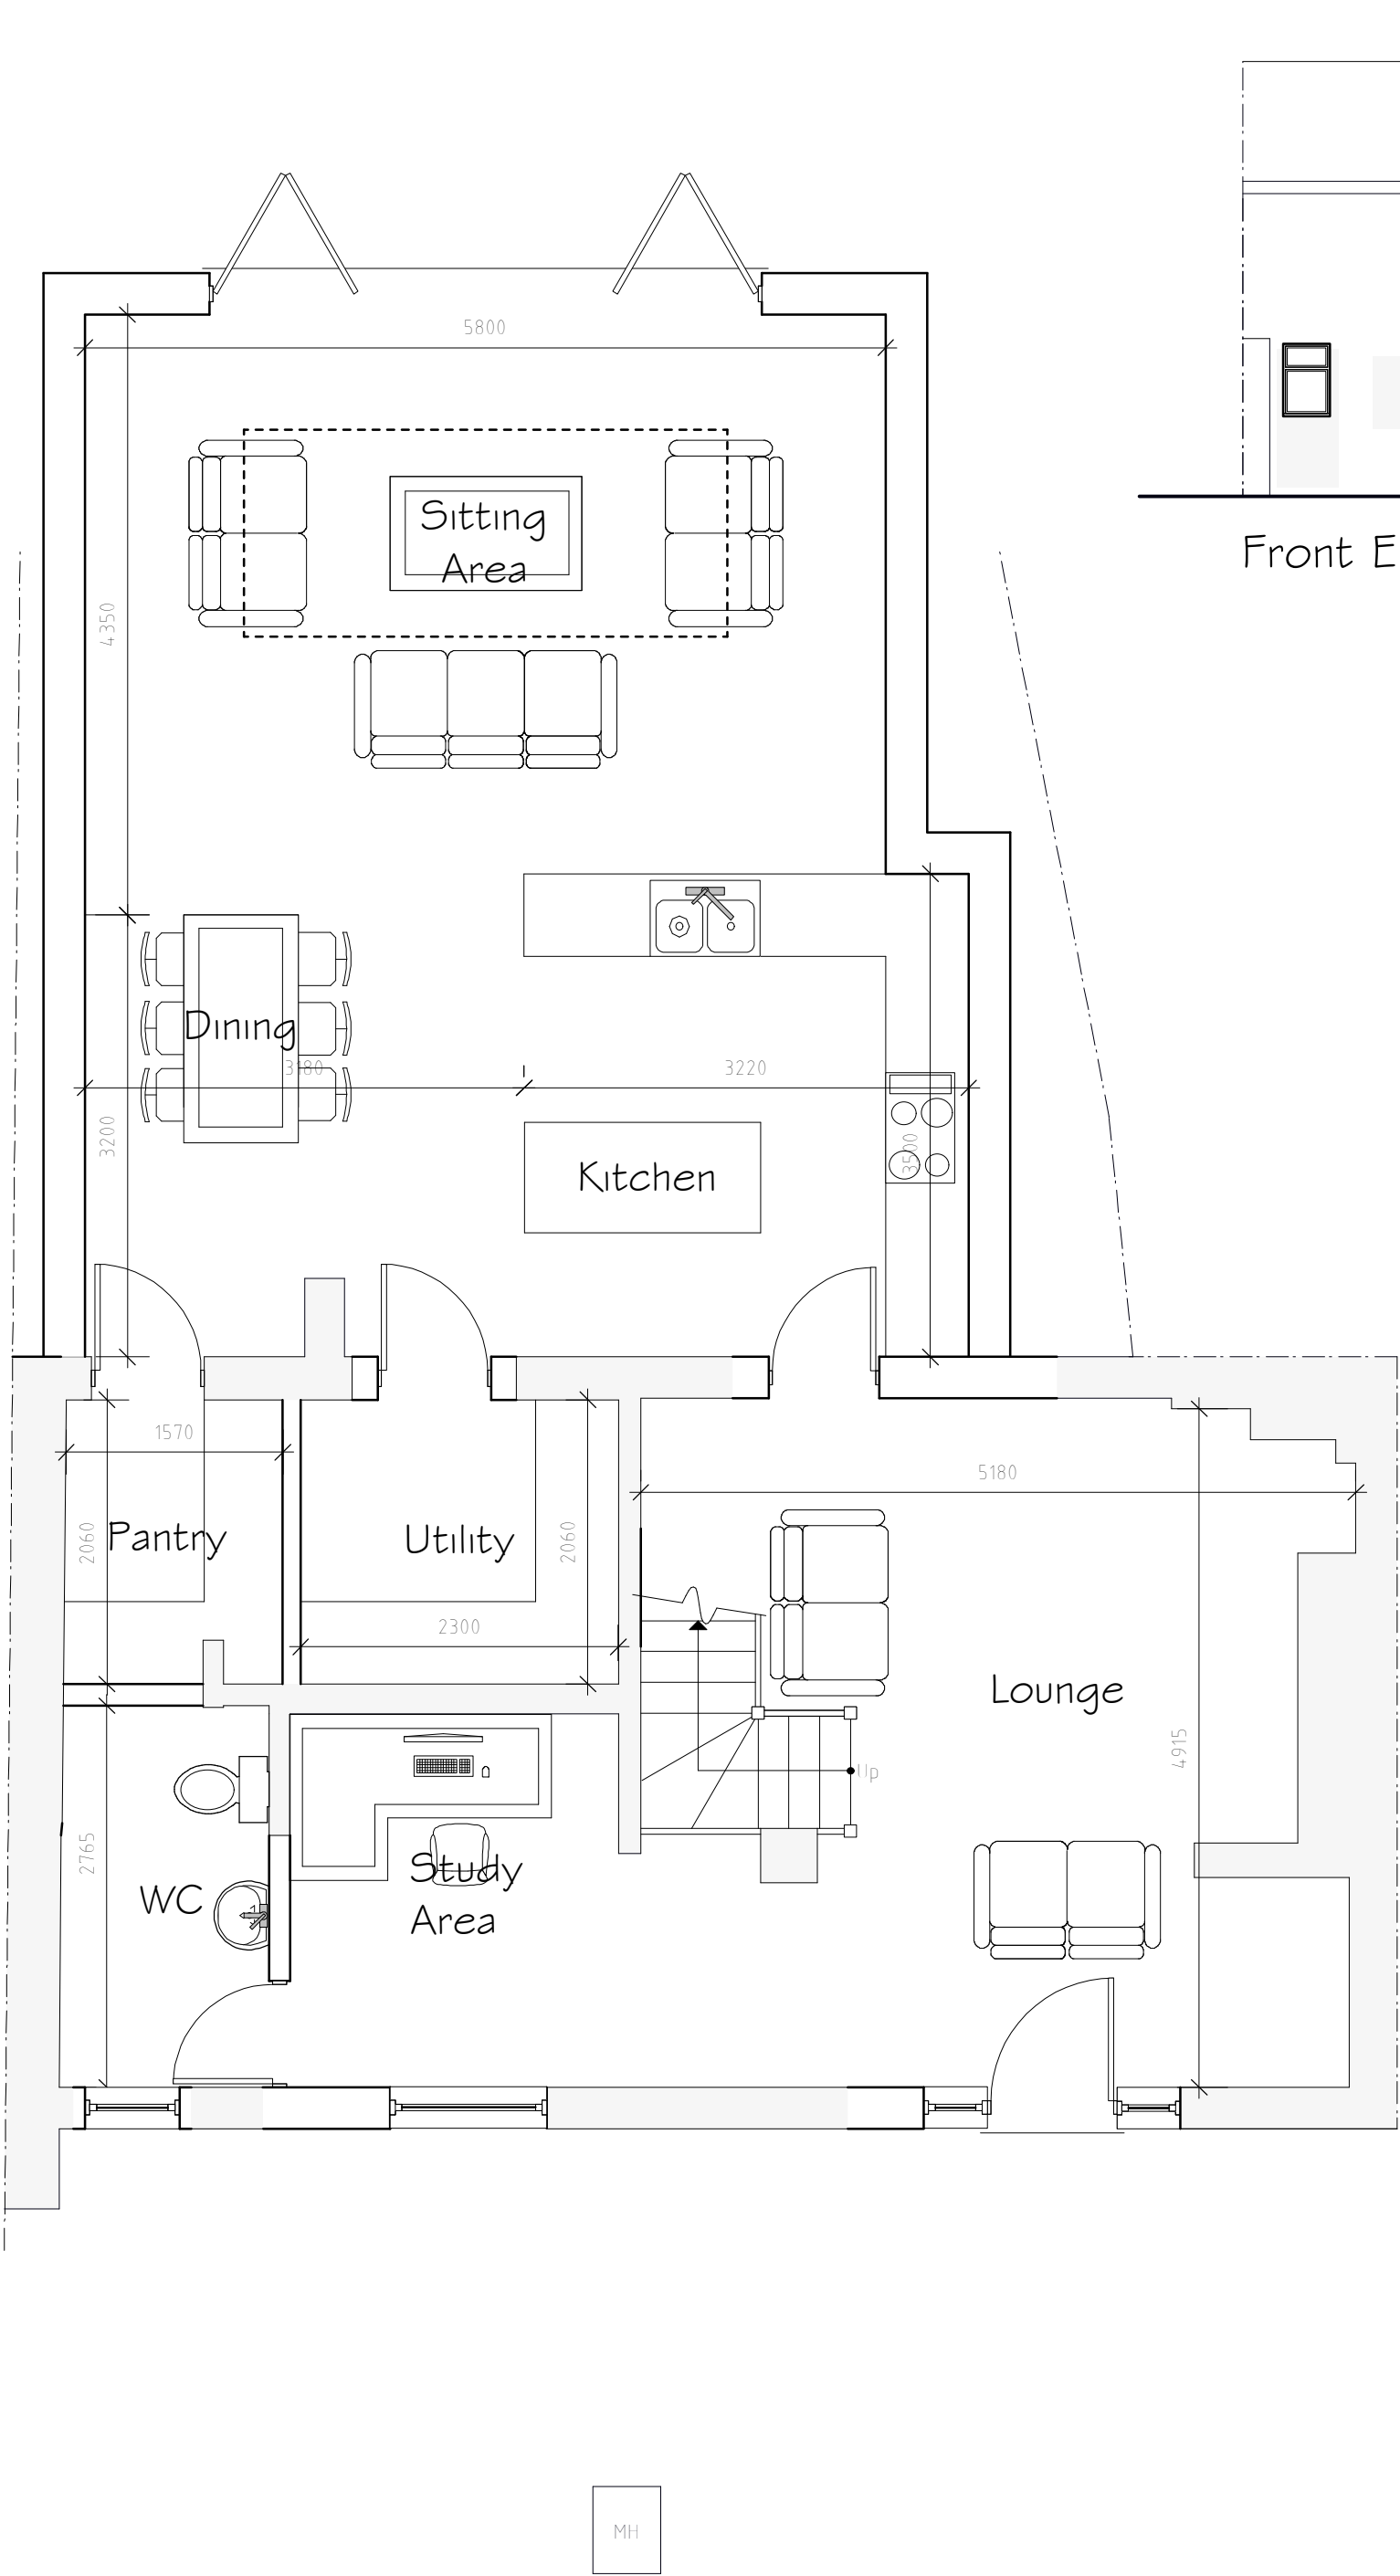

Ground Floor Plan 1:50



Front Elevation 1:100

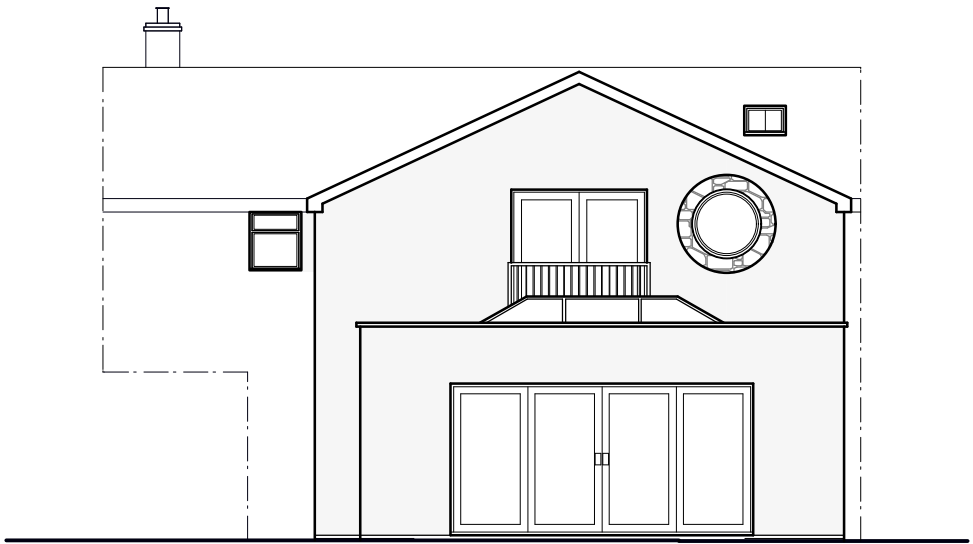

Rear Elevation 1:100


External Facing Materials
External walls are to comprise of blockwork with render finish to match existing

Roofing Materials
Roof coverings are to be concrete Ashmore Interlocking Double Plain
Roof Tiles supplied from Marleys or similar.


All windows are to comprise sealed double glazed units set in white uPVC frames. En-suite and bathroom windows are to be fitted with obscured glass.

All fascias and soffits are to comprise black uPVC to match windows.

Rainwater to be collected in 100mm diameter half round aluminium guttering and 65mm diameter aluminium downpipes powder coated black and supplied by guttercrest or similar, to discharge to soakaways located in garden.

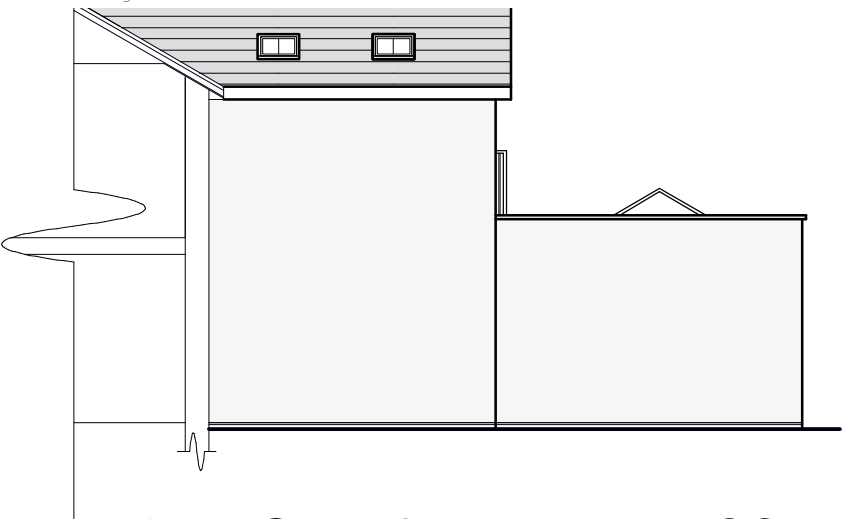

Part Side Elevation 1:100

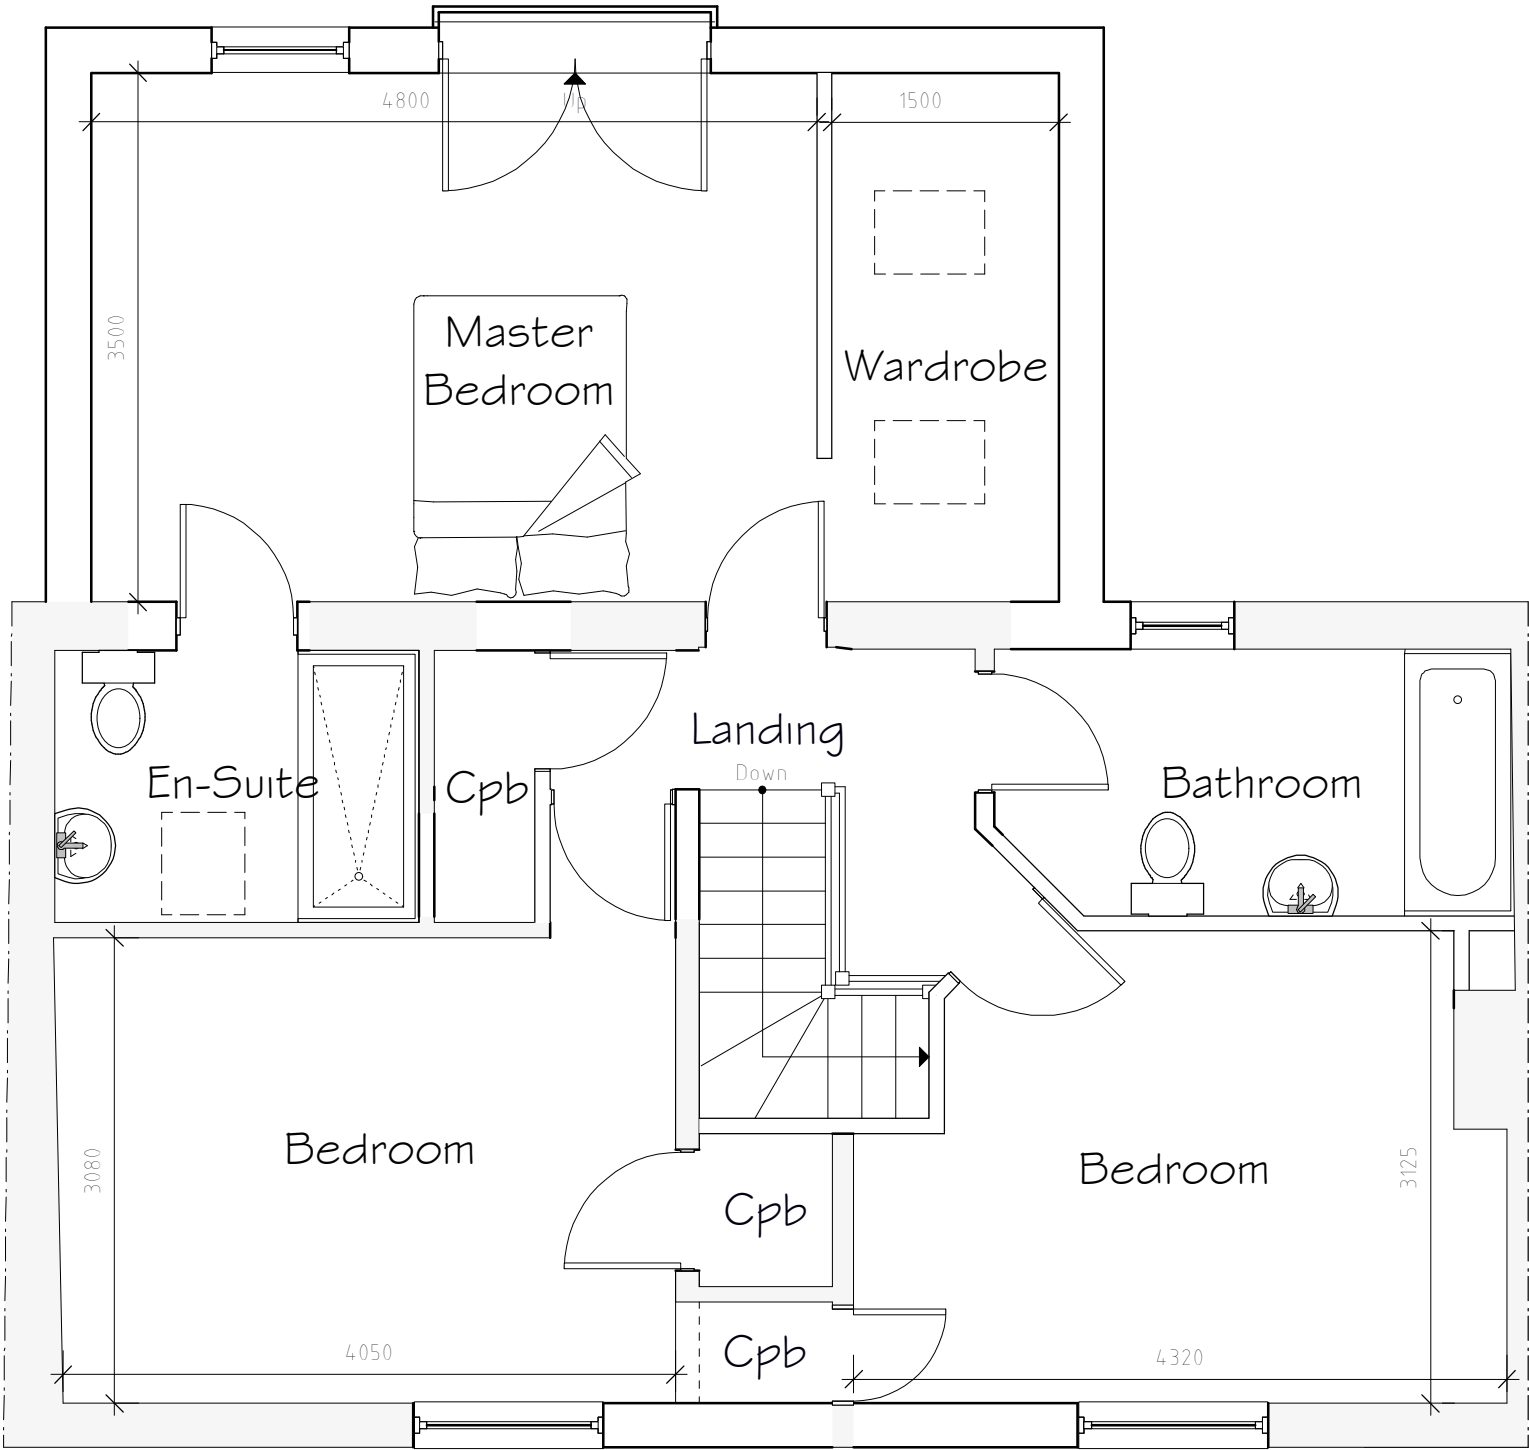

First Floor Plan 1:50

Rev	Date	Detail	Initial

Project: Proposed Extension to Bridgewater Church Street Holt LL13 9JP	
Title: Planning	Scale: (A2) 1:50 & 1:100

Drawn By: L. Fowles	Date: Feb 2024
Drawing No: DC143/005	Sheet: 1 of 1



Office 3K4,
Redwither Business Tower,
Wrexham. LL13 9XT
Tel: 01978 356500
www.blueprintarchitectural.com
© copyright all rights reserved