

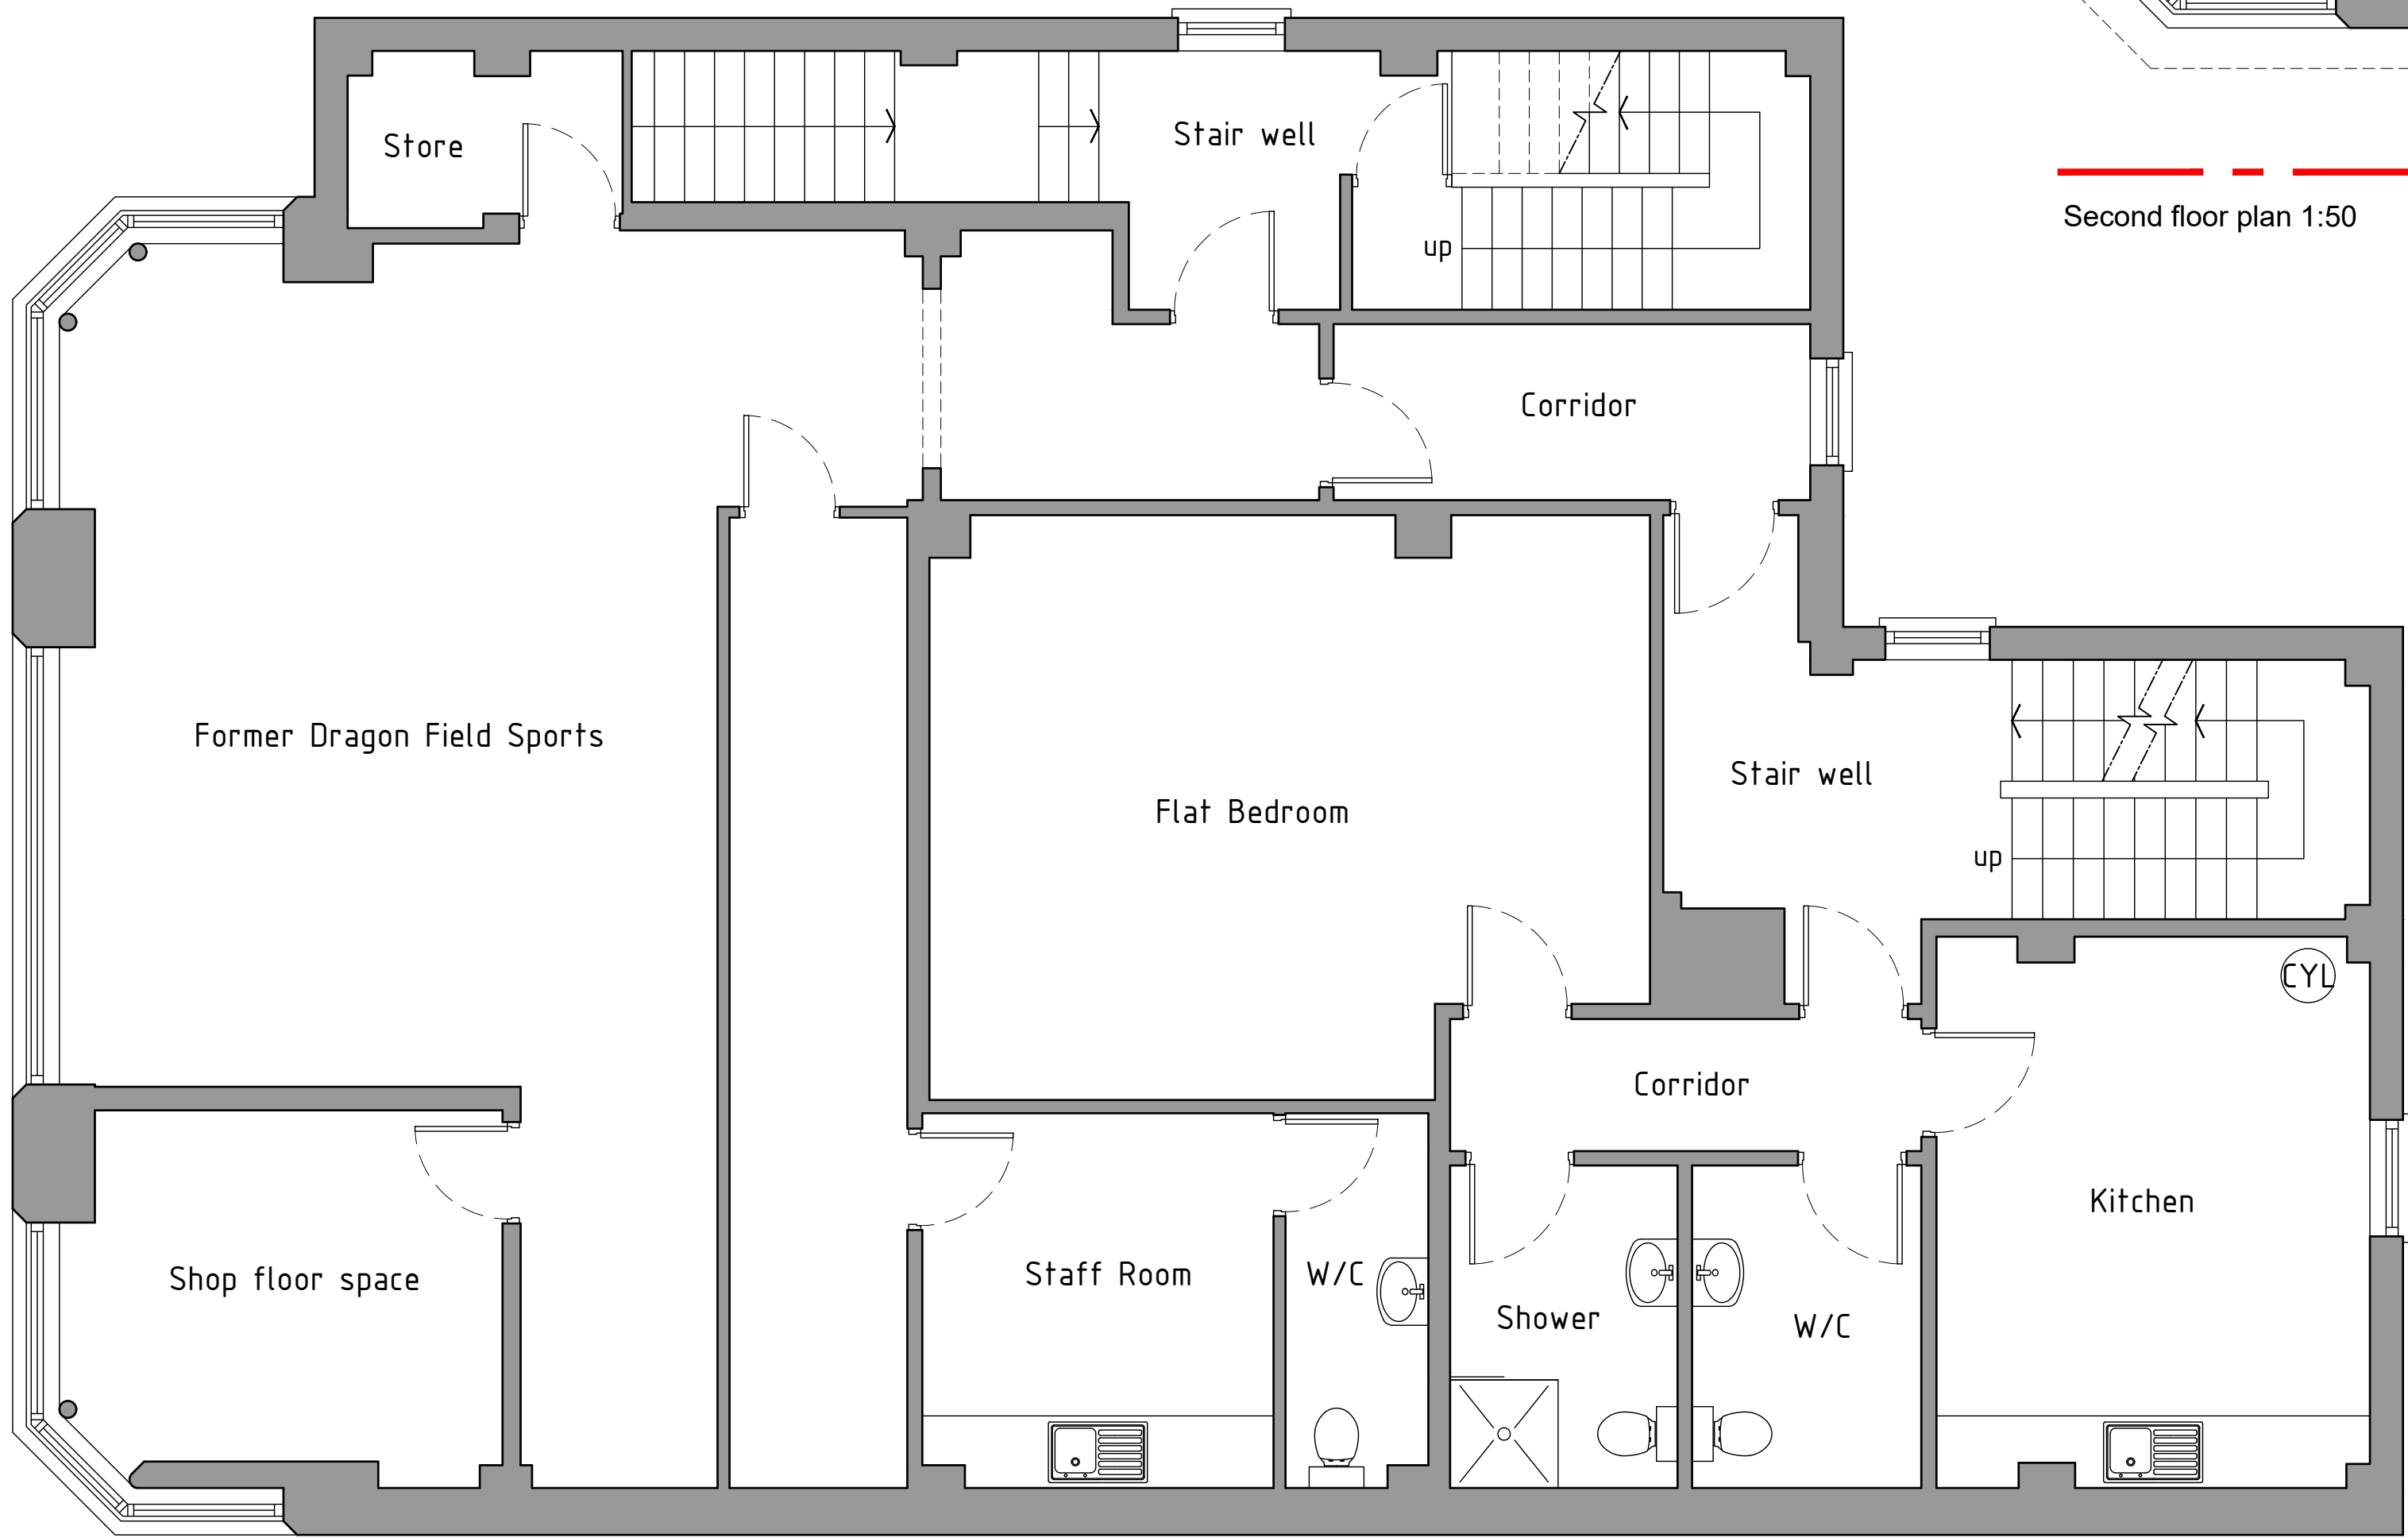


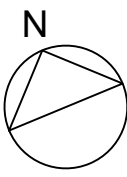

First floor plan 1:50

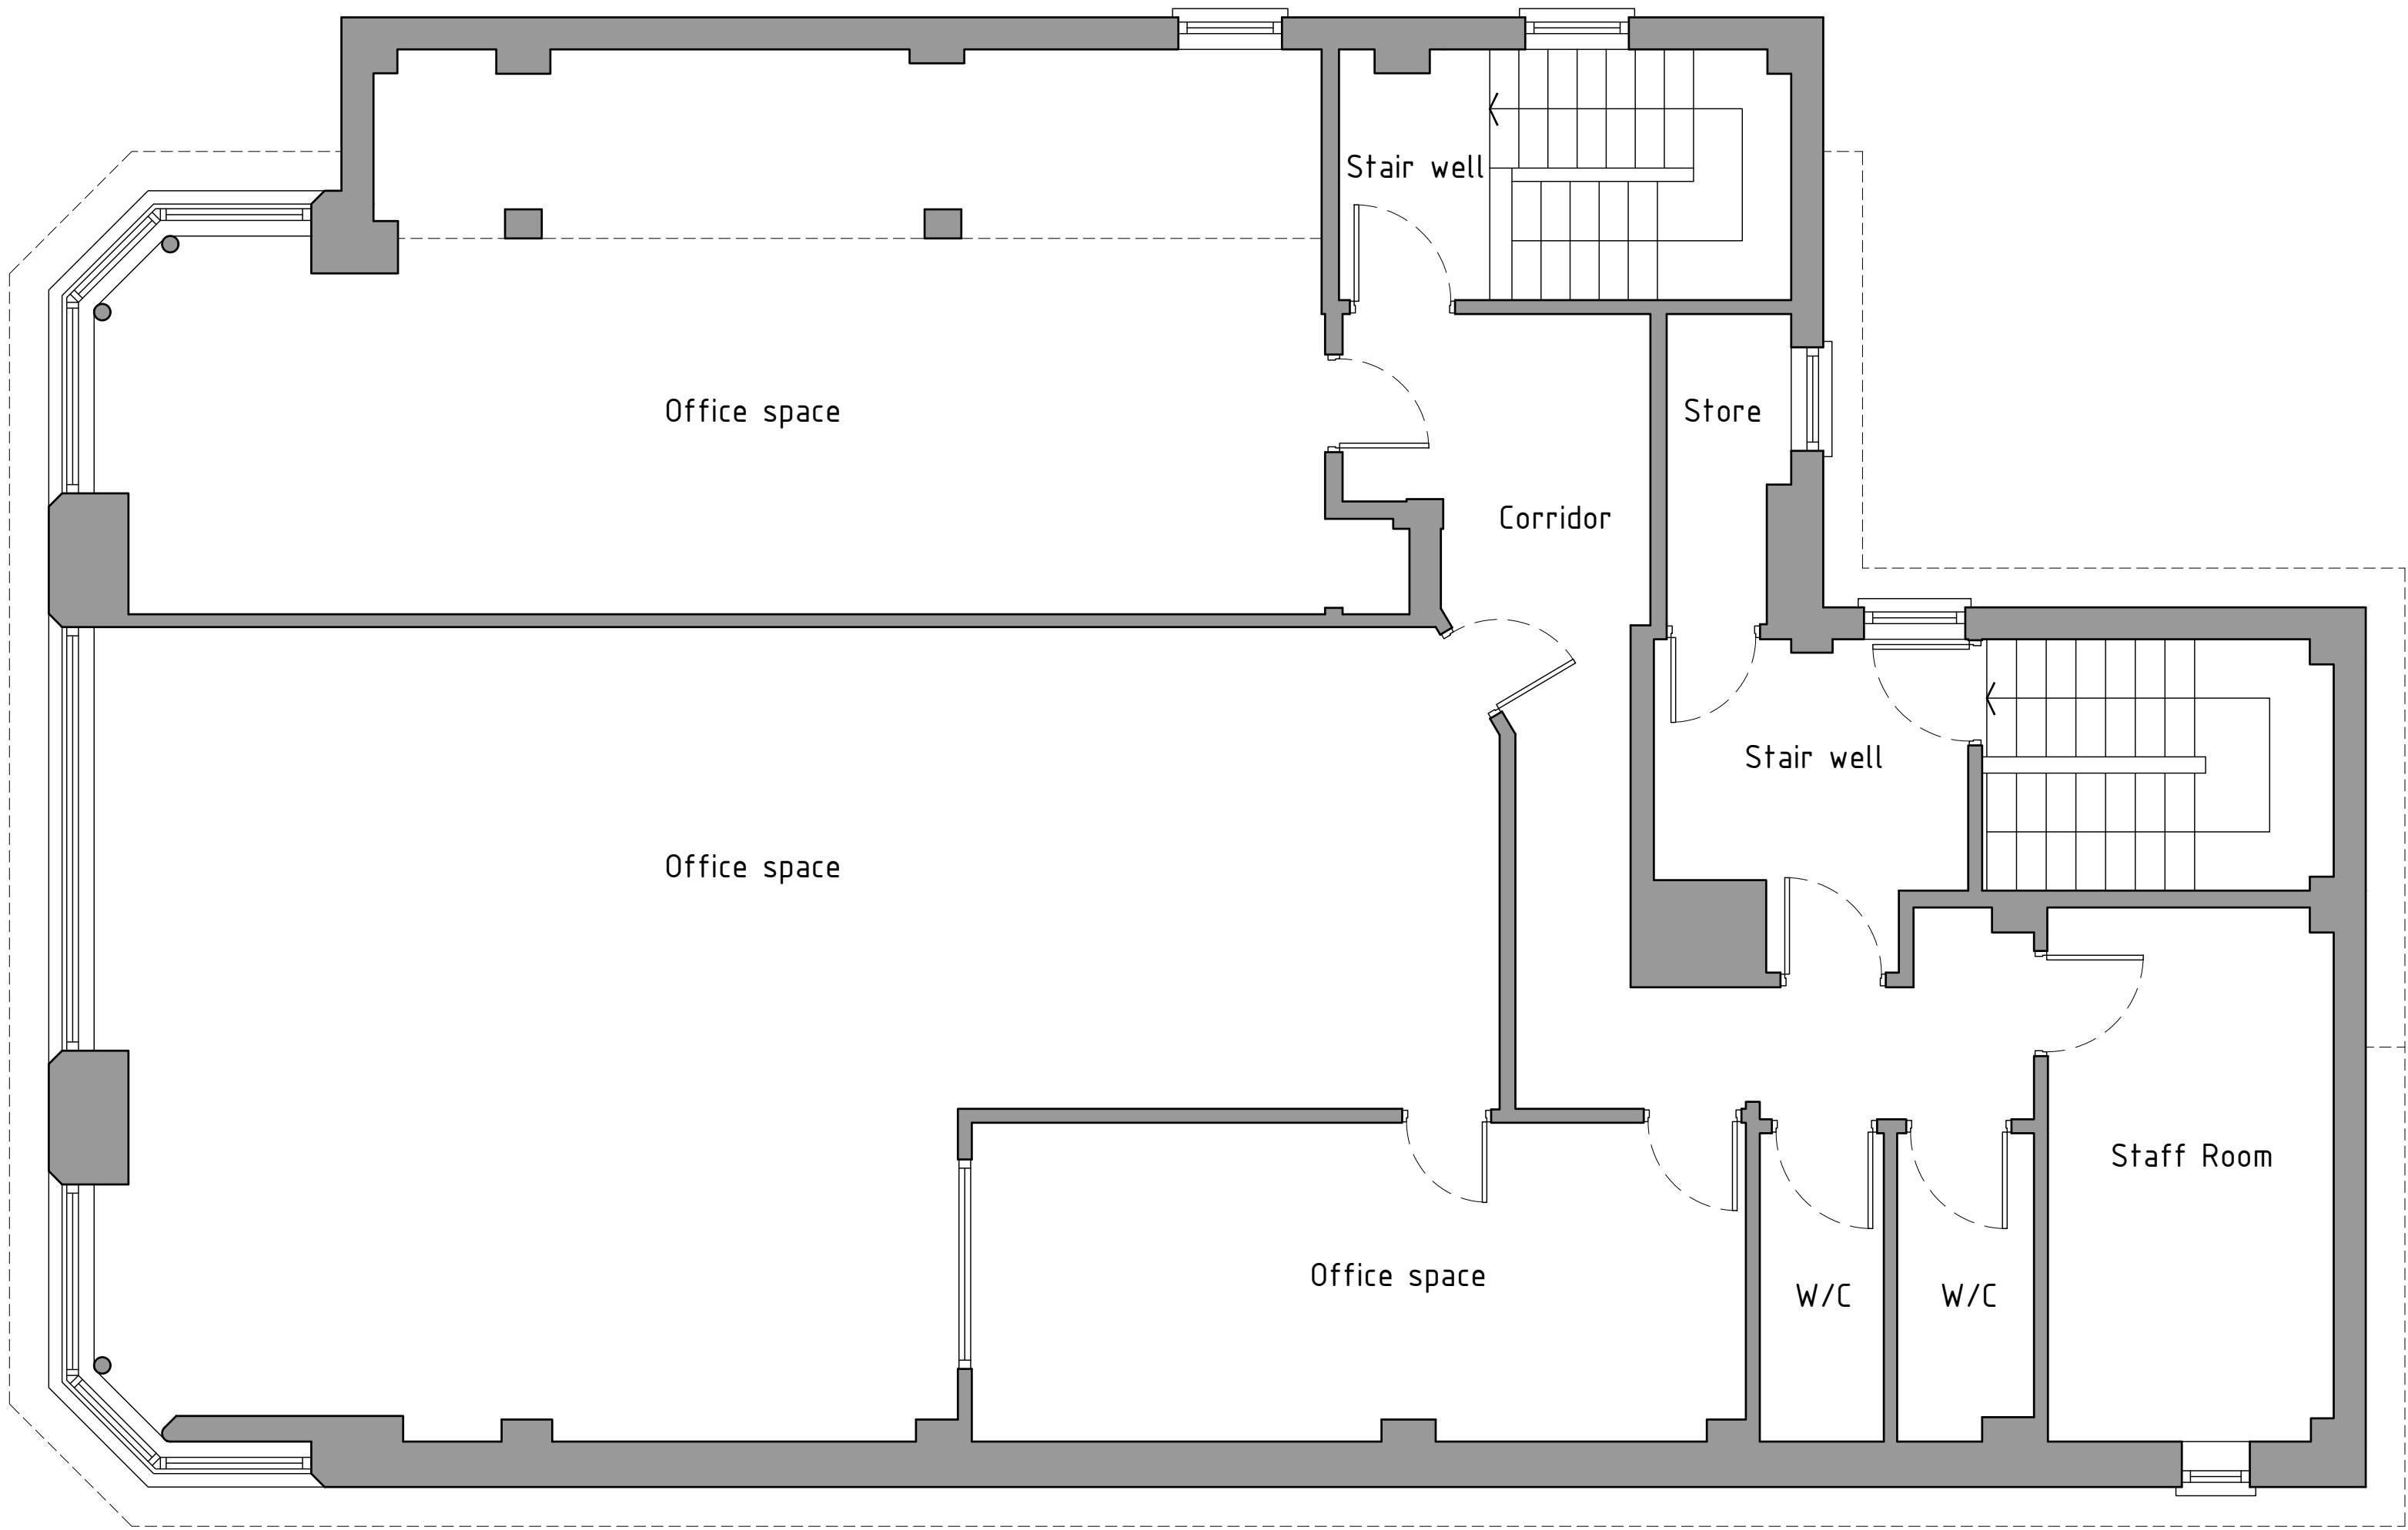

Second floor plan 1:50

As Existing



HDS ARCHITECTURAL SERVICES

HDS Architectural Services, The Foundry,
15 Yorke Street, Wrexham
LL13 8JW
Tel (01978) 545250
www.hdsarchitectural.co.uk

Project; Wrexham Fish Bar, 6 Egerton Street, Wrexham, LL11 1LW	
Title; 01-As Existing First and Second floor plans	Scale (A1); 1:50
Dwg No; WF/PD/01	Date; 19.04.23
Revision;	