

DO NOT SCALE FROM PRINTS
USE FIGURED DIMENSIONS ONLY.

The contractor is to check all dimensions on site prior to
commencing setting out works and report any discrepancies.
DO NOT PROCEED IN THE EVENT OF A DISCREPANCY

Rev	Date	Revision Description
-----	------	----------------------



Front Elevation PROPOSED
Scale: 1 : 100




Side Elevation PROPOSED
Scale: 1 : 100



Rear Elevation PROPOSED
Scale: 1 : 100



Front Elevation PERMITTED DEVELOPMENT
Scale: 1 : 100

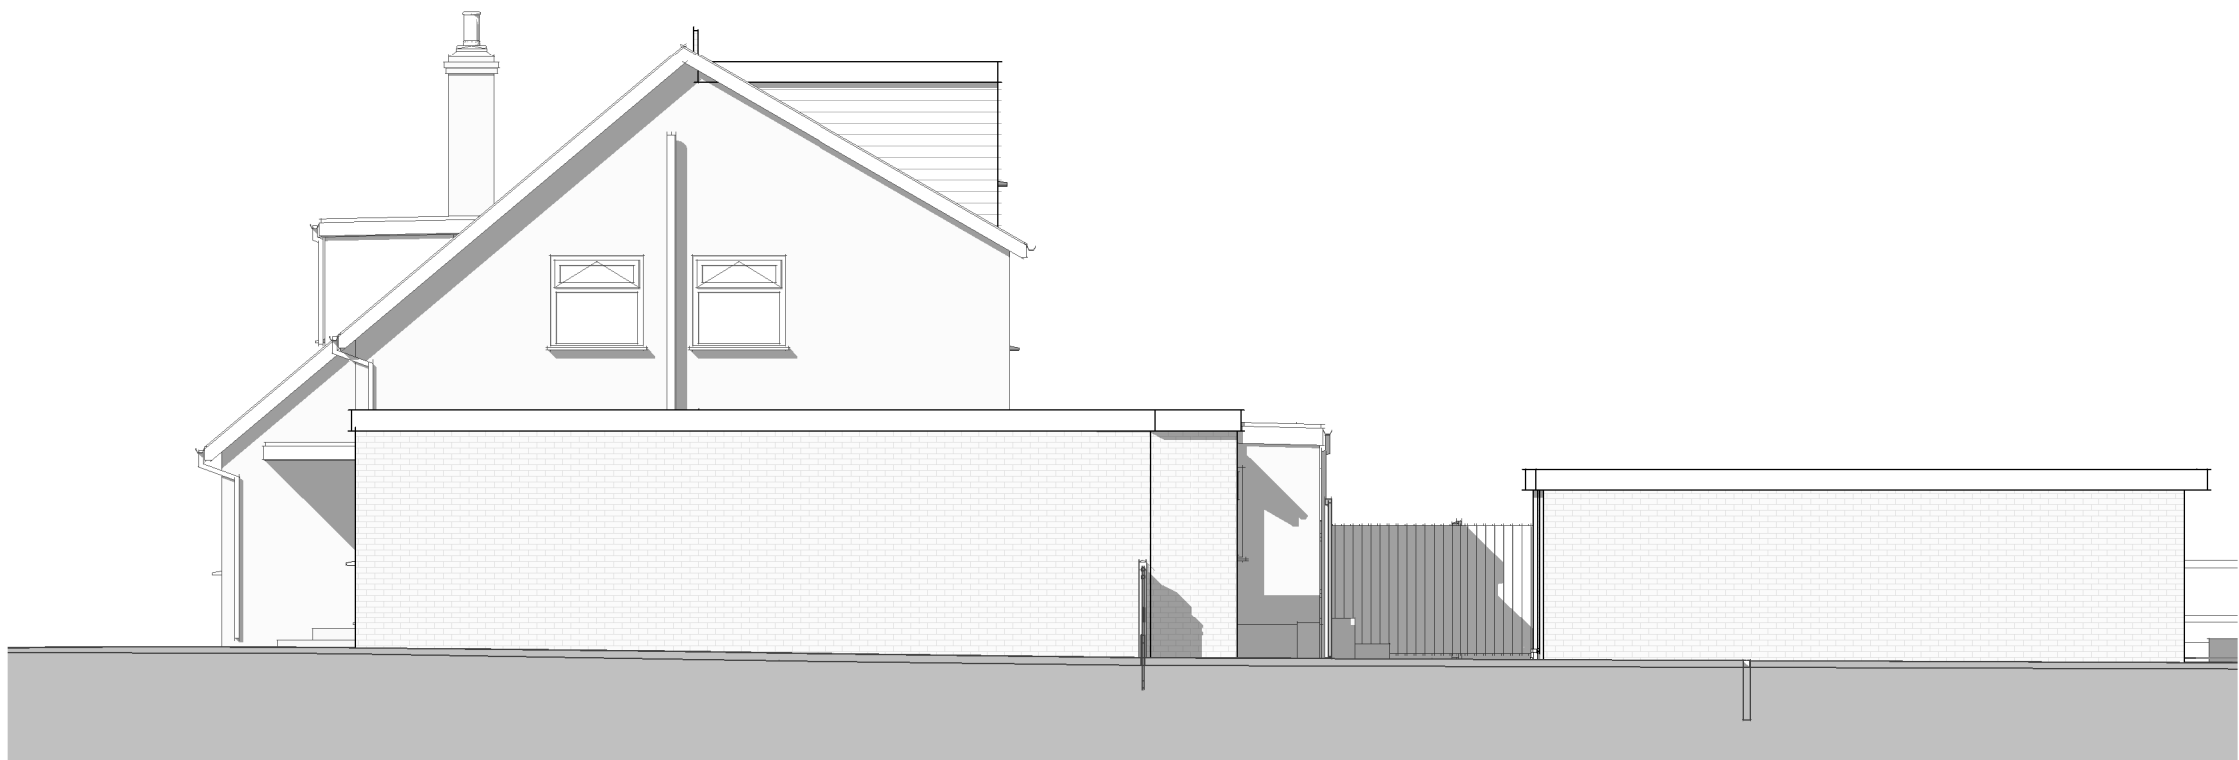

Side Elevation PERMITTED DEVELOPMENT
Scale: 1 : 100




Rear Elevation PERMITTED DEVELOPMENT
Scale: 1 : 100




3D View Front - PROPOSED
Scale:



3D View Front PERMITTED DEVELOPMENT
Scale:

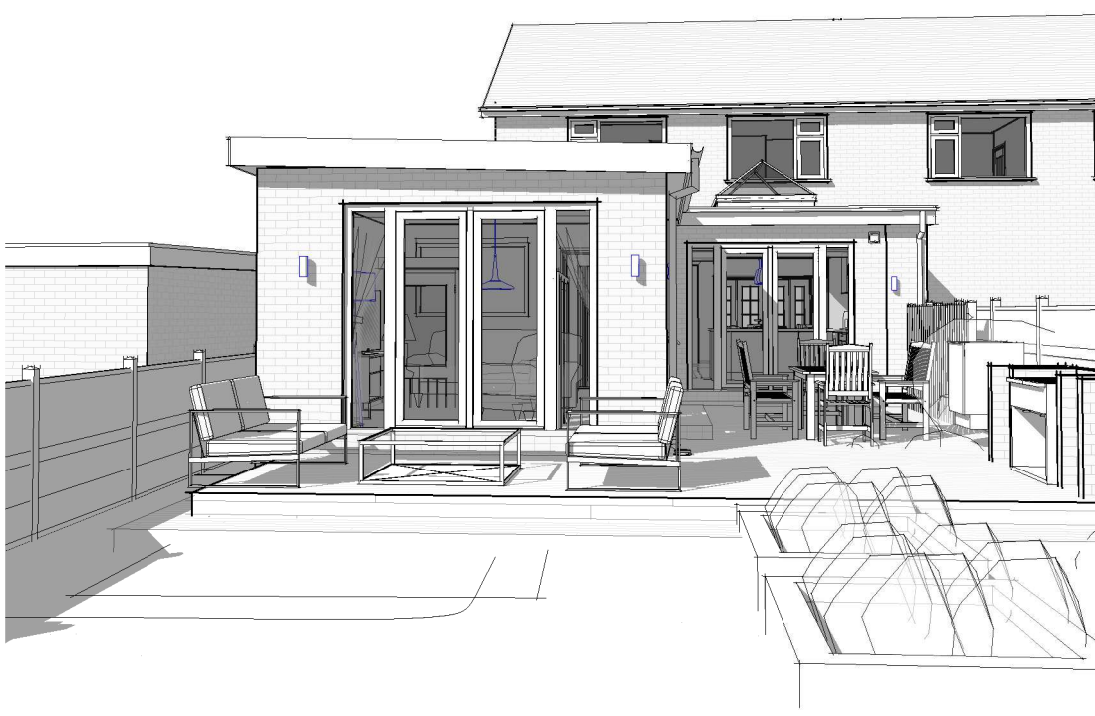

3D View Rear PROPOSED
Scale:

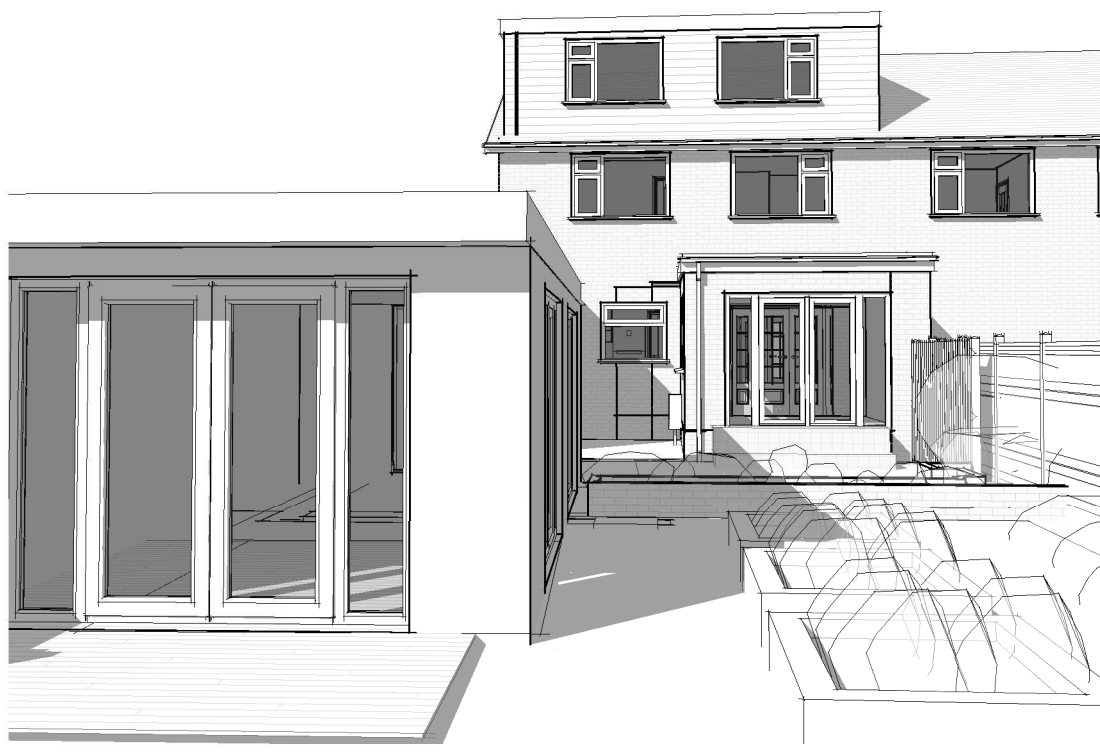

3D View PERMITTED DEVELOPMENT
Scale:

CityArchitectural Ltd.

R.I.B.A. Chartered Architects
22 Becketts Lane, Chester, CH3 5RN
Tel: 01244 341 662

info@cityarchitectural.co.uk
www.cityarchitectural.co.uk

Project: Extension and Alteration

Drawing: Elevation and 3D
Comparison

Client: Mr M Phillips

Sheet Size: A1L Scale: as shown at A1

Project / Drawing / Revision
0840 / PL06