




FRONT ELEVATION

1 : 100

REAR ELEVATION

1 : 100

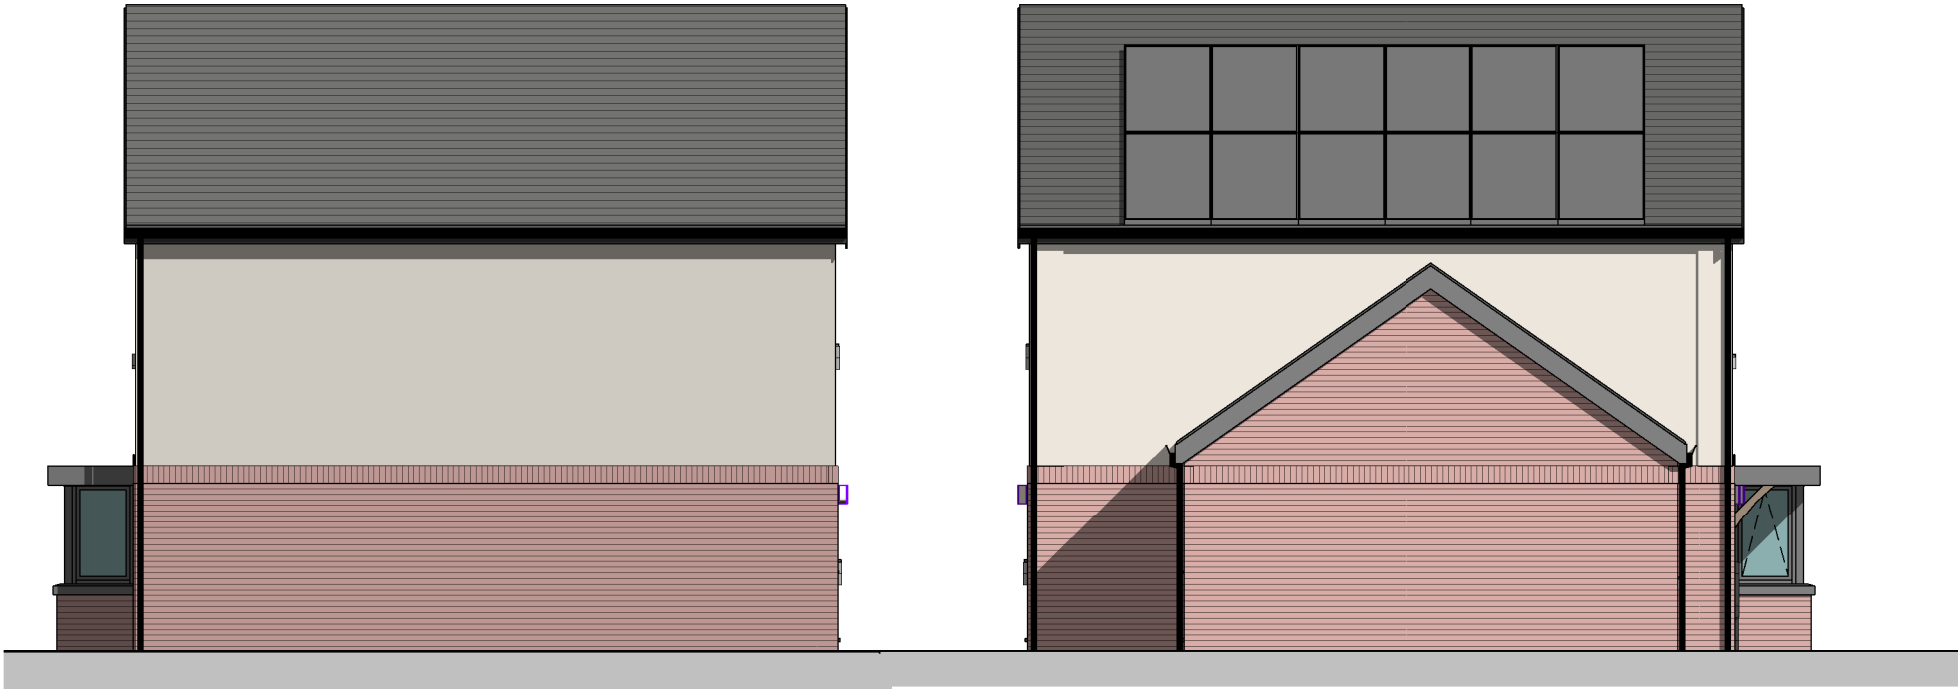

SIDE ELEVATION

1 : 100

SIDE ELEVATIONa

1 : 100



VISUAL SCALE 1:100 @ A3

MATERIAL KEY

- ROOF TILES
- MASONRY - BRICK
- RENDER - OFF WHITE
- BUFF ARTSTONE CILLS TO WINDOWS
- WINDOWS AND DOORS - UPVC GRAPHITE
- FACIAS, SOFFITS AND RWG'S - UPVC

PLOT 44

A		REAR DOOR AMENDED; SINGLE WINDOWS FIXED	18/09/24	OR
REV	DESCRIPTION		DATE	BY

THIS DRAWING IS THE COPYRIGHT OF AINSLEY GOMMON ARCHITECTS. DO NOT SCALE FROM THIS DRAWING. WORK TO FIGURED DIMENSIONS ONLY. CHECK ALL DIMENSIONS ON SITE. ANY DISCREPANCIES TO BE NOTIFIED TO THE ARCHITECT. ELEMENTS OF STRUCTURE SHOWN ARE INDICATIVE AND FOR GUIDANCE. FINAL DESIGN TO BE AS STRUCTURAL ENGINEERS DETAILS AND SPECIFICATION.

PROJECT
BERSE RD, WREXHAM
for ADRA CYF

DRAWING TITLE
7P4B HOUSE ELEVATIONS

SCALE	@A3	DATE	DRAWN	CHECKED
	1 : 100	21/11/22	OR	SV

DRAWING STATUS
FOR TENDER

JOB No	DRAWING No	REVISION
C1091	113	A

AG

AINSLEY GOMMON ARCHITECTS

THE OLD POLICE STATION, 15 GLYNNE WAY, HAWARDEN, CH5 3NS
Tel: 01244 537 100 | wales@agarchitects.co.uk | www.agarchitects.co.uk

Ainsley Gomon Architects Ltd. Registered in England & Wales No. 4187948
Registered Office: 1 Price Street, Hamilton Square, Birkenhead CH41 6JN

PRINTED: 18/09/2024 12:44:26

A3