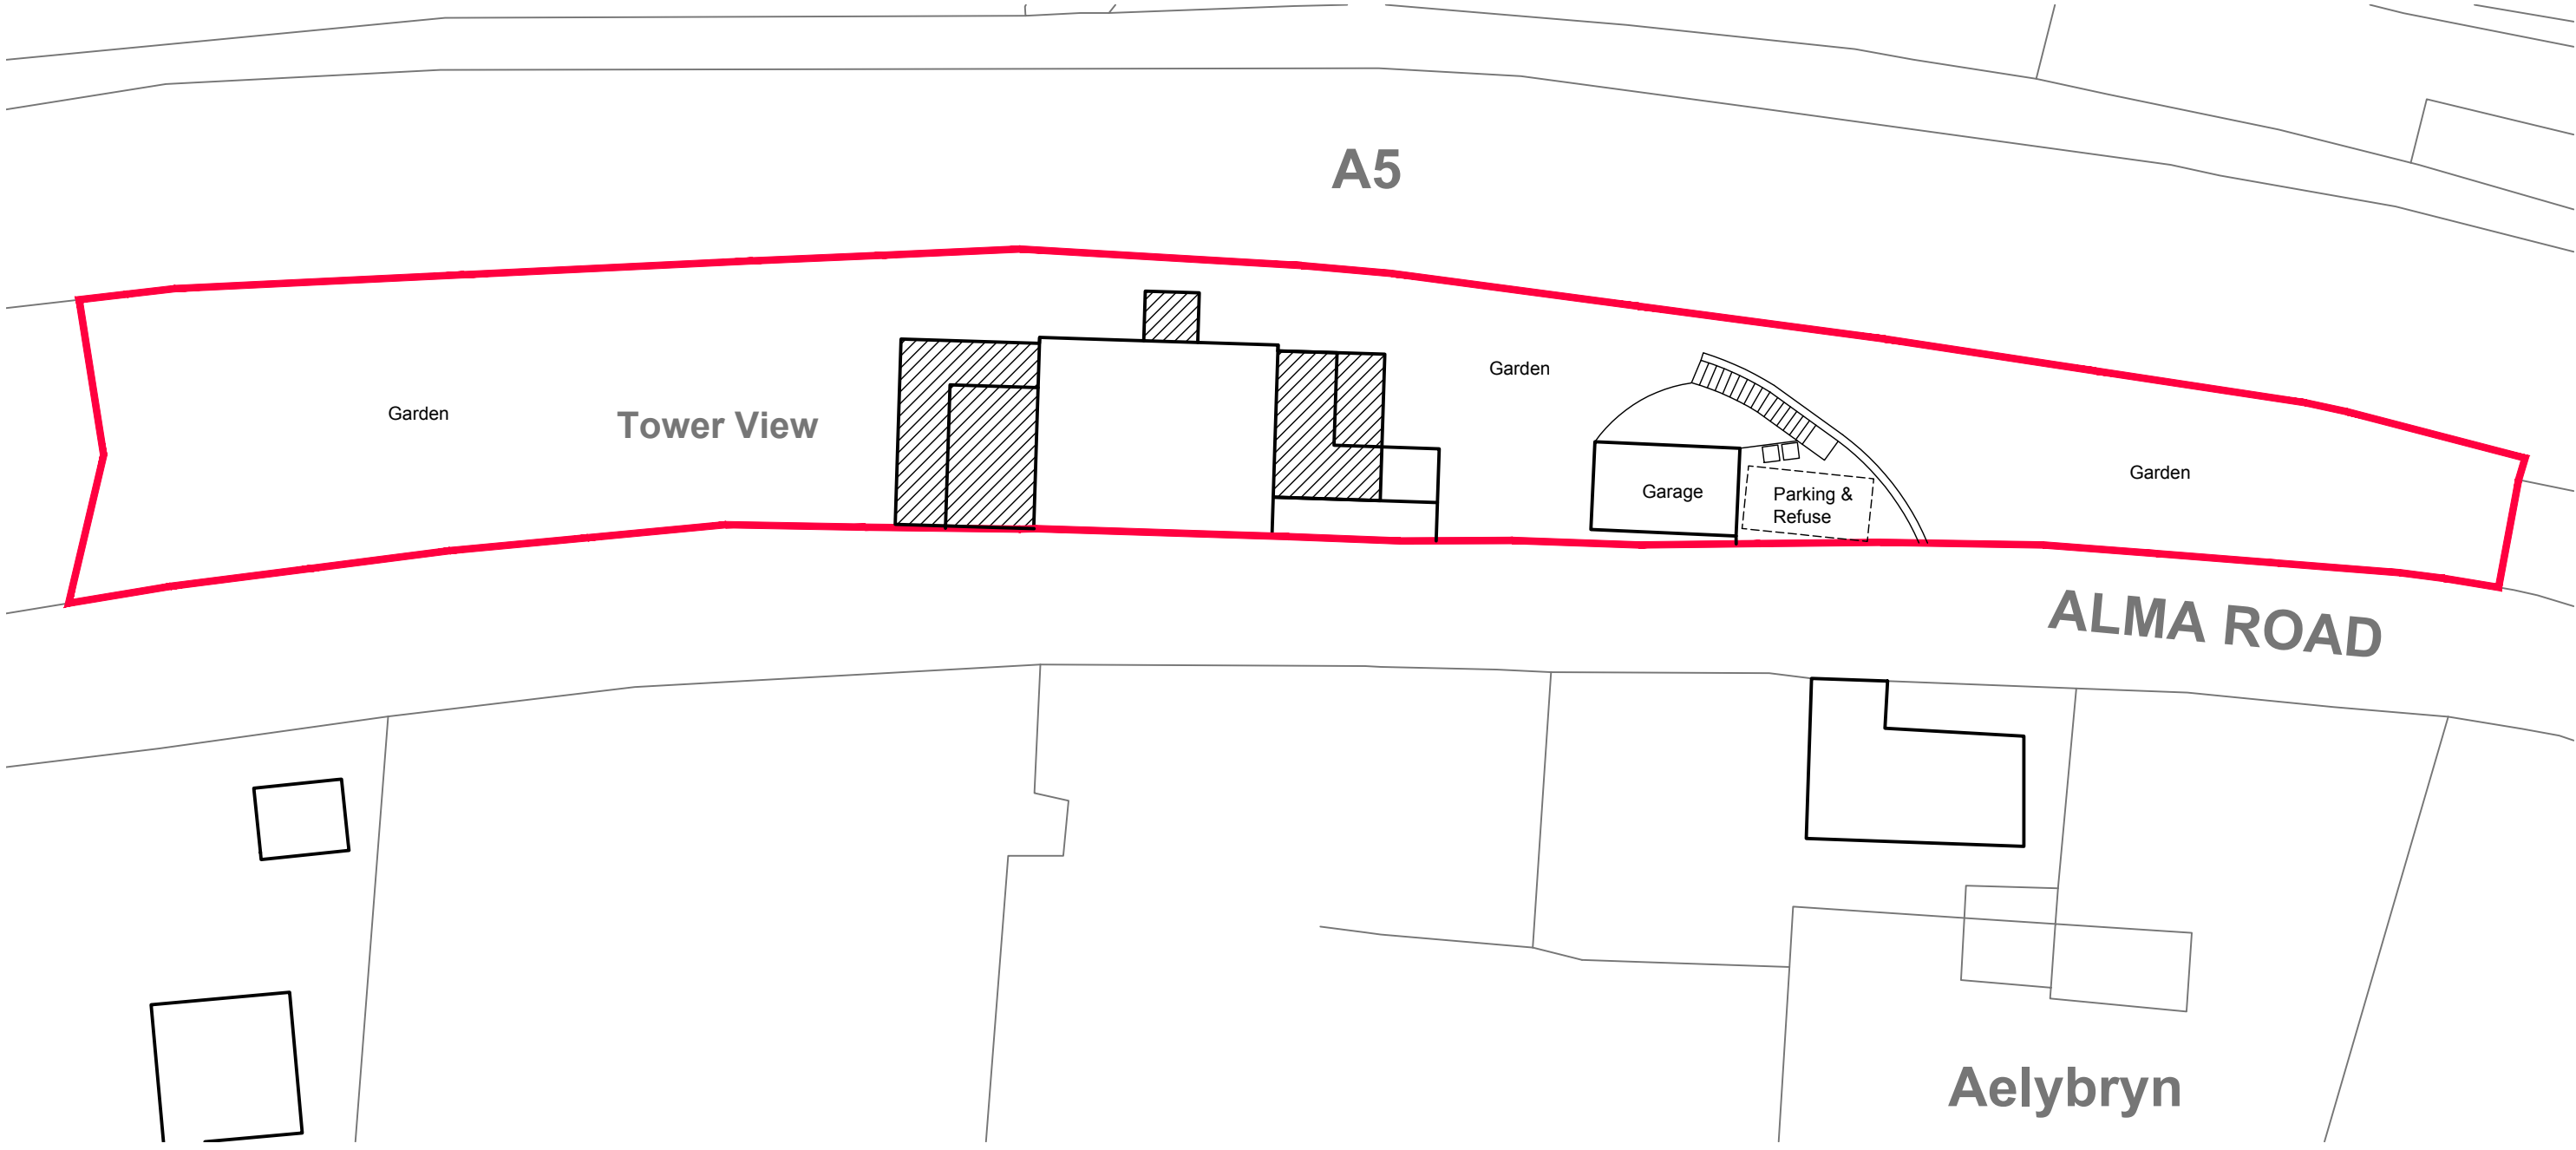


0	TS	14.05.2024	First issue.
Rev.	By	Date	Description

Client Mr. & Mrs. Mike Melton		Drawing Title Existing Site Plan		 ARCHITECTURE WORKS RESIDENTIAL COMMERCIAL INDUSTRIAL The Coach House Warrington Road Mickle Trafford Chester CH2 4EA Tel: 01244 300199 Mobile: 07974 674674 Email: toby@architecture.works
Project Tower View Alma Road Froncysyllte LL20 7PY		Drawn By TS	Date March 2024	
		Job No. P478	Status Planning	
		Dwg No. L08	Rev.	Scale@ A3 1:250