

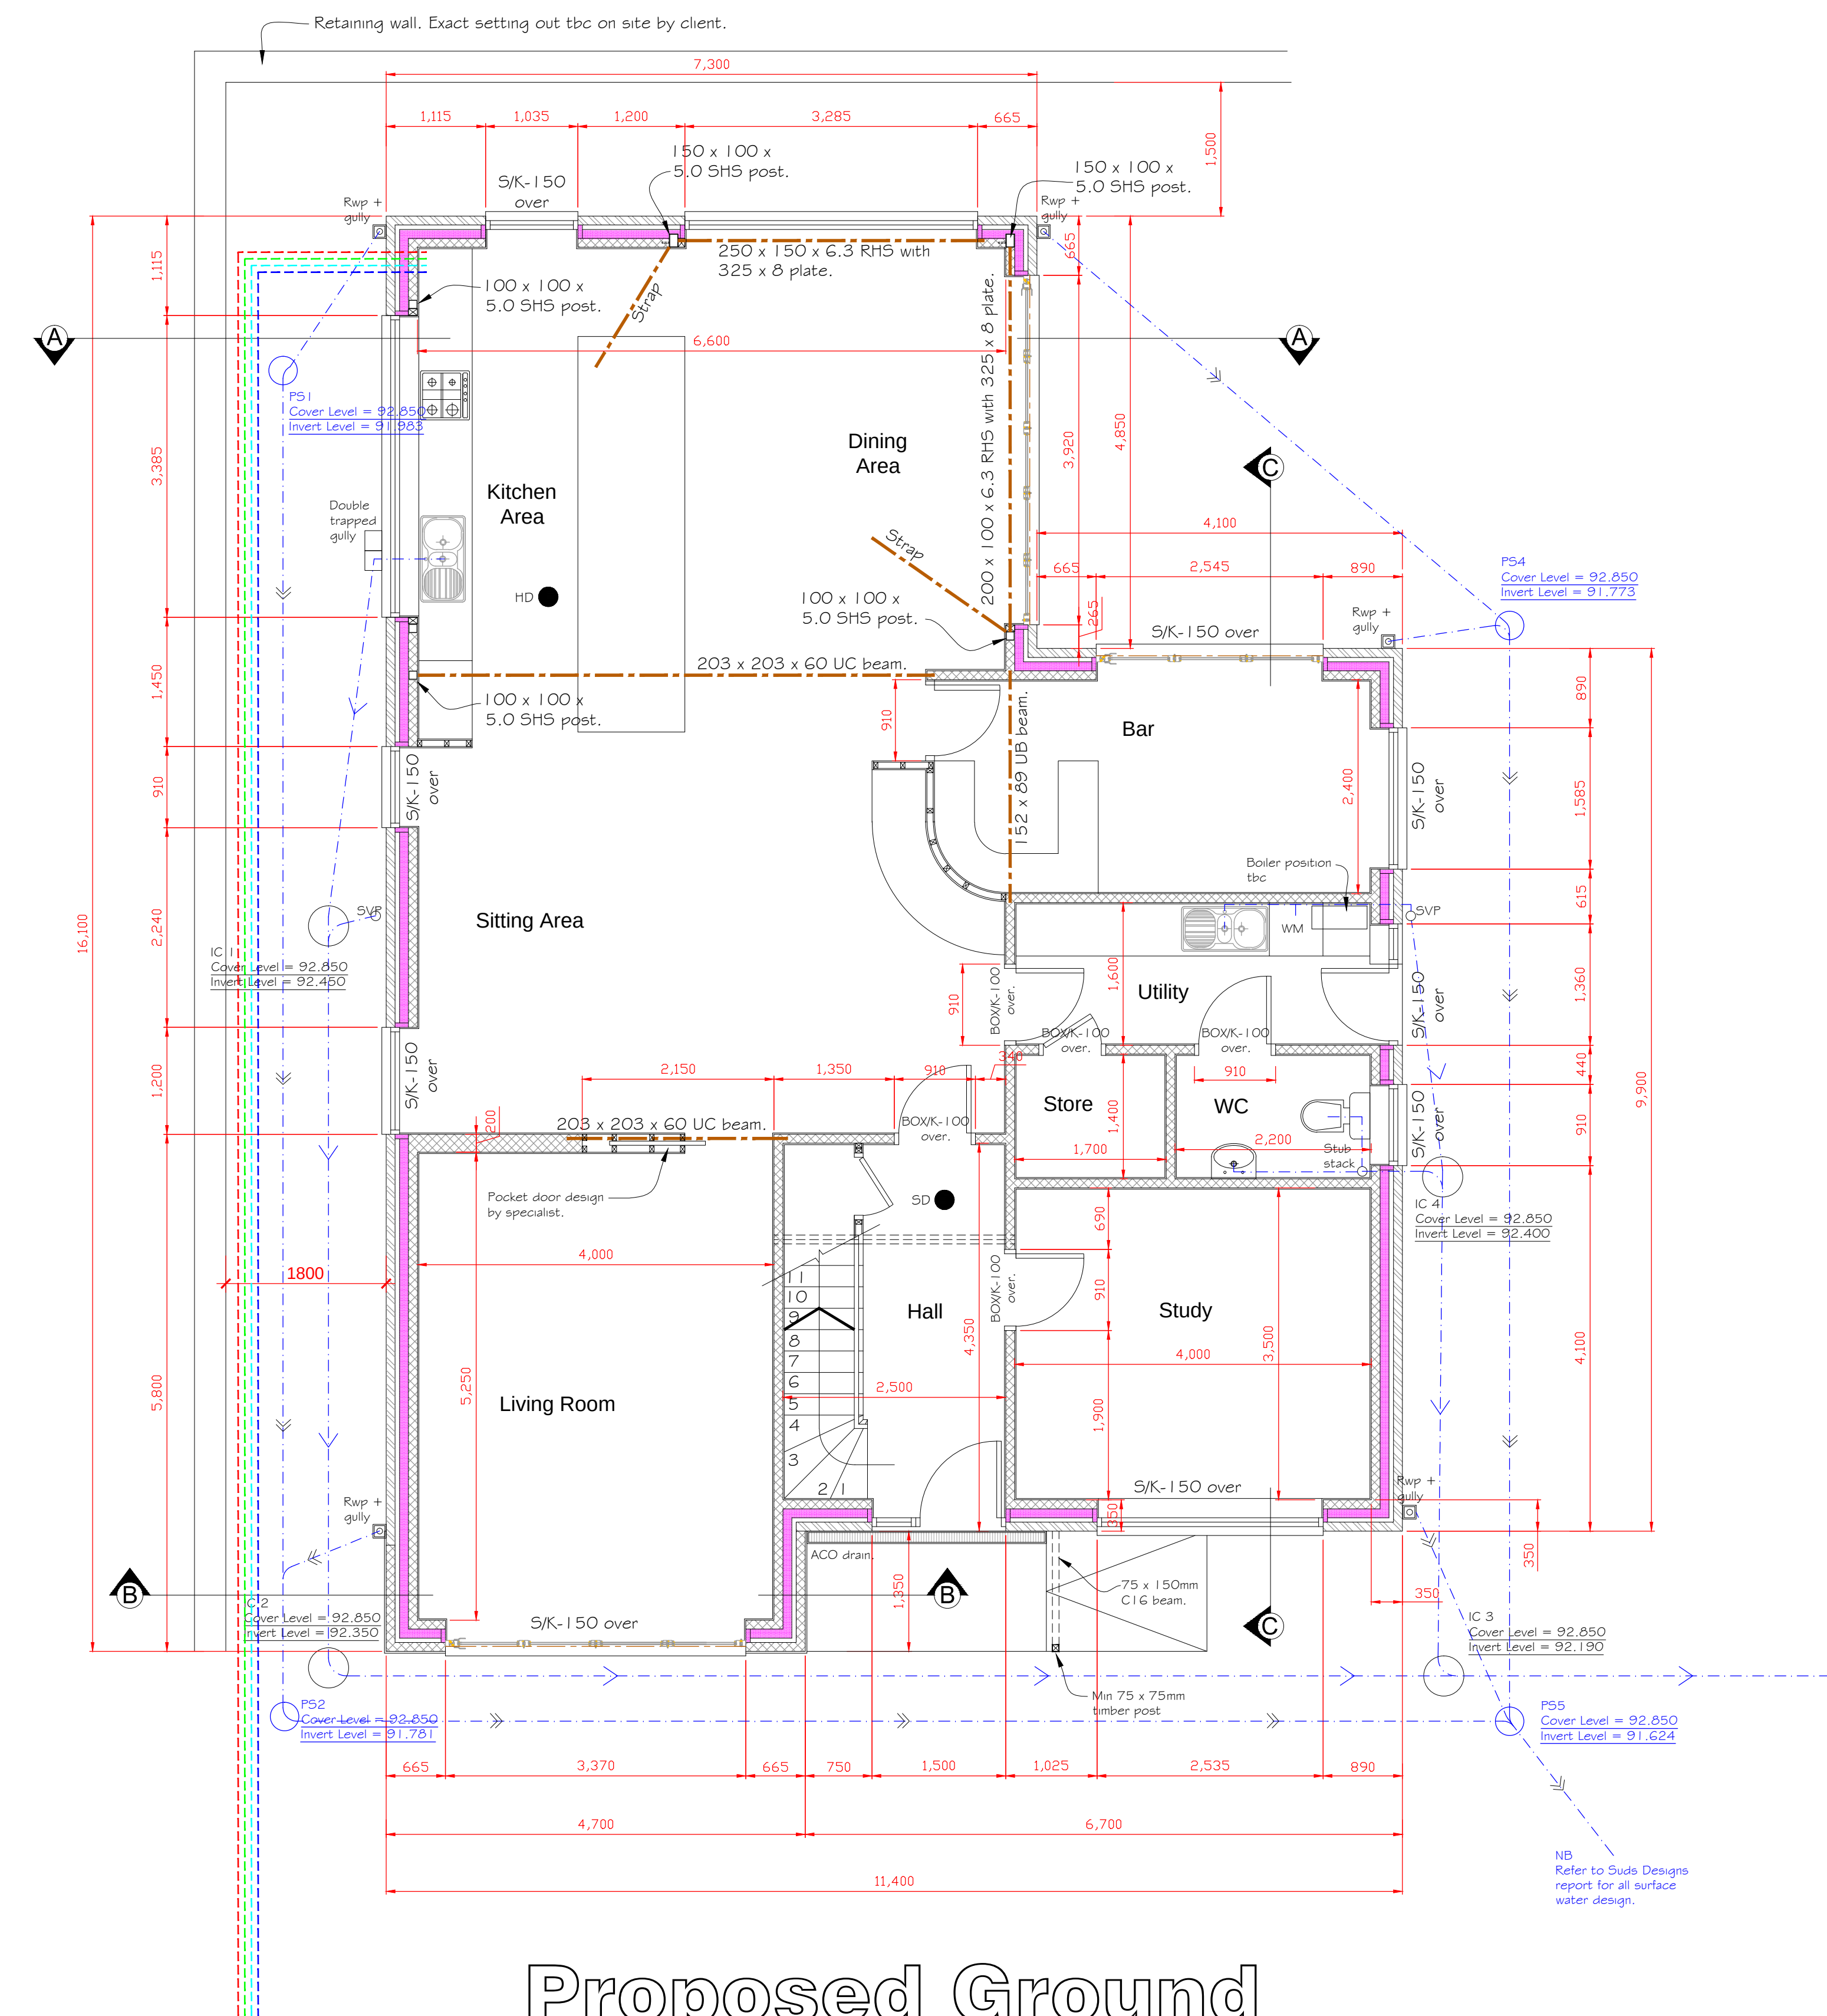


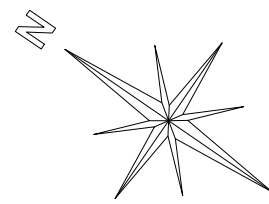

Proposed Ground Floor Plan

1:50

KEY	
---	Electric
---	Gas
---	Data Cabling
---	Water
All services to have top hat seal when passing through floor membranes.	

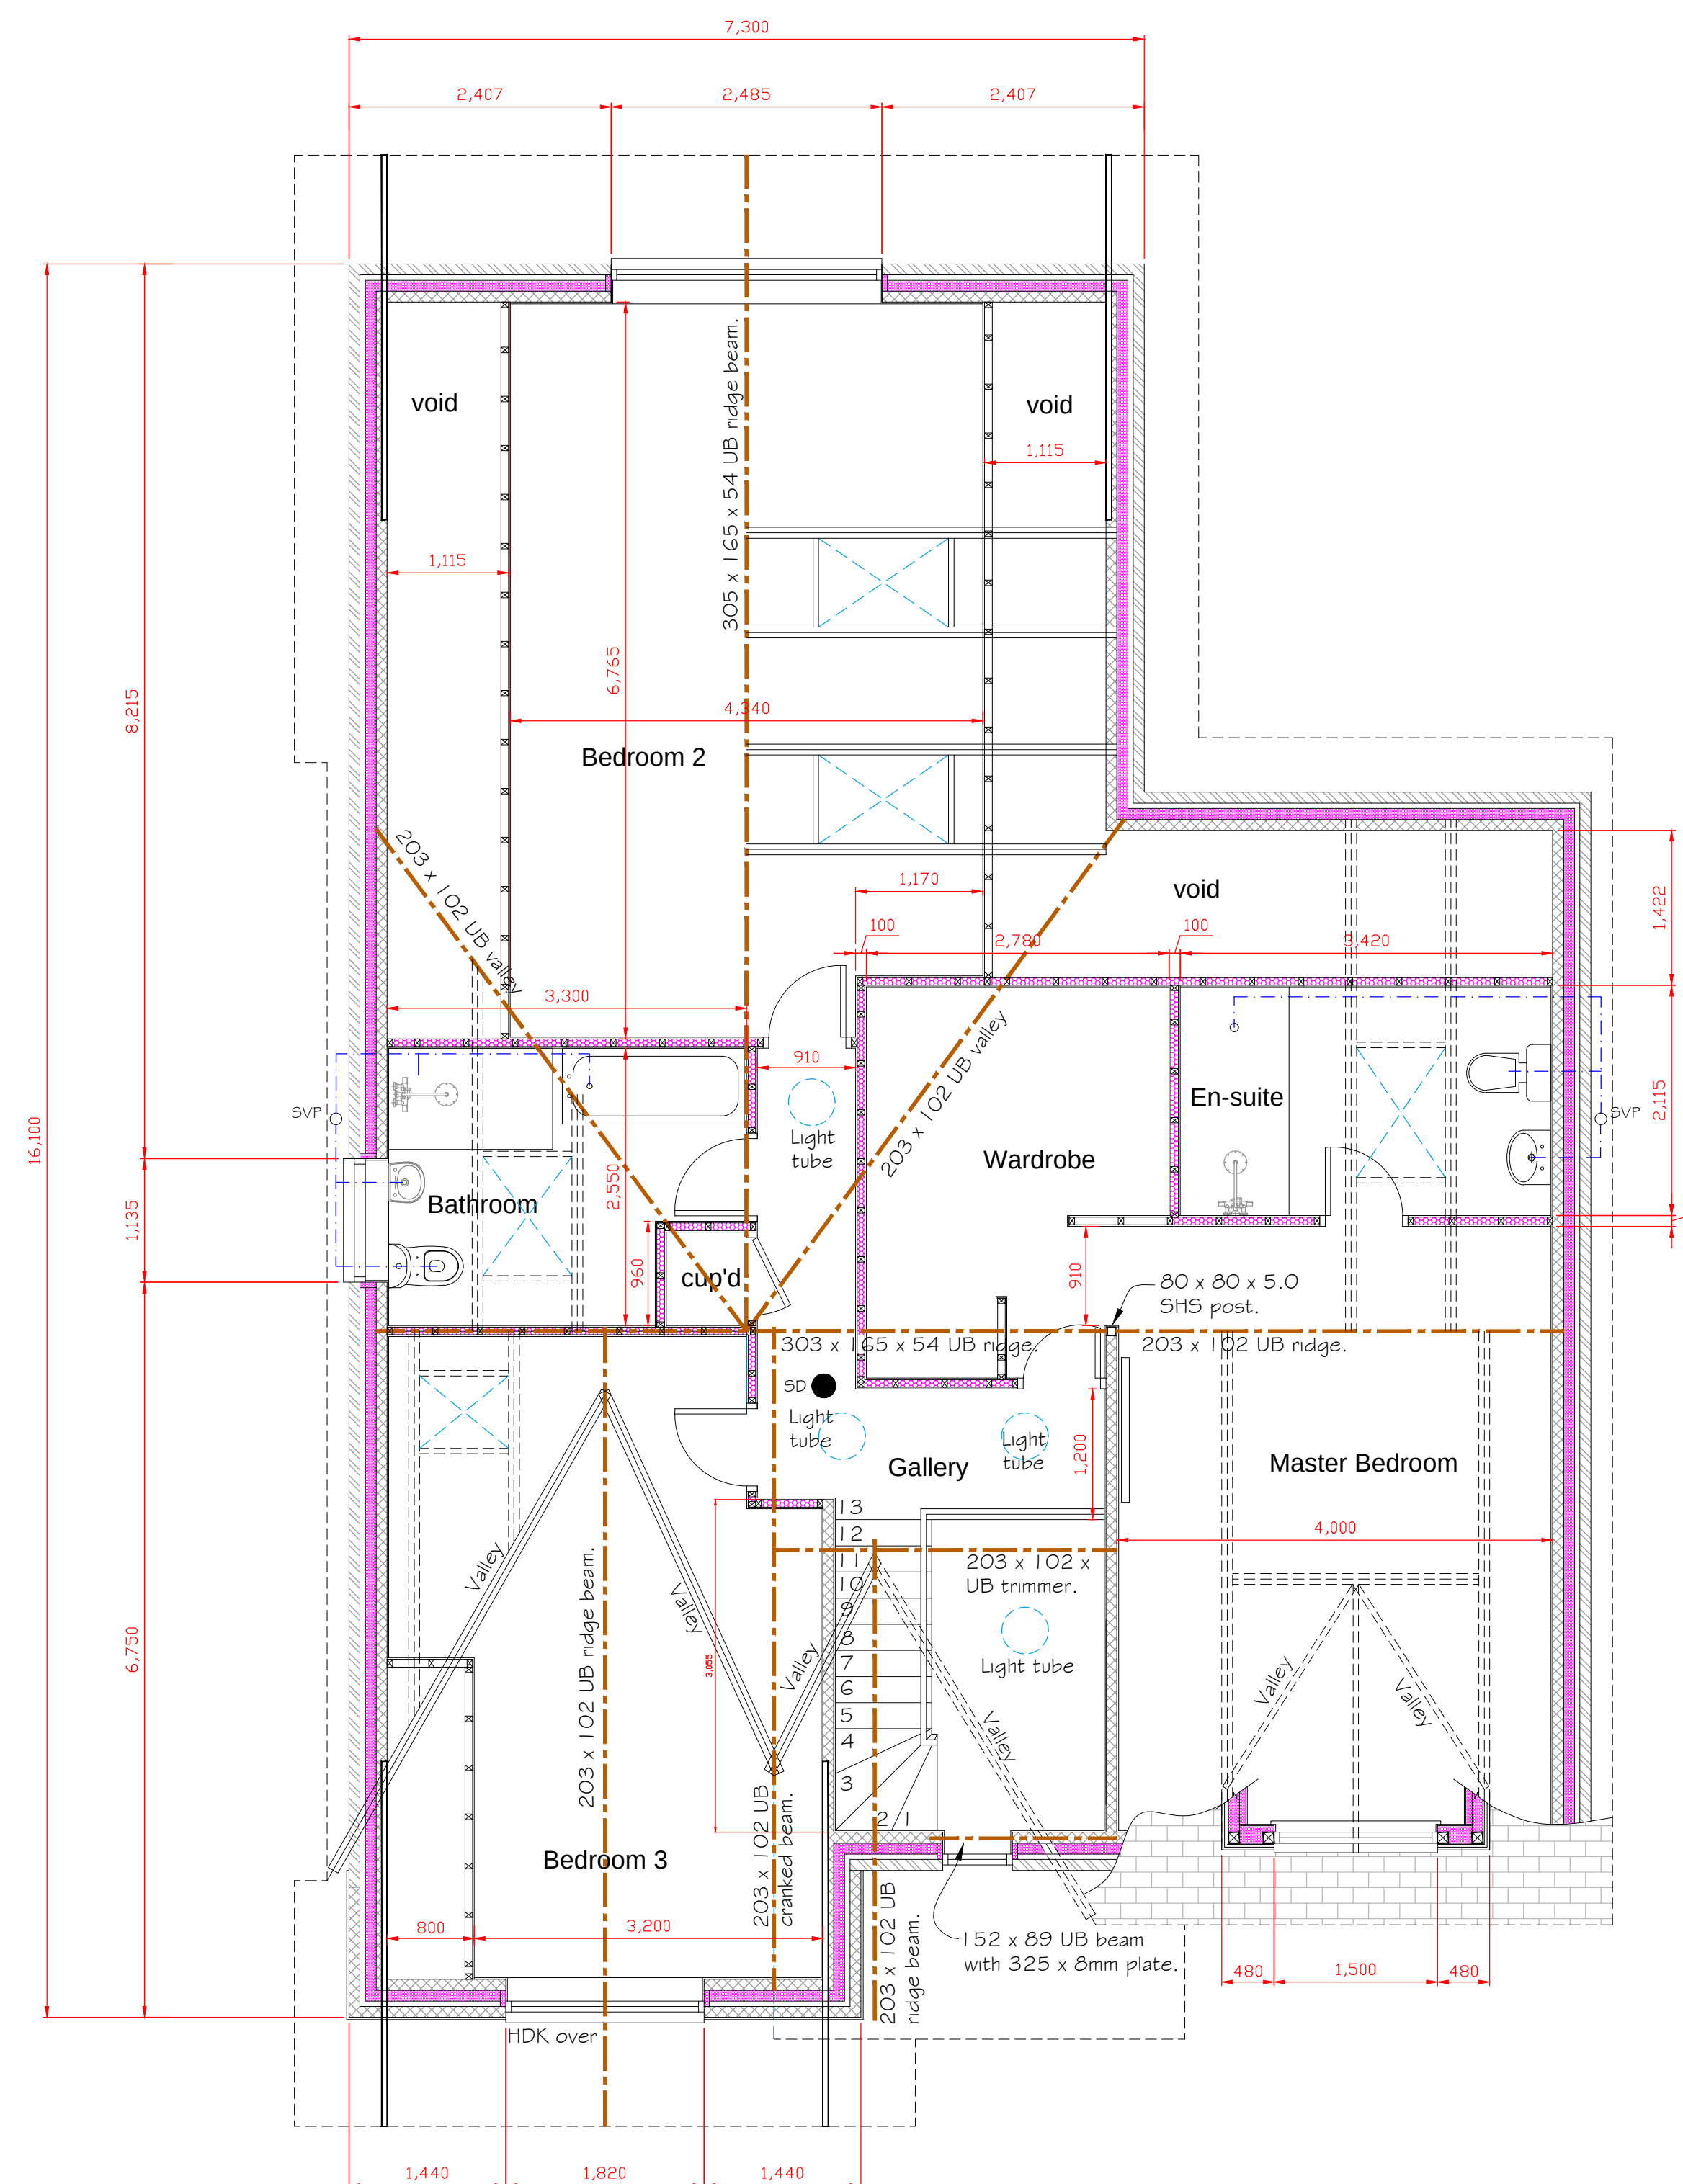

Proposed First Floor Plan

1:50

 CULLIS-ARCHITECTURAL-DESIGN 25 Sunningdale Close Wrexham North Wales LL13 9QU T 01978 264376 M 07791 480768 E ajones540@btinternet.com	Client: Mr. & Mrs. Evans.	
	Drawing Title: Proposed Floor Plans.	
	Job Title: Proposed New Dwelling at Land Adjacent to 4 Sunnycare, Wrexham.	
	Date: Feb 2021	Scale: 1:50 at A1
Rev: 1		Drawn by: PD202/03