




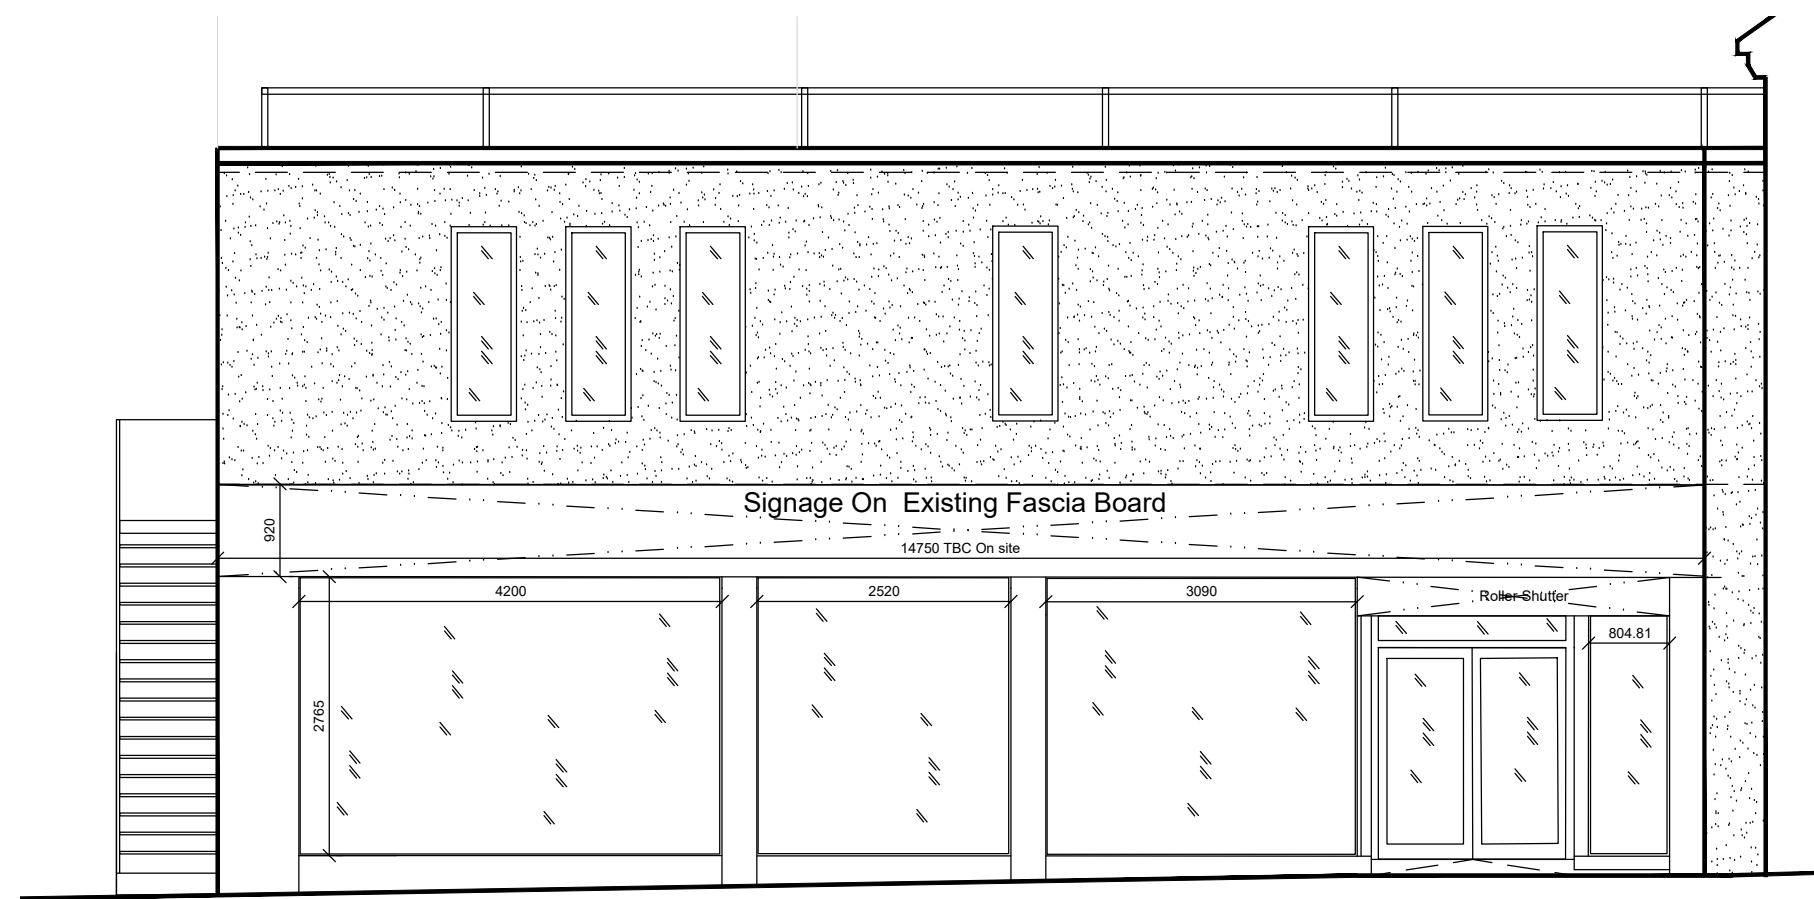


Existing Front (North) Elevation A Scale 1:75@A1

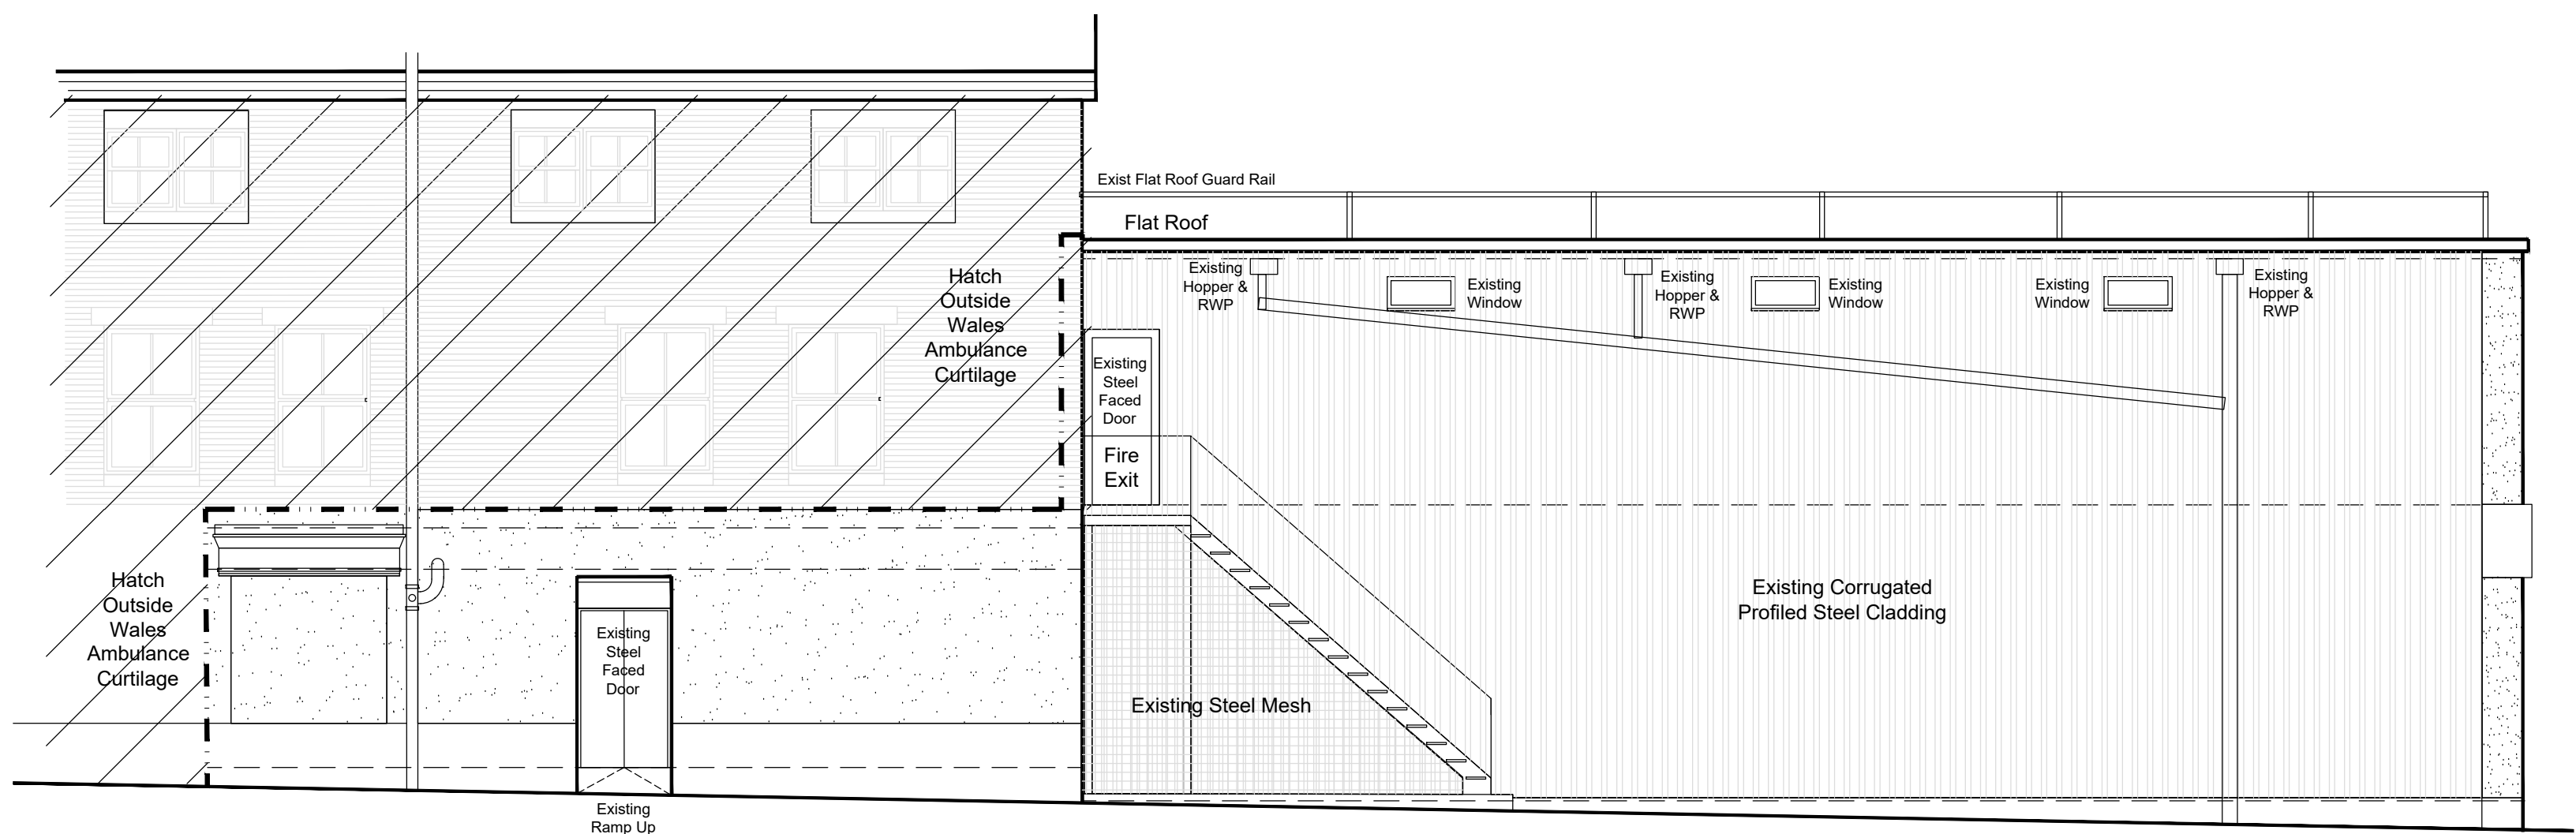


Existing Side (East) Elevation Scale 1:75@A1

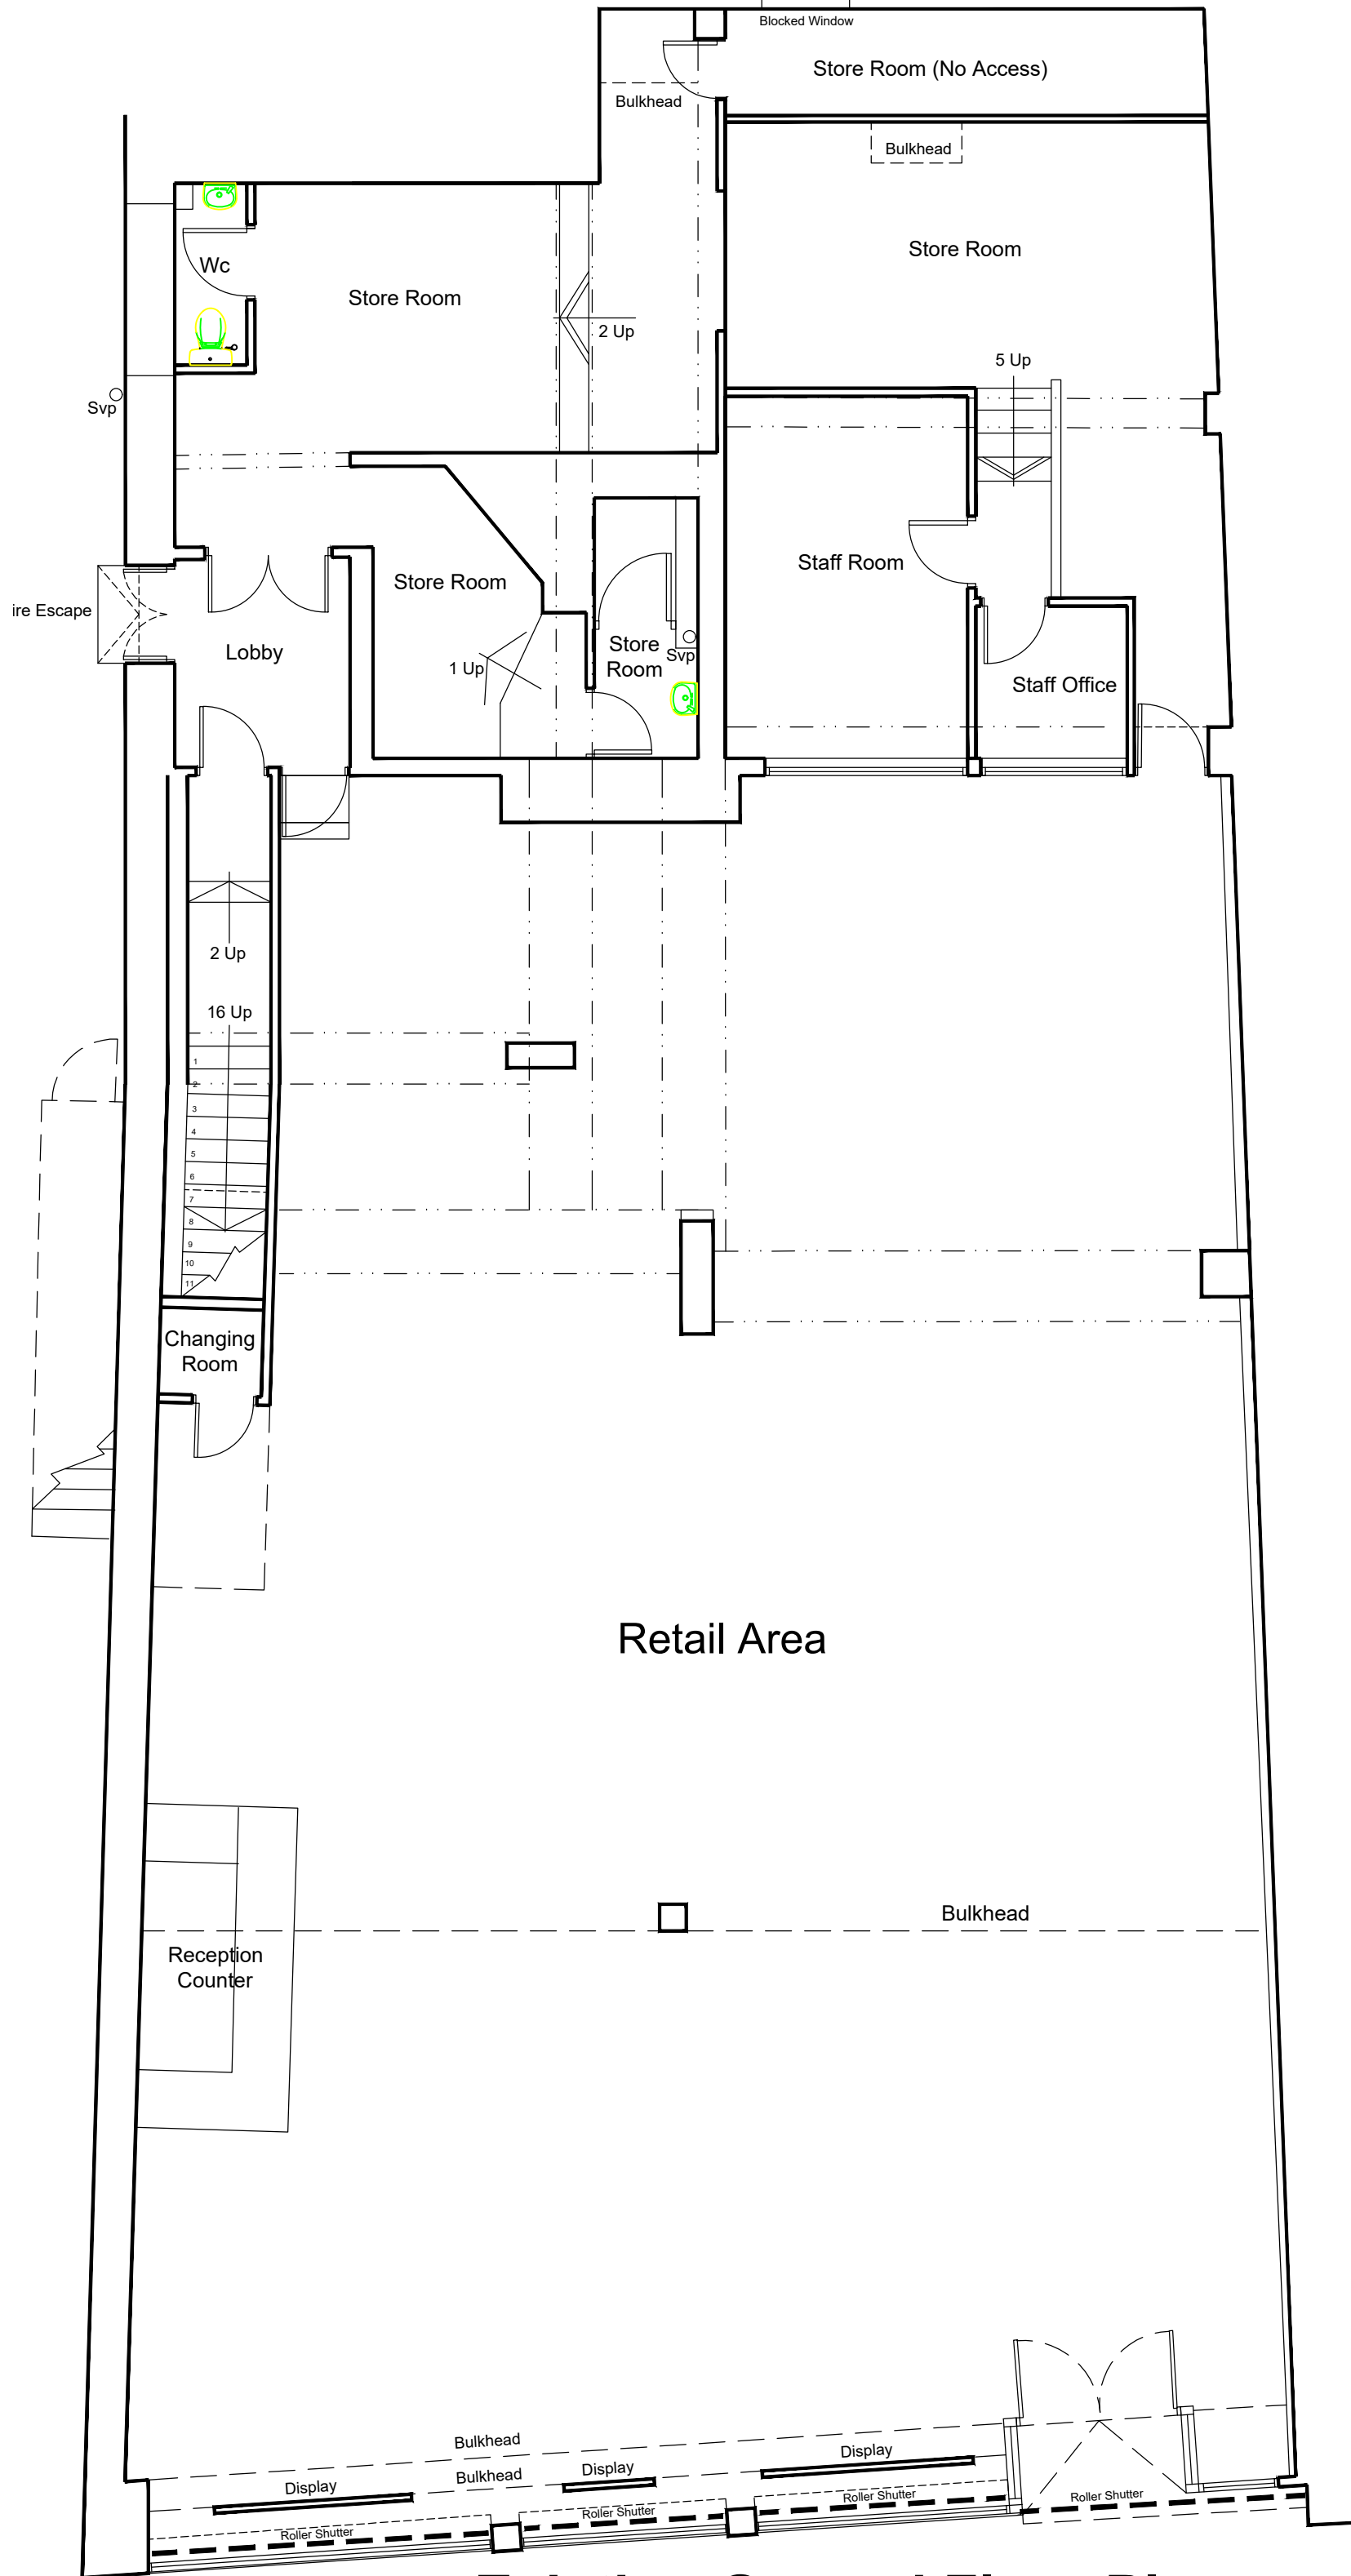


Existing Ground Floor Plan Scale 1:75@A1

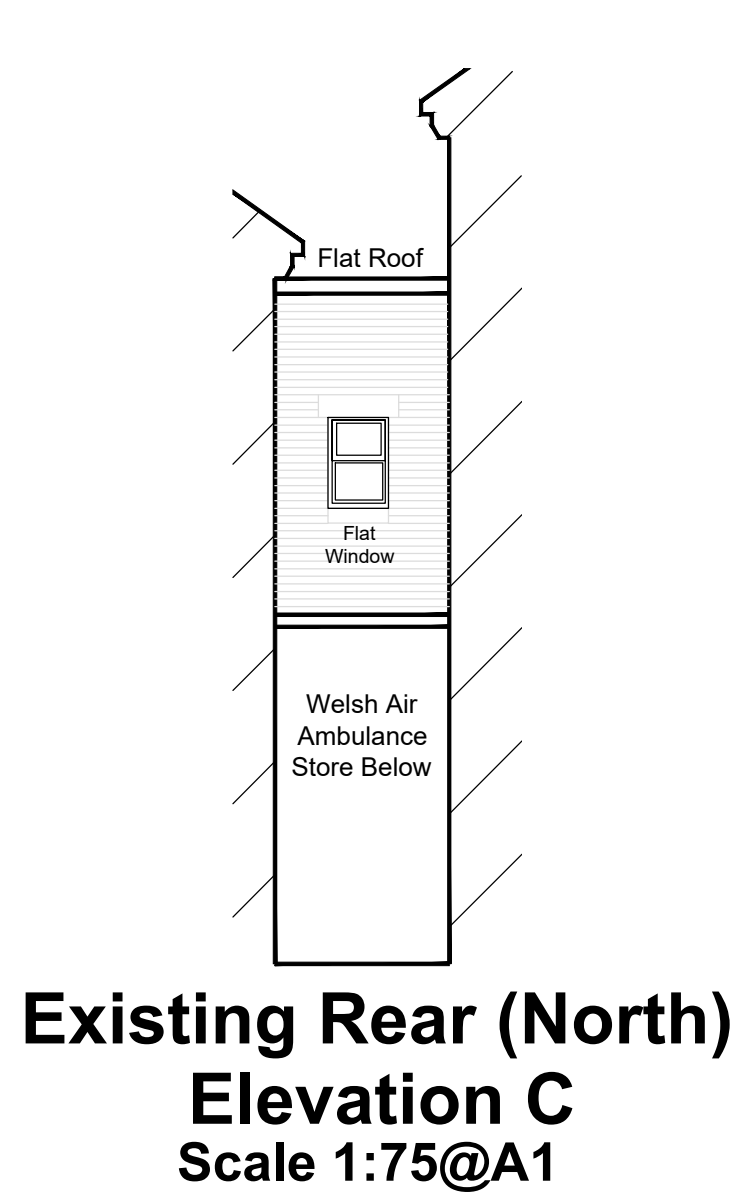


Existing Rear (North) Elevation C Scale 1:75@A1

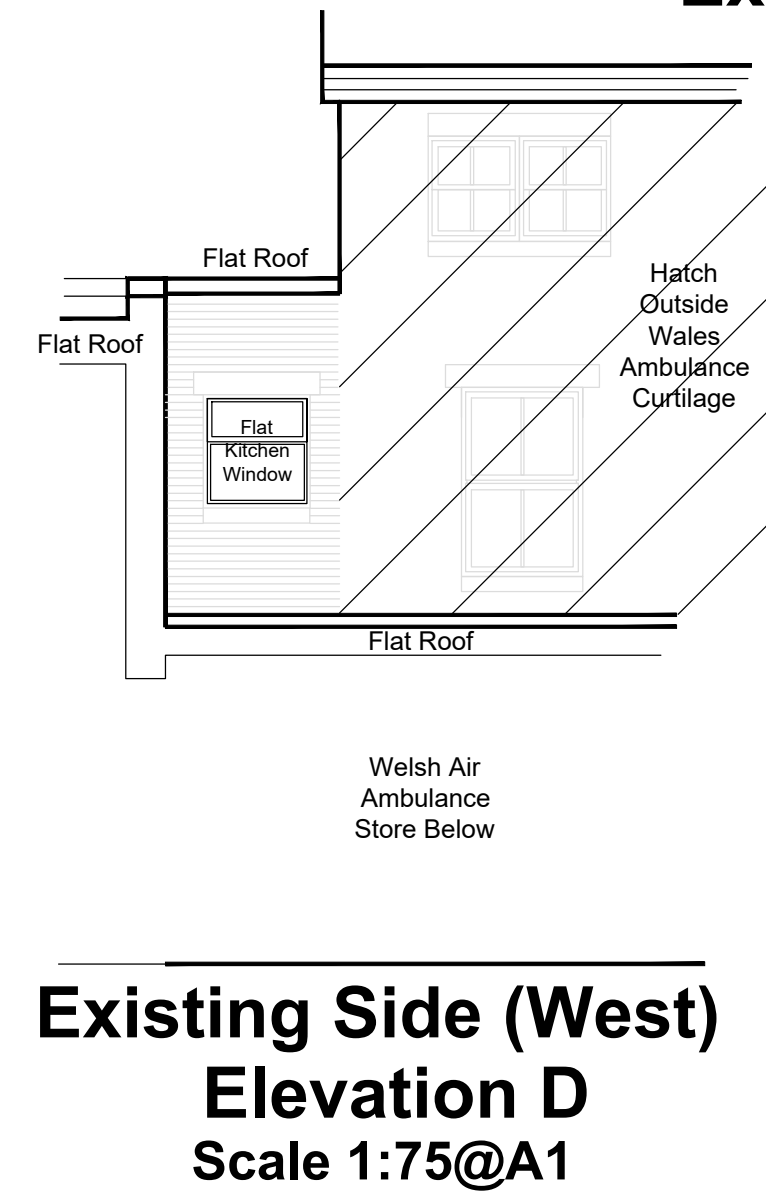


Existing Side (West) Elevation D Scale 1:75@A1

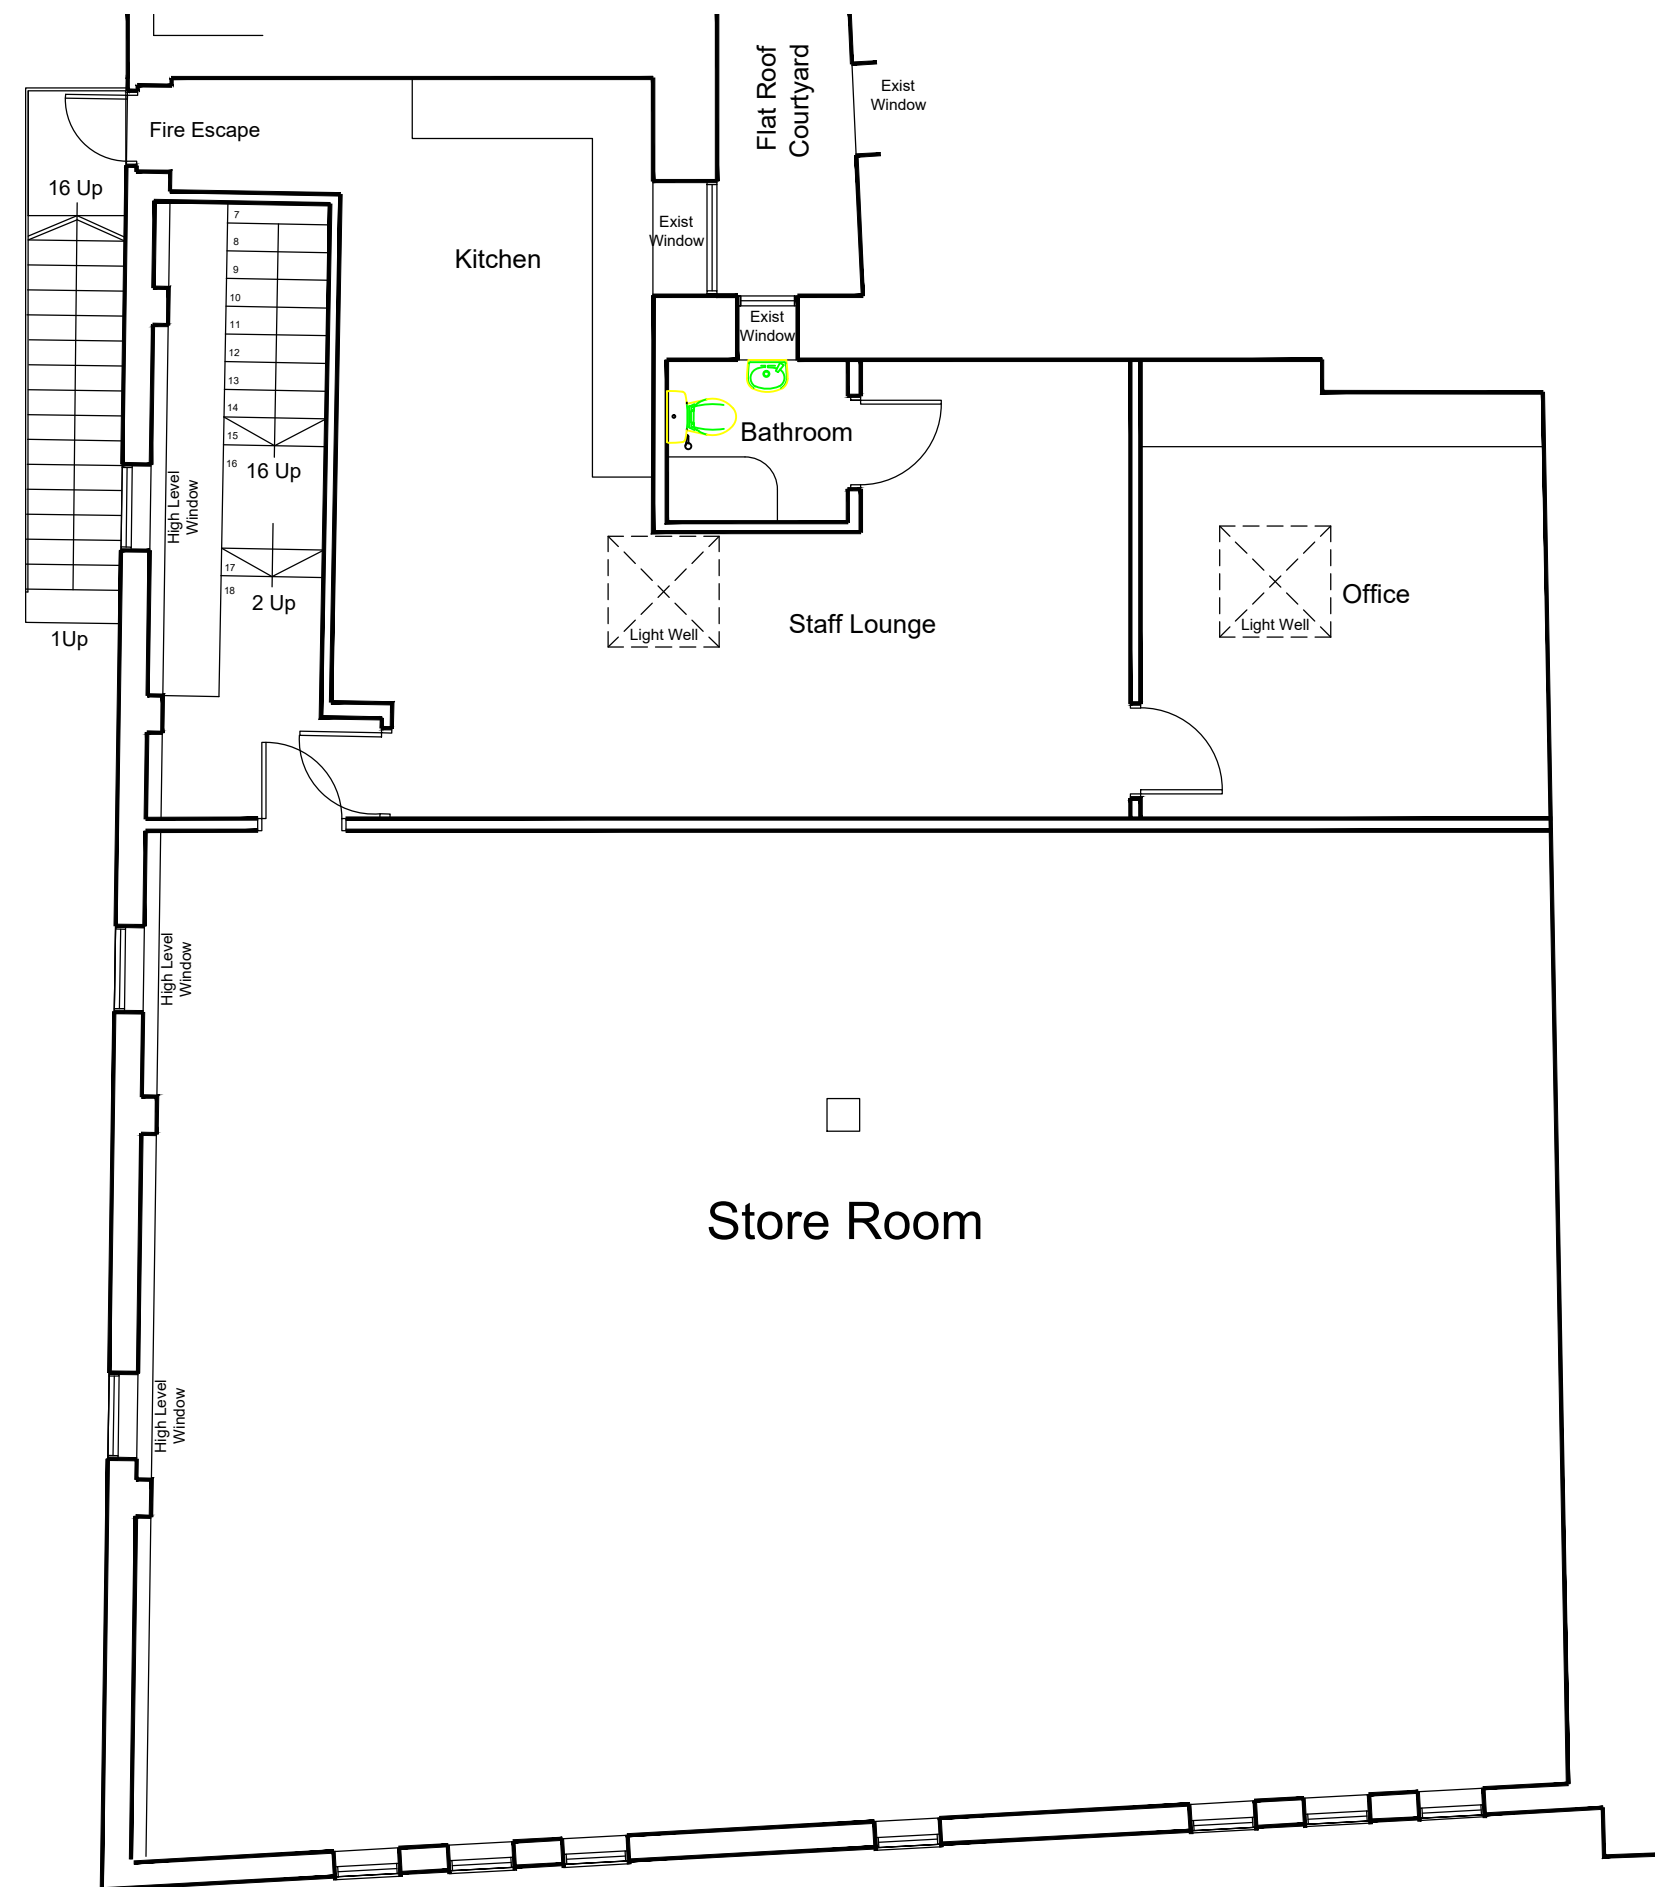

Existing First Floor Plan Scale 1:75@A1

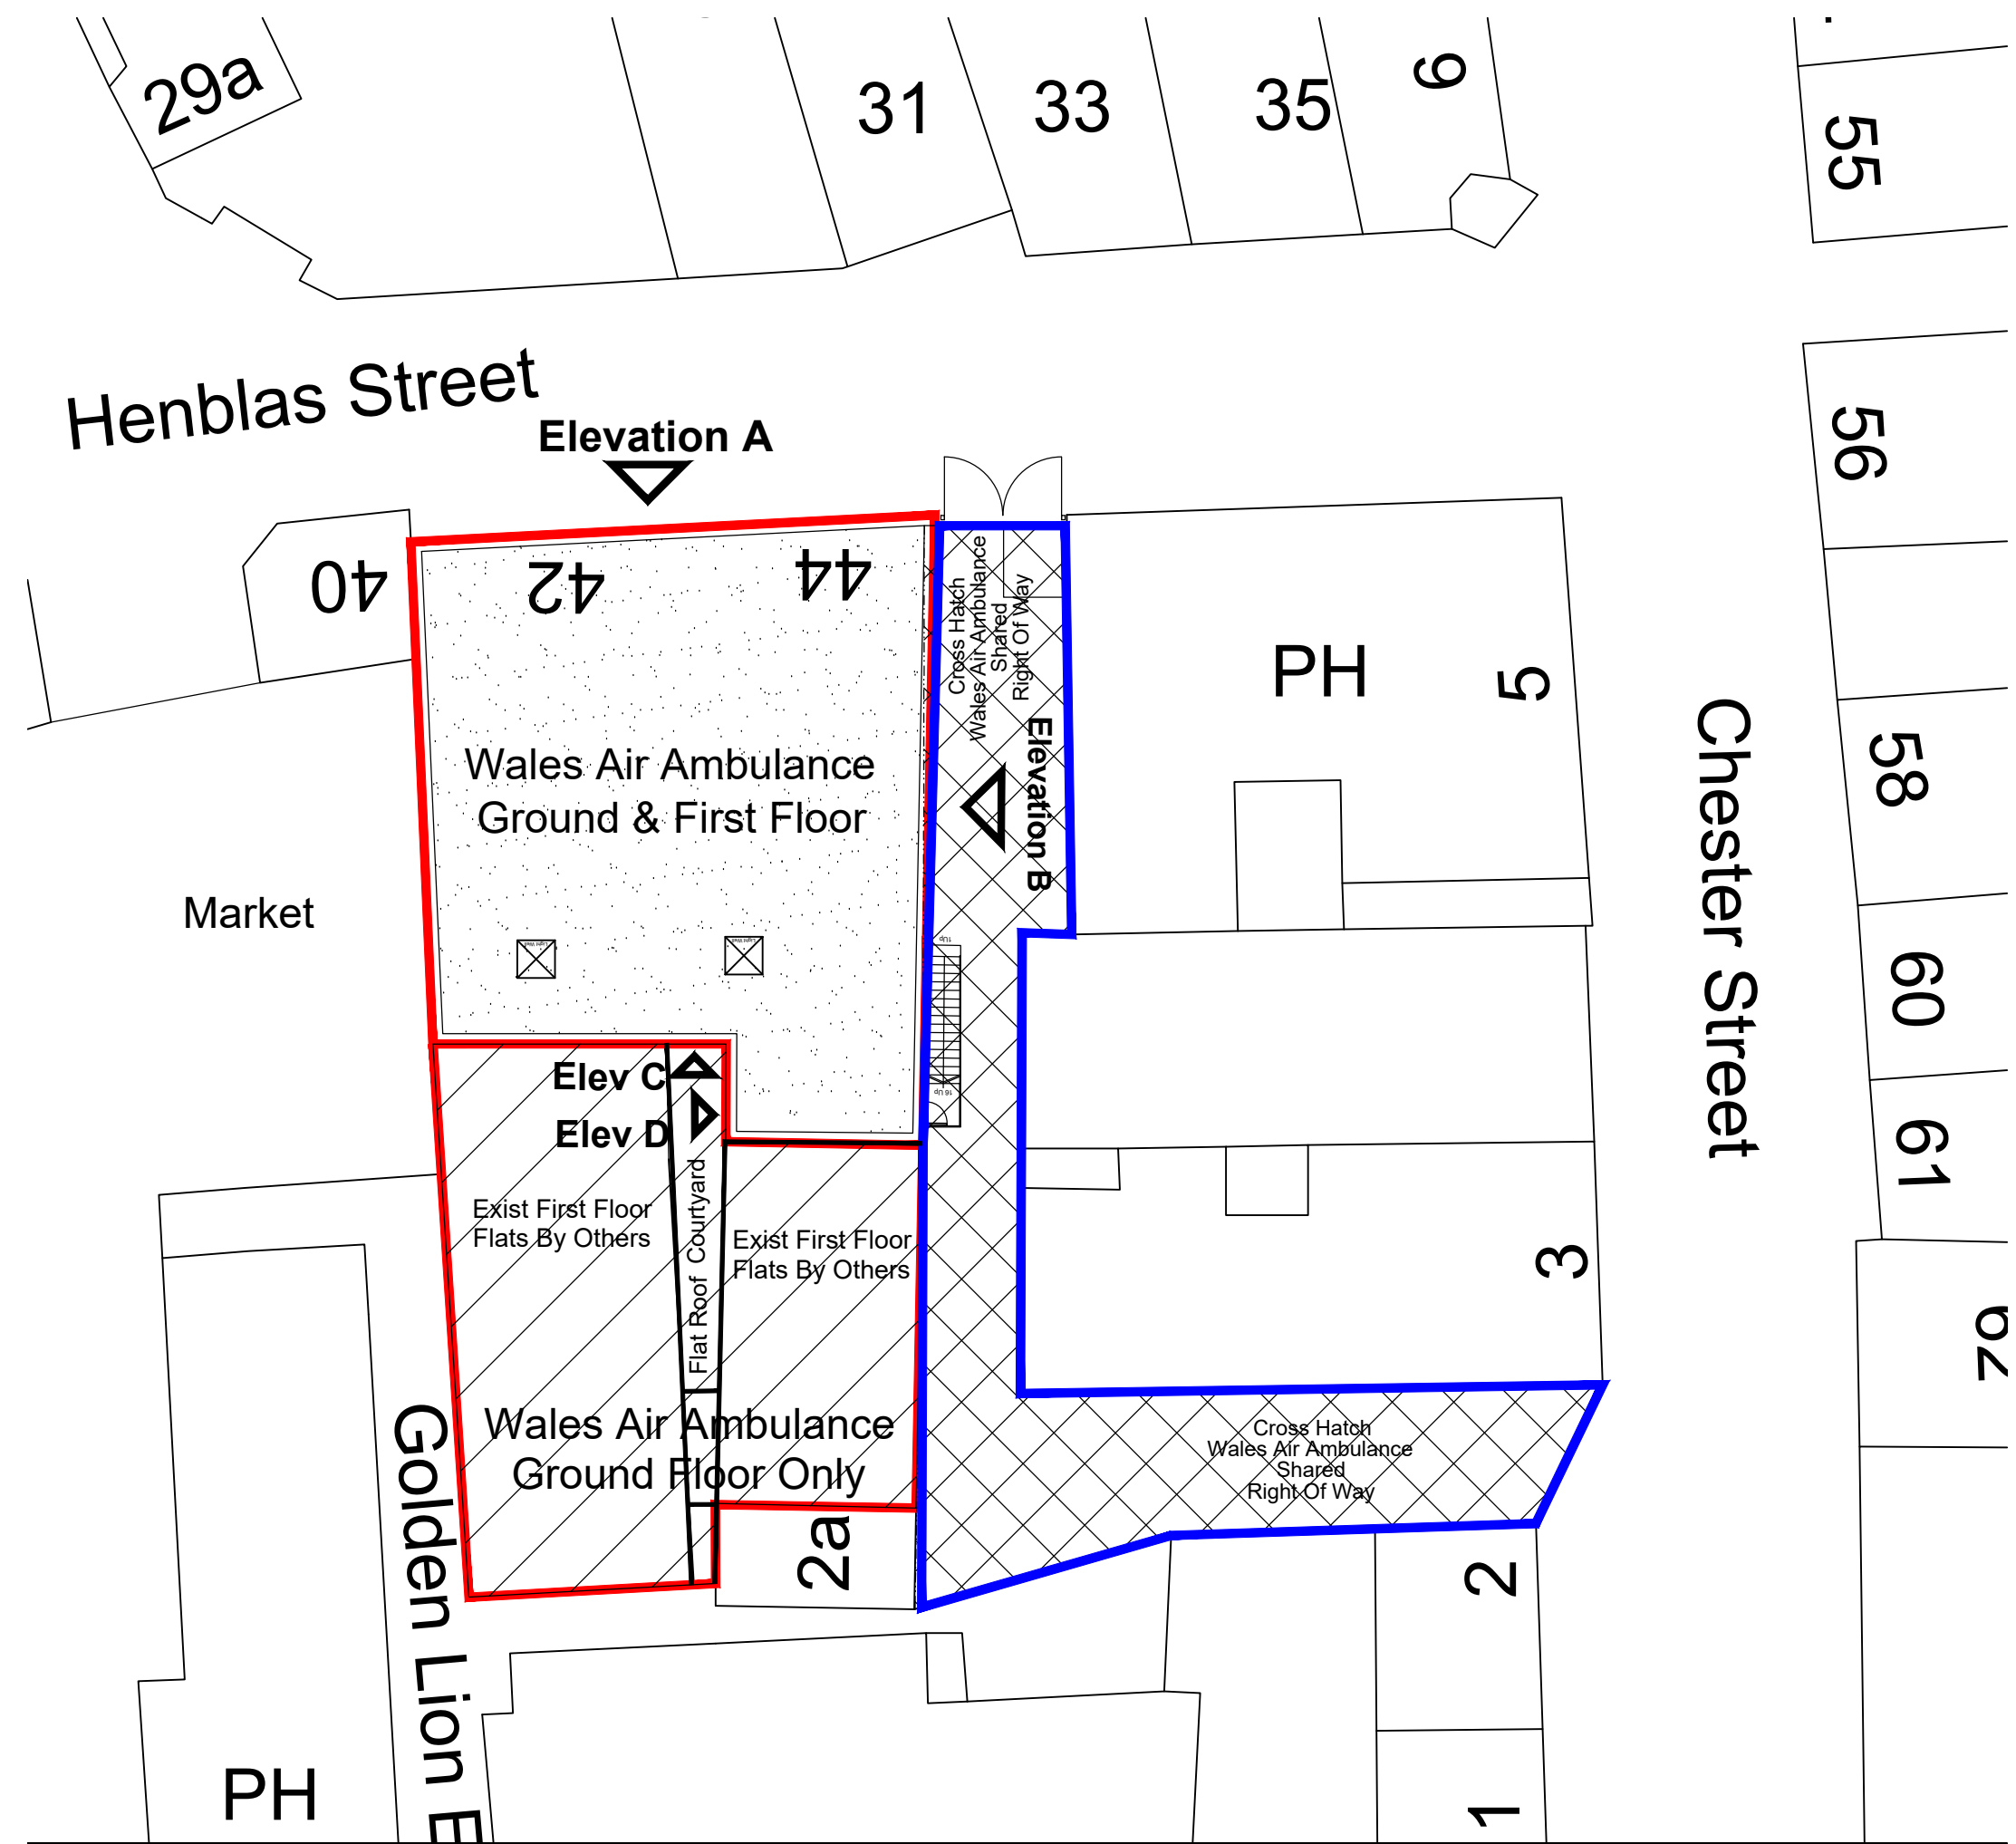

Block Plan 1:200 @ A1

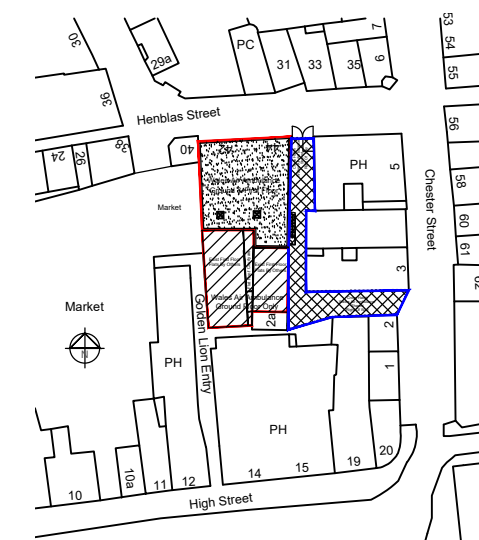

Location Plan 1:1250 @ A1

PLANNING

Scale 1:75 @ A1

 ELUSEN AMBIWLANS AWYR CYMRU WALES AIR AMBULANCE CHARITY	 Children's WALES AIR AMBULANCE AMBIWLANS AWYR CYMRU i Blant	Project	Contract. No.	Drg. No.	Revision	Scale 1:75 ,200 ,1250 @ A1			
		Proposed First Floor 2 Person:1 Bed Flat Above Welsh Air Ambulance Retail Unit At 42-44 Henblas Street, Wrexham LL13 8AD	AA03	01		Date	Dec .23		
						Drawing Title			
			Existing Location Plan, Plans & Elevations						