


Ground floor plan 1:50

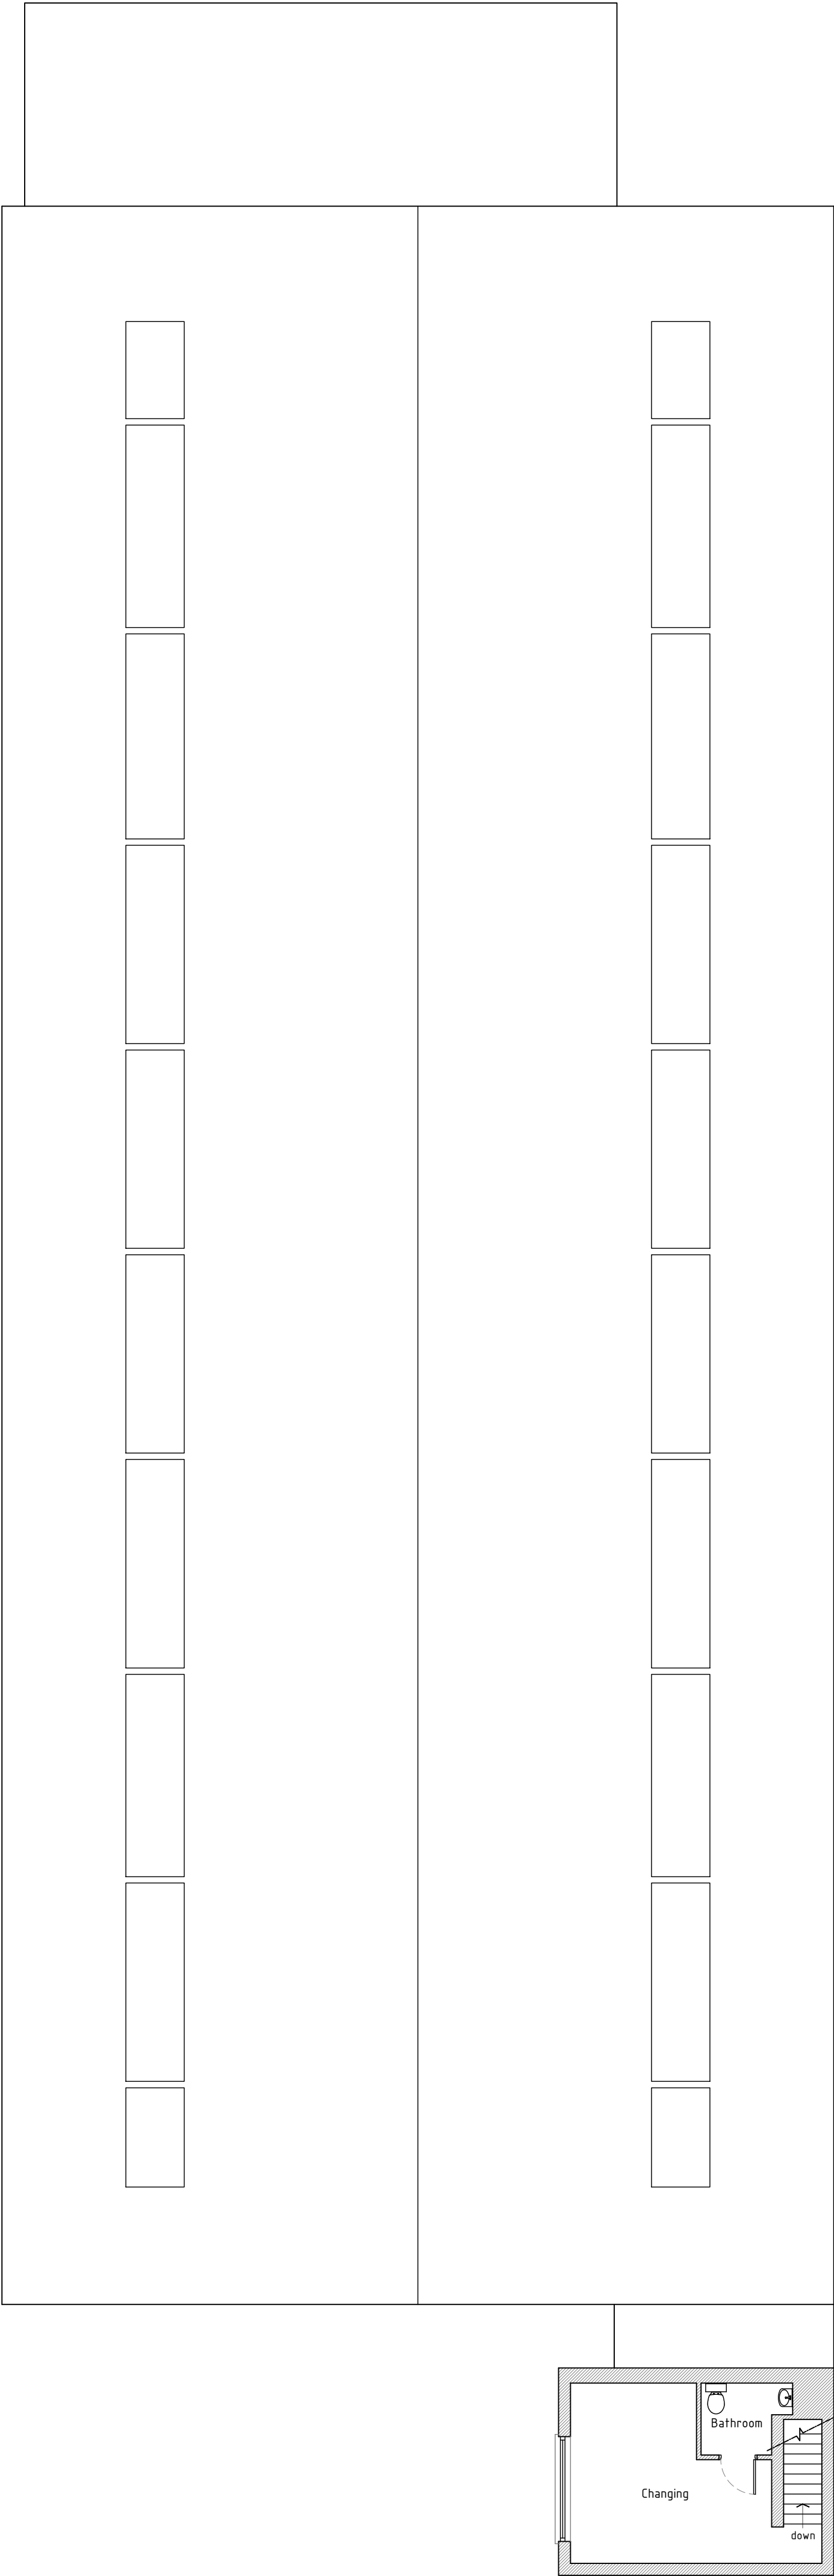

As Proposed



HDS Architectural Services, The Foundry,
15 Yorke Street, Wrexham
LL13 8LW
Tel (01978) 345250
www.hdsarchitectural.co.uk

Project; Former IPC Gym, Mold Road Trading Estate, Gwersyllt, Wrexham, LL11 4AQ	
Title; 01-As Proposed First Floor Plan	Scale (A2); 1:100
Dwg No; CR/PD/02	Date; 29.11.23
Revision;	