



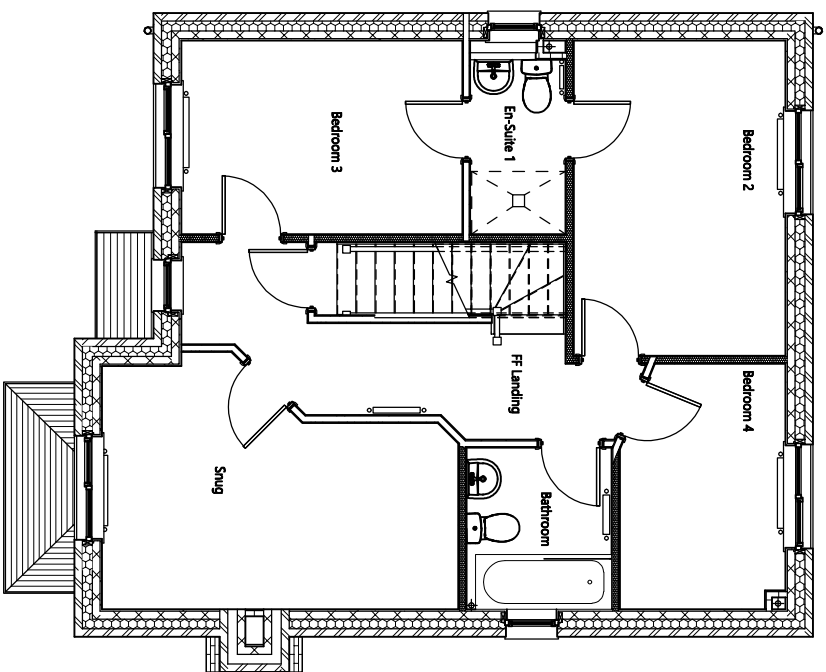


01 FIRST FLOOR STRUCTURAL

SCALE: 1 : 50

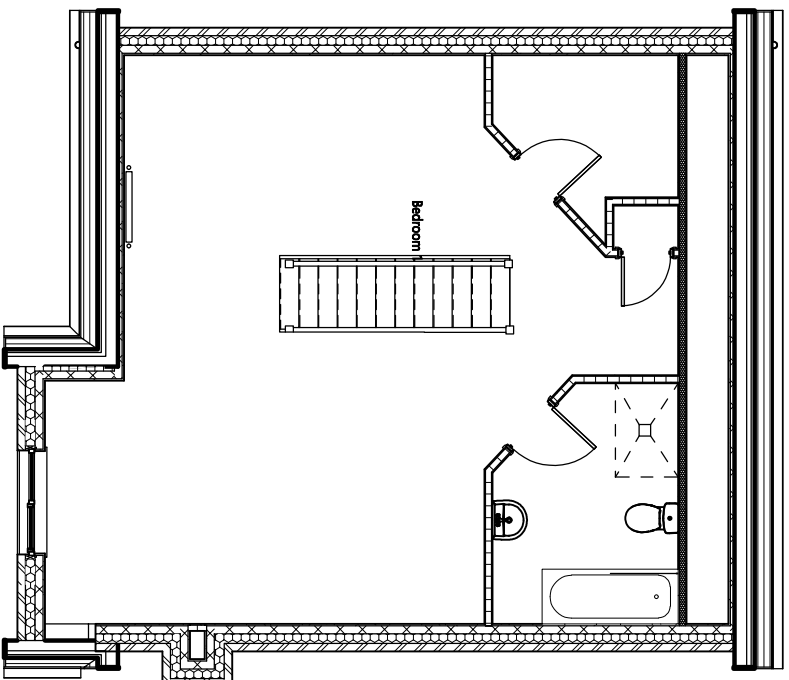


SECOND FLOOR STRUCTURAL

SCALE: 1 : 50

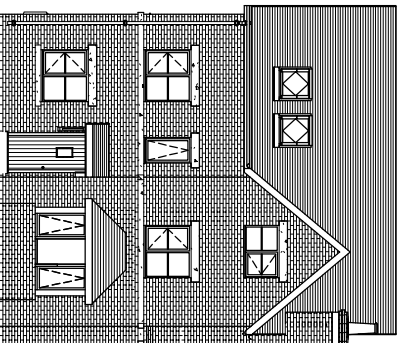


FRONT ELEVATION

SCALE: 1 : 100

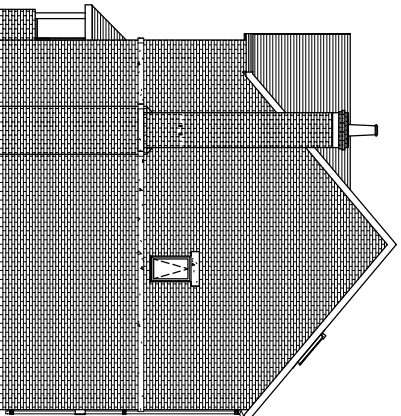


RH GABLE ELEVATION

SCALE: 1 : 100

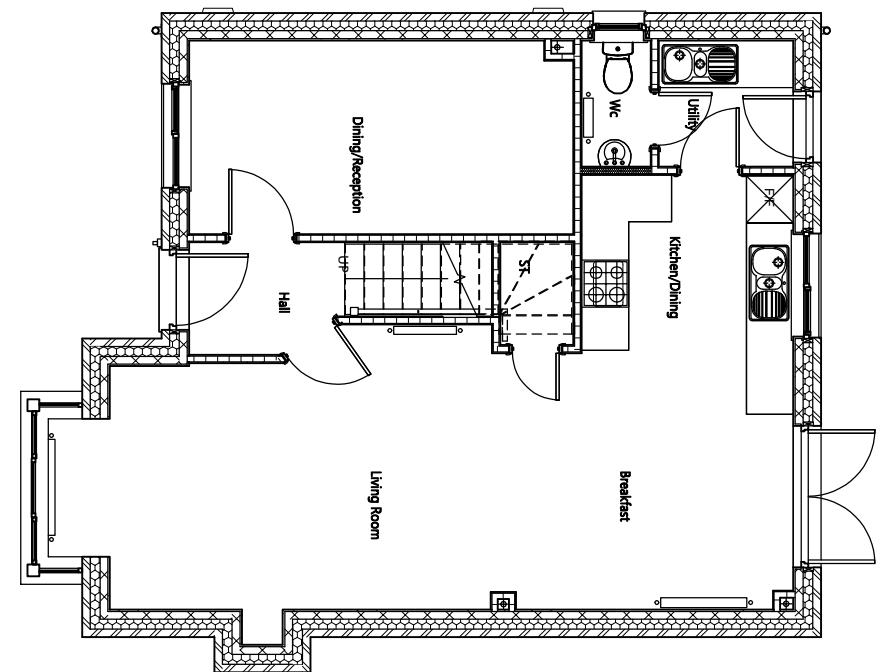


00 GROUND FLOOR STRUCTURAL

SCALE: 1 : 50

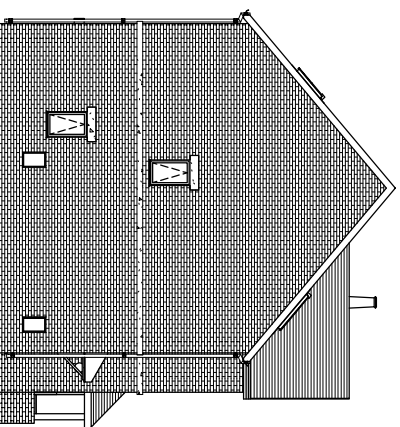


LH GABLE ELEVATION

SCALE: 1 : 100

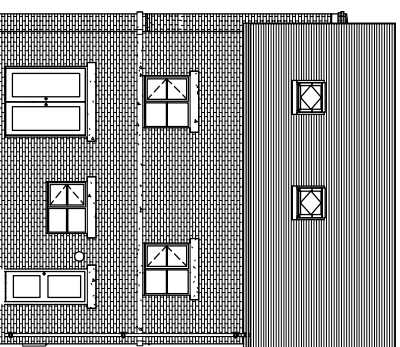

REAR ELEVATION

SCALE: 1 : 100

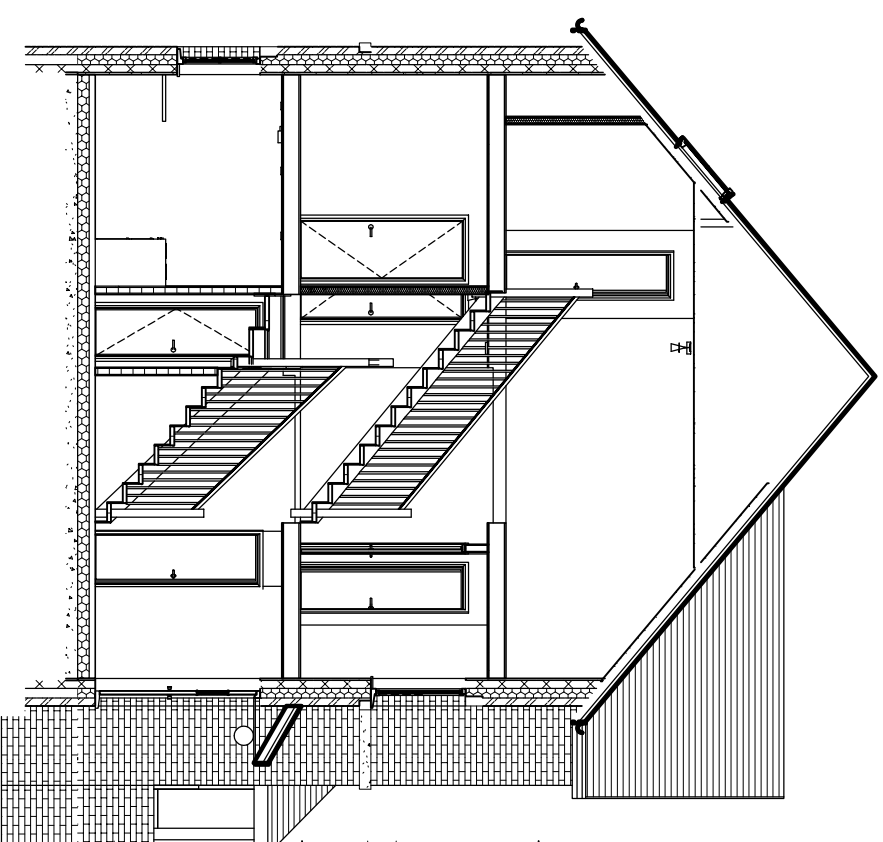

SECTION A-A

SCALE: 1 : 50

www.saei.co.uk | 01452 472479 | studio@saei.co.uk

THIS DRAWING IS THE PROPERTY OF SAEI AND IS NOT TO BE REPRODUCED OR TRANSMITTED IN ANY FORM OR BY ANY MEANS, ELECTRONIC OR MECHANICAL, INCLUDING PHOTOCOPYING, RECORDING, OR BY ANY INFORMATION STORAGE AND RETRIEVAL SYSTEM, WITHOUT THE WRITTEN PERMISSION OF SAEI. ANY UNAUTHORIZED USE OF THIS DRAWING IS PROHIBITED AND WILL BE PROSECUTED TO THE FULL EXTENT OF THE LAW.

PROJECT:
SG HOUSE TYPES -
ALVANLEY

CLIENT:
S.G. ESTATES

DRAWING TITLE:
ALVANLEY MASTER

DRAWING STATUS:	STATUS:
FOR CONSTRUCTION	SS
DRAWING NO:	PROJECT NO:
SGH-SAL-A1-ZZ-DR-A-0100	P1242
SCALE:	REVISION:
As indicated@A1	P1