




Z:\0840 - Phillips - Borra\Drawings\0840 - GA as Proposed Regs PD OPTIONS.rvt

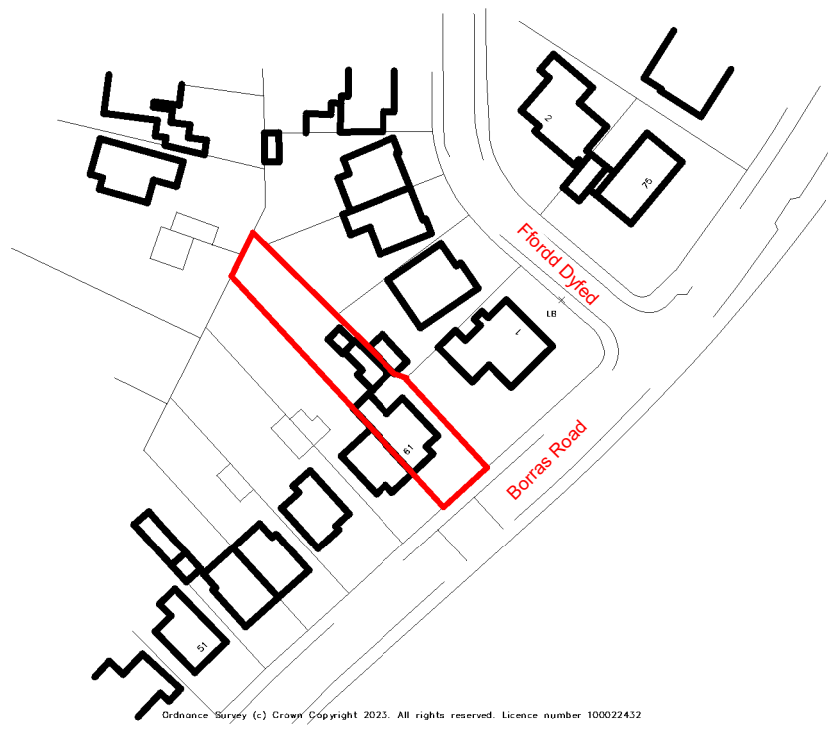


Location Plan
Scale: 1 : 1250

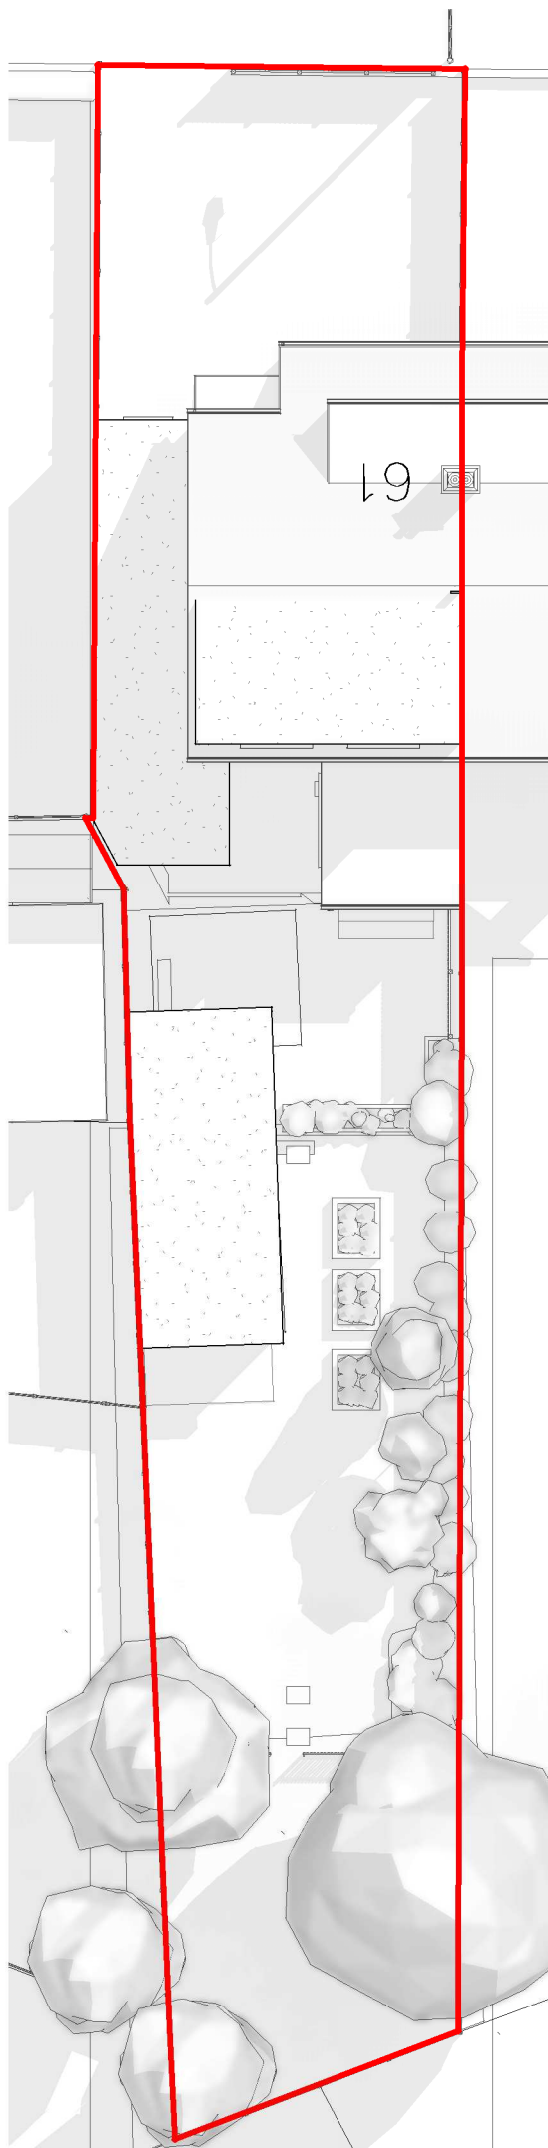


Site Plan
Scale: 1 : 200

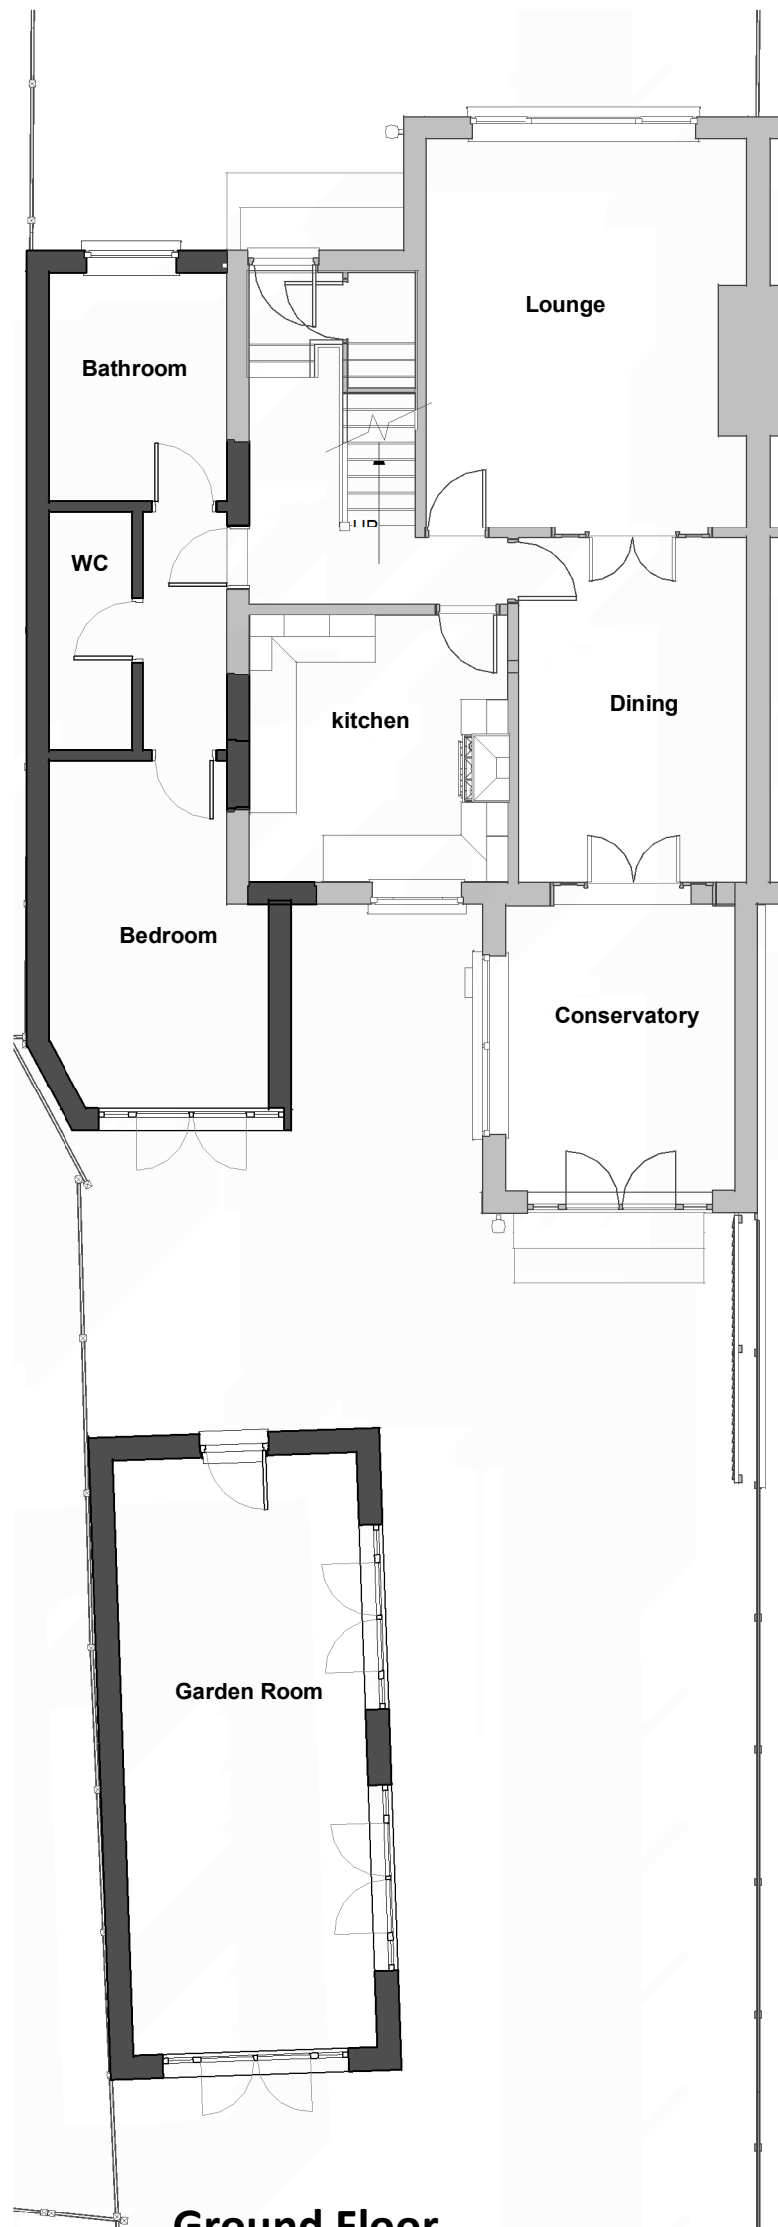

Ground Floor
Scale: 1 : 100

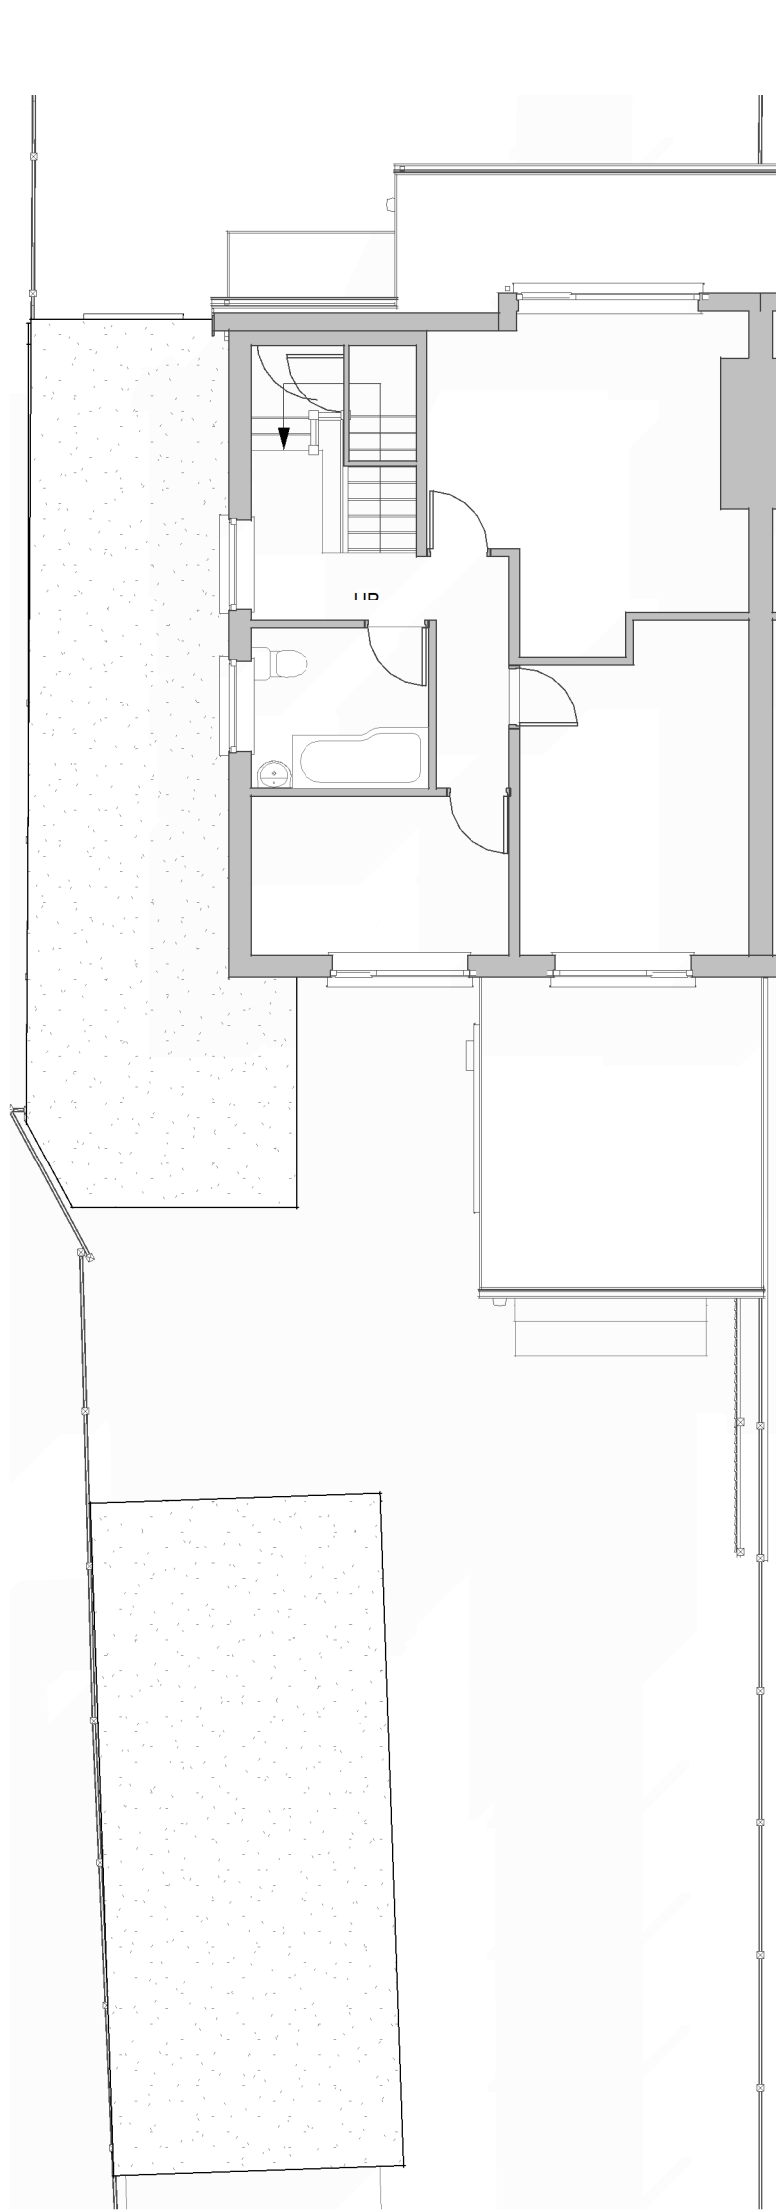


First Floor
Scale: 1 : 100

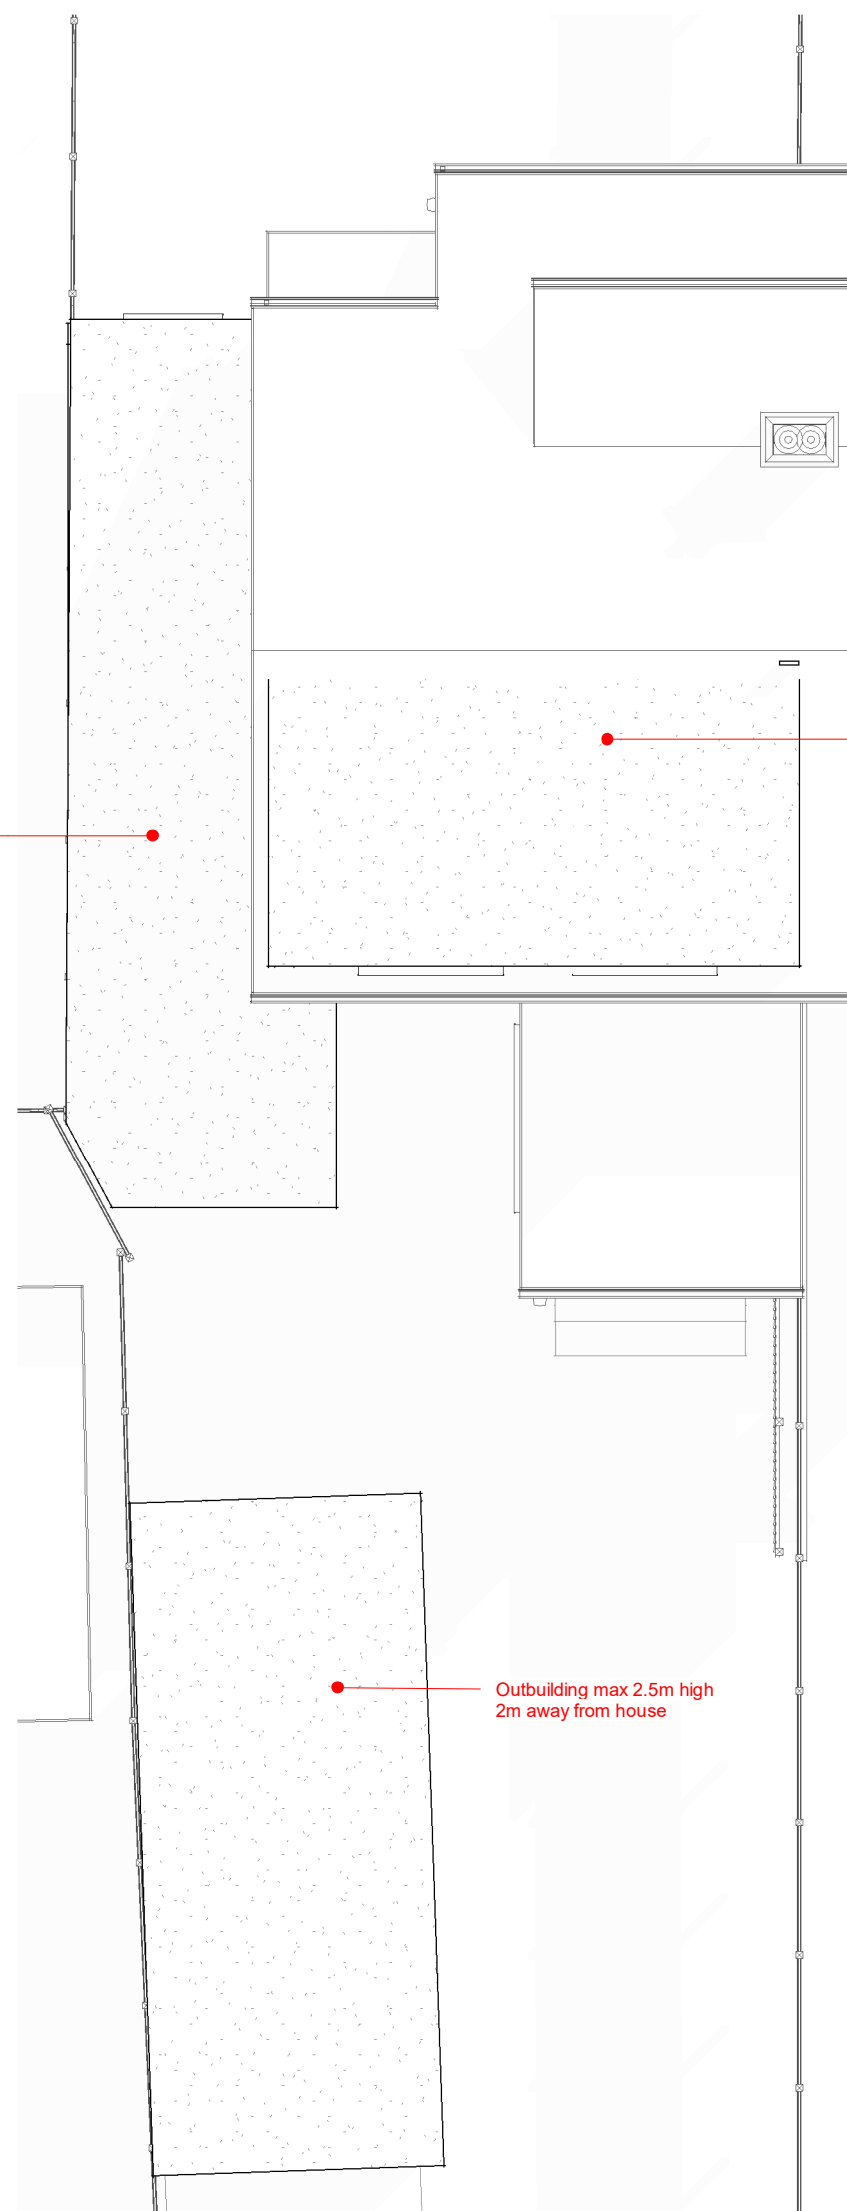

Roof Plan
Scale: 1 : 100




3D View Front
Scale:

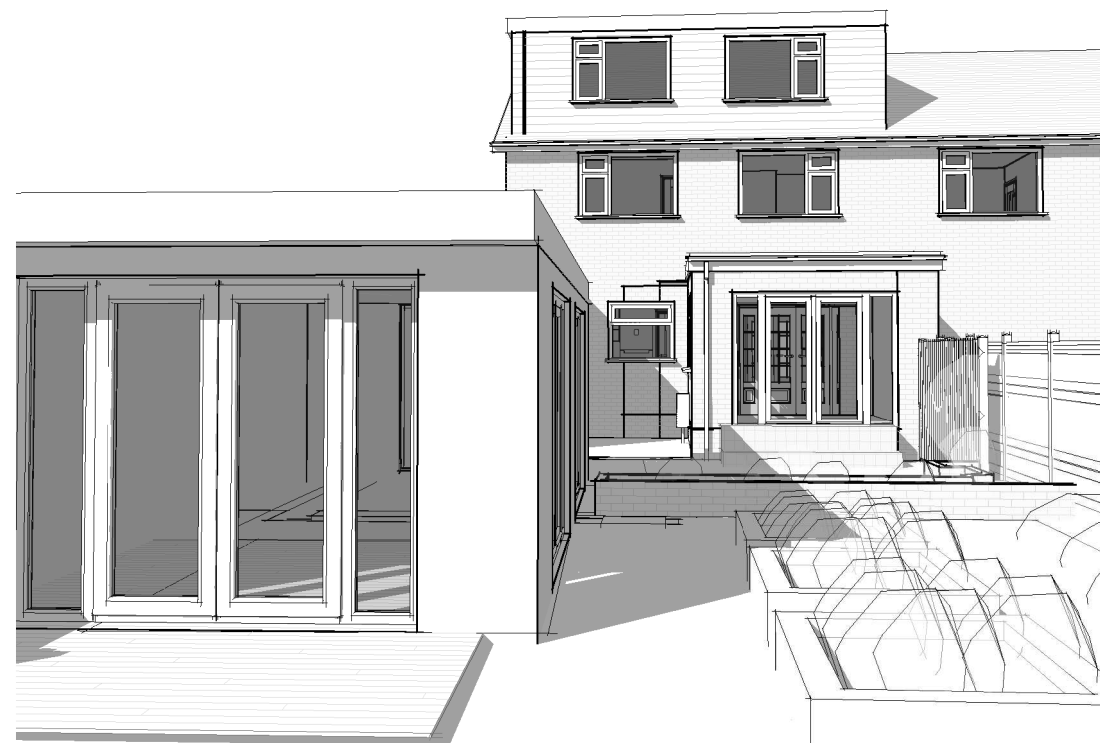

3D View Rear
Scale:



Front Elevation
Scale: 1 : 100

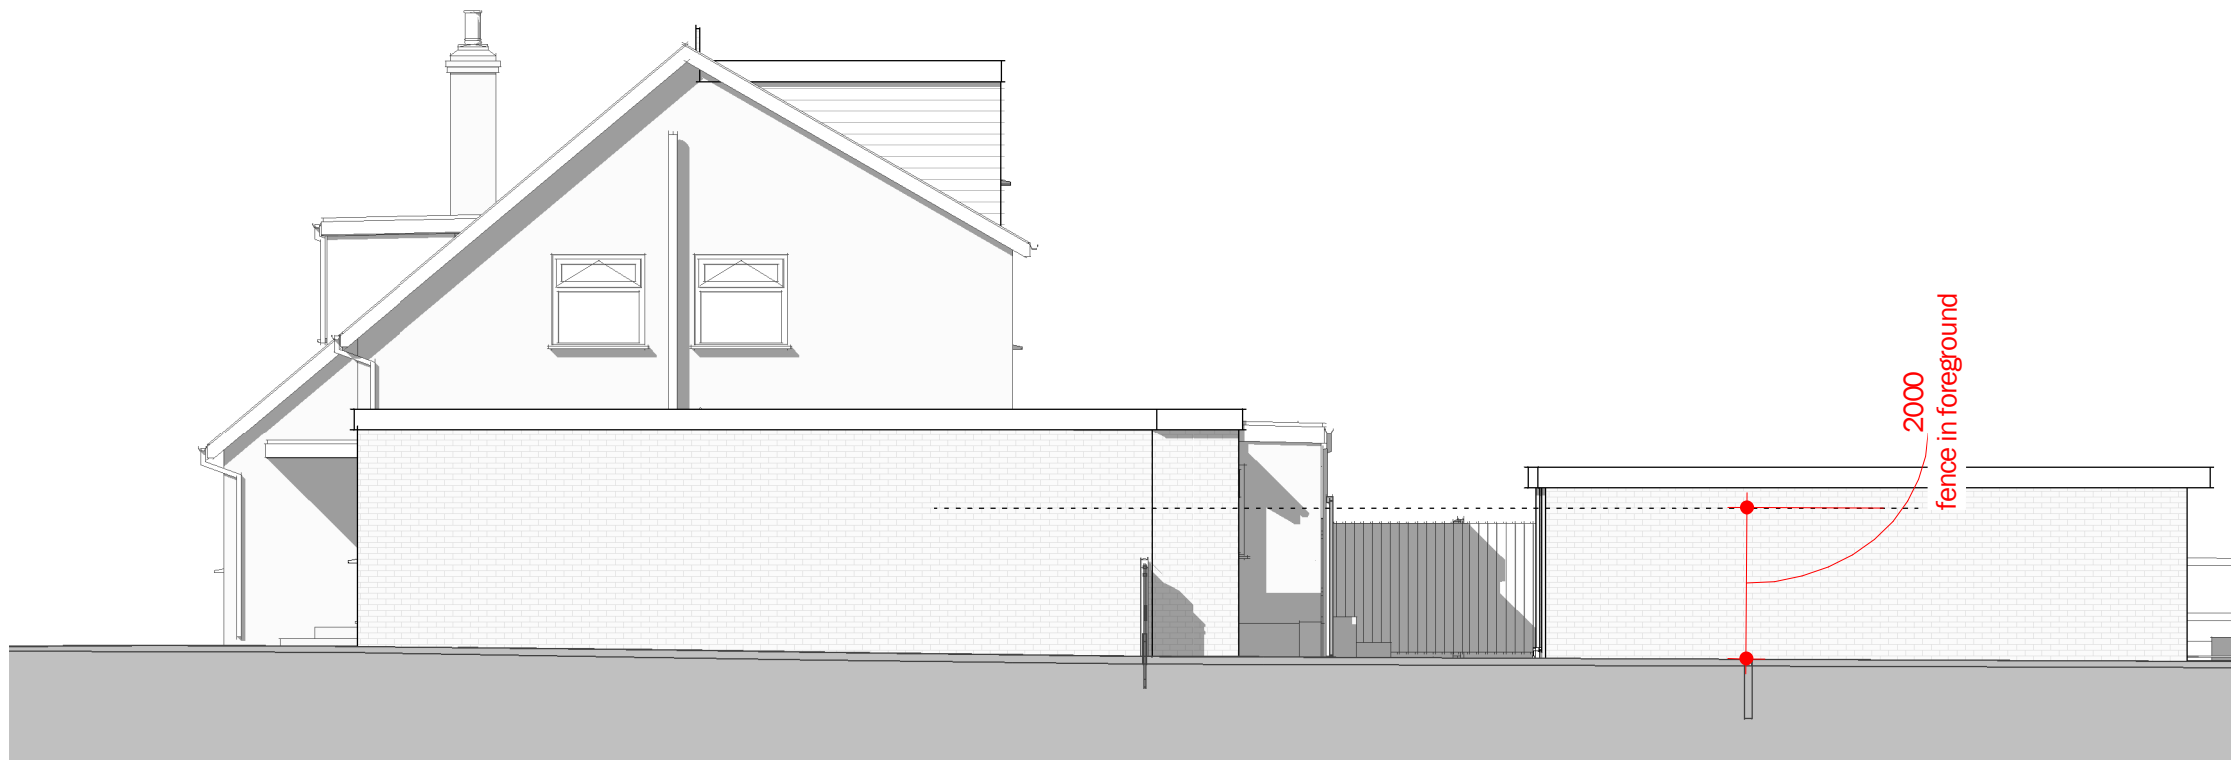

Side Elevation
Scale: 1 : 100



Rear Elevation
Scale: 1 : 100

Copyright © 2021 City Architectural Ltd. - All rights reserved.

DO NOT SCALE FROM PRINTS
USE FIGURED DIMENSIONS ONLY.

The contractor is to check all dimensions on site prior to commencing setting out works and report any discrepancies. DO NOT PROCEED IN THE EVENT OF A DISCREPANCY

Rev	Date	Revision Description
-----	------	----------------------

CityArchitectural Ltd.

R.I.B.A. Chartered Architects
22 Becketts Lane, Chester, CH3 5RN
Tel: 01244 341 662

info@cityarchitectural.co.uk
www.cityarchitectural.co.uk

Project: Extension and Alteration

Drawing: GA as Proposed PD options

Client: Mr M Phillips

Sheet Size: A1L Scale: as shown at A1

Project / Drawing / Revision
0840 / PL04

03/07/2024 12:45:19