


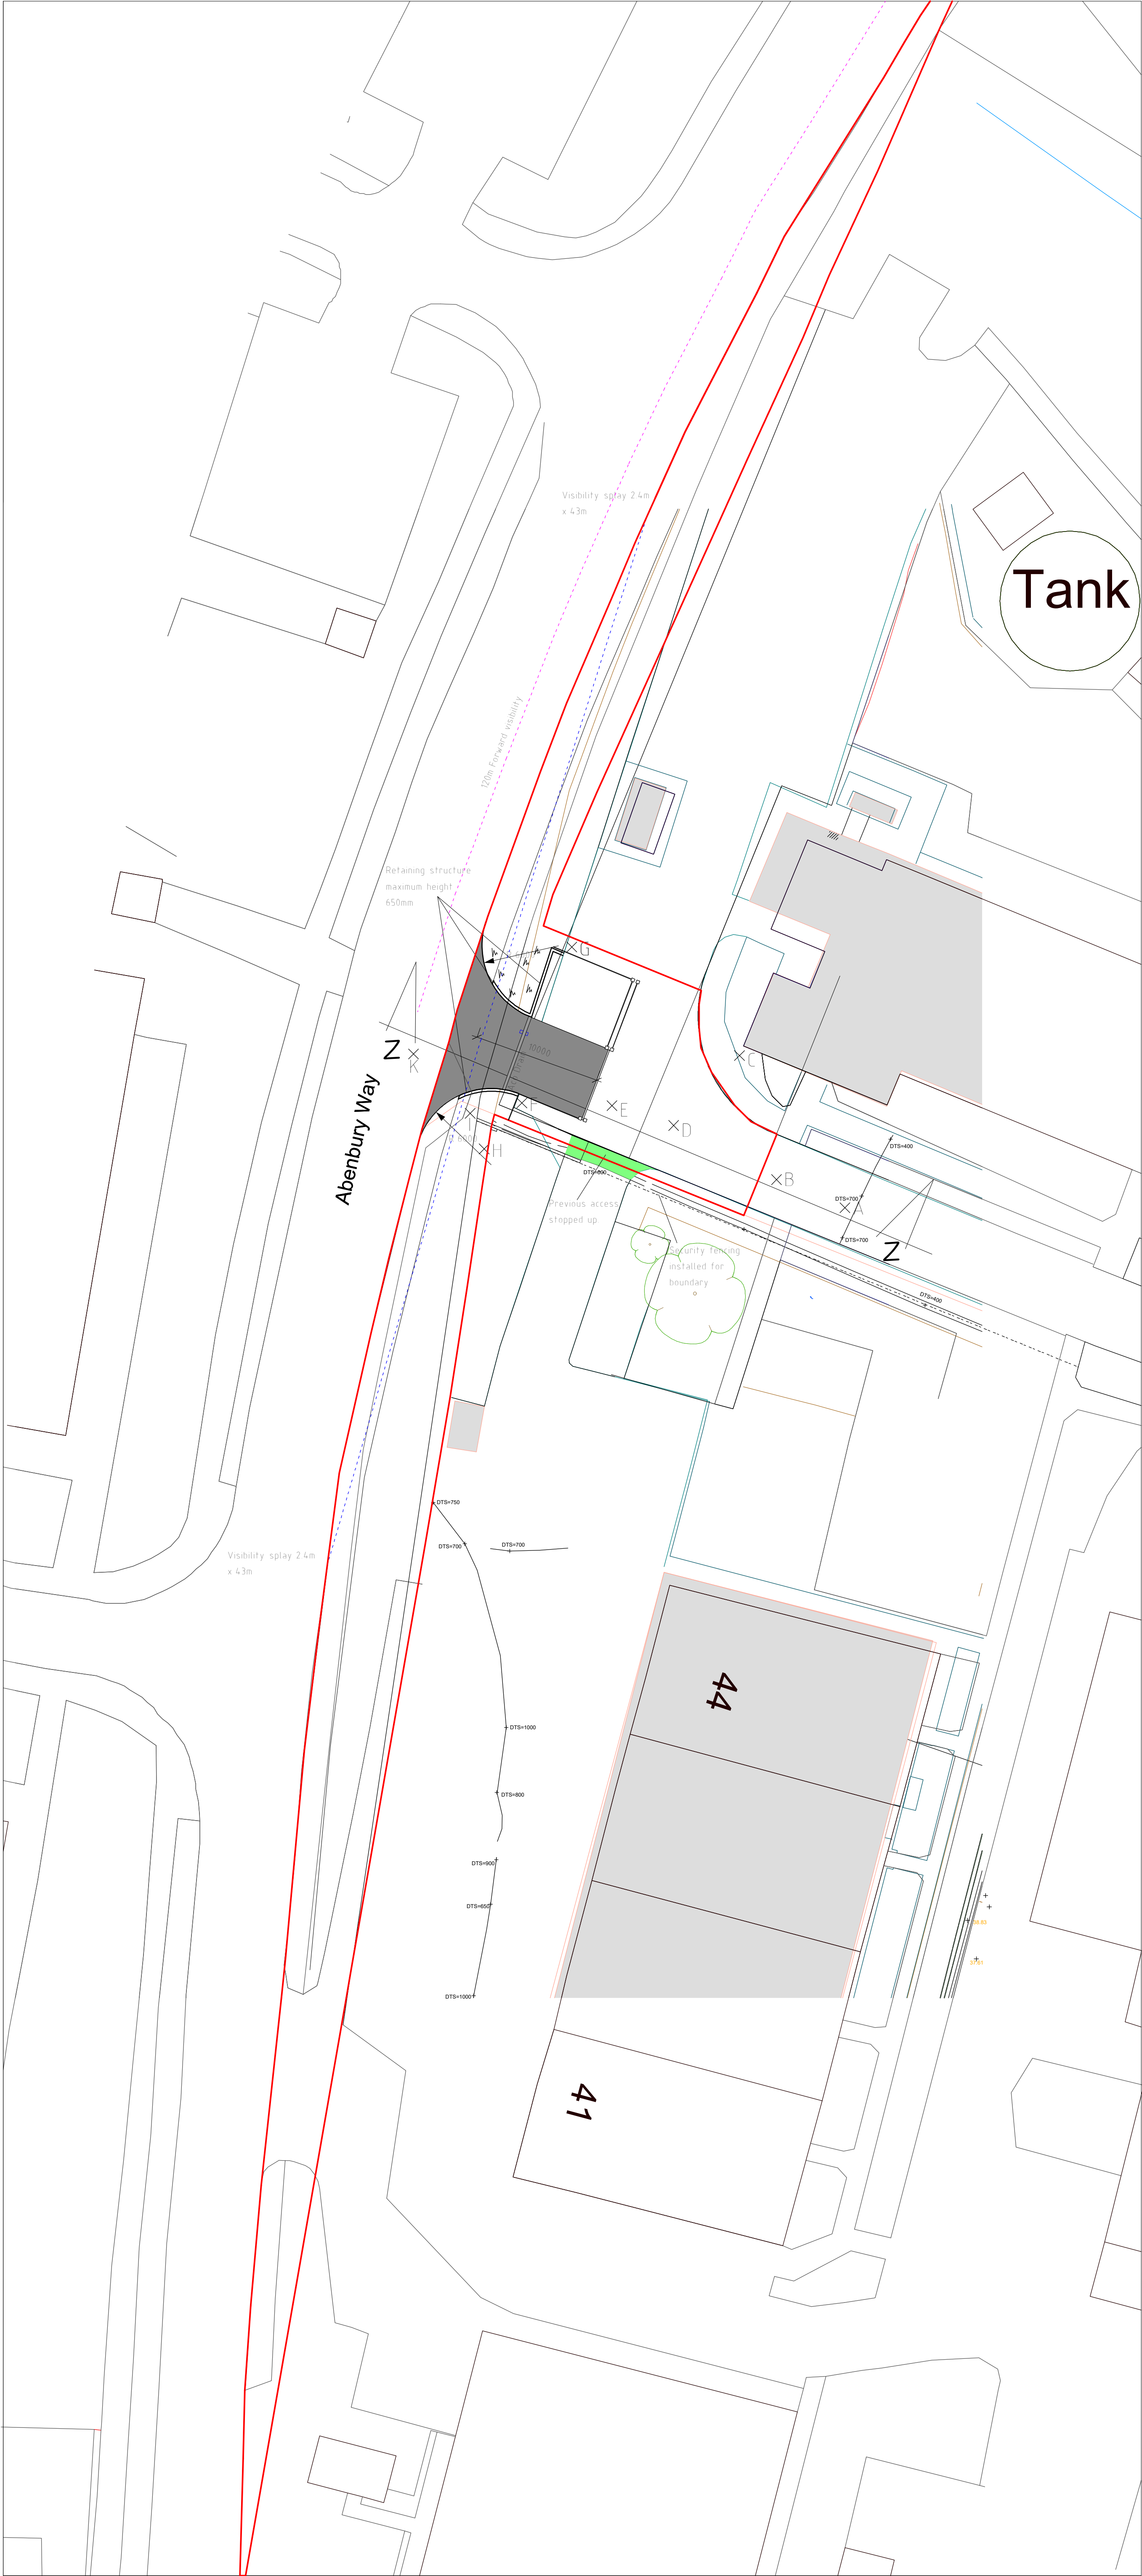
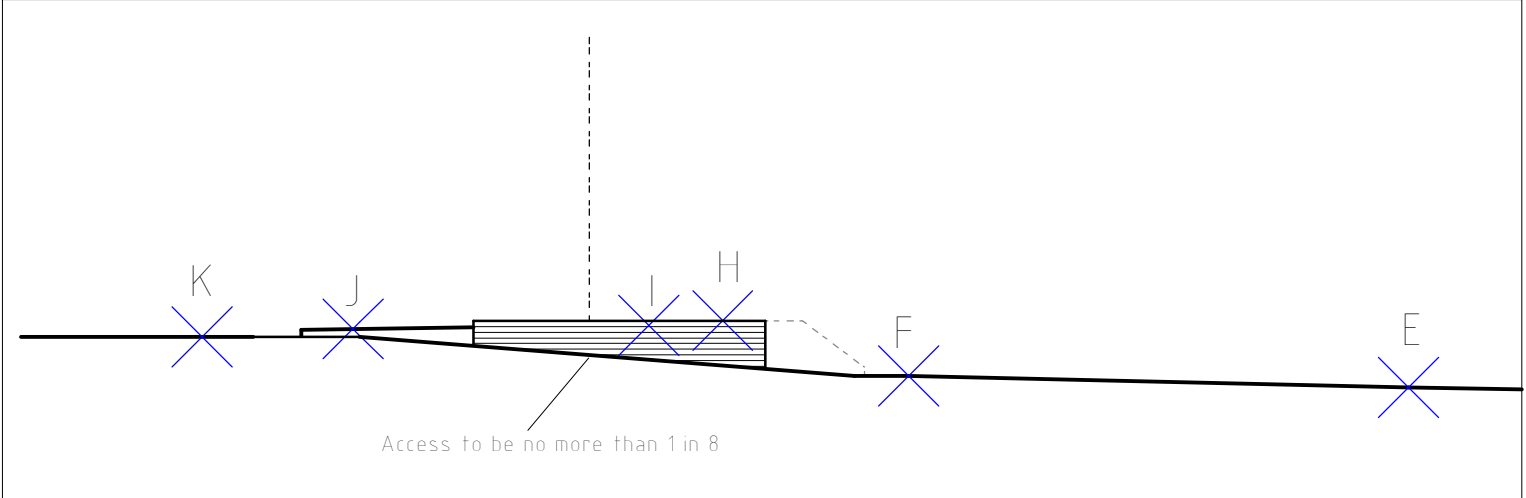


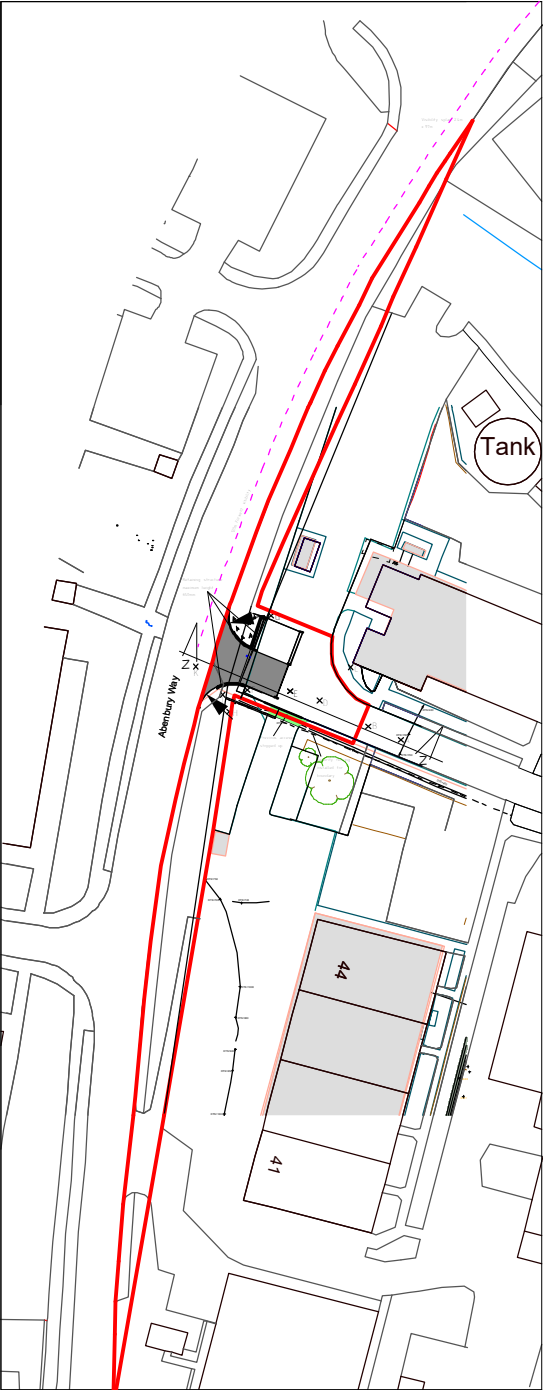

Site Plan 1:250

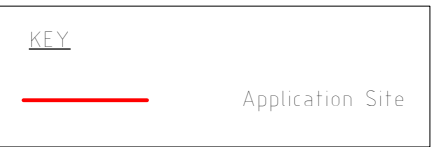

Section Z-Z 1:100

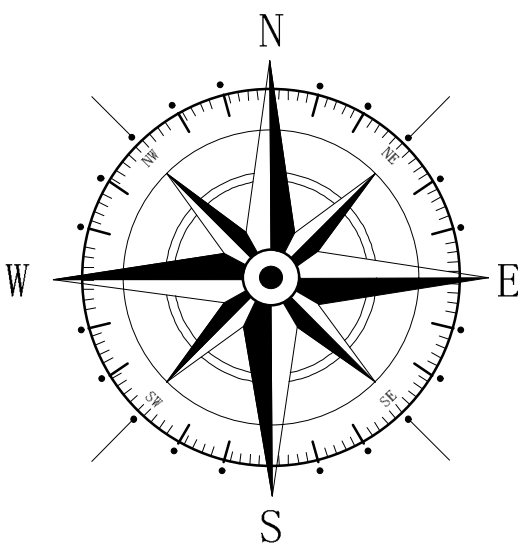

Location Plan 1:1250

Rev	Date	Detail	Initial
E	11/24	Highways Amends	D.J.E
D	07/24	Highways Amends	D.J.E
C	06/24	Highways changes	D.J.E
B	04/24	Highways changes	D.J.E
A	09/23	Boundary and Design Changes	D.J.E

Project:
Proposed Alterations to,
Ipsen Biopharm Ltd
Unit 9, Ash Road North,
Wrexham, LL13 9UF

Title: Planning :Section, Site & Location Plan	Scale: (A1) 1:100, 1:200 & 1:1250
--	---

Drawn By: D.J.Edwards	Date: Aug 2023
--------------------------	-------------------

Drawing No: 1008/003	Sheet: 1 of 1
-------------------------	------------------

Office 3K4,
Redwither Business Tower,
Wrexham. LL13 9XT
Tel: 01978 356500
www.blueprintarchitectural.com
© copyright all rights reserved