


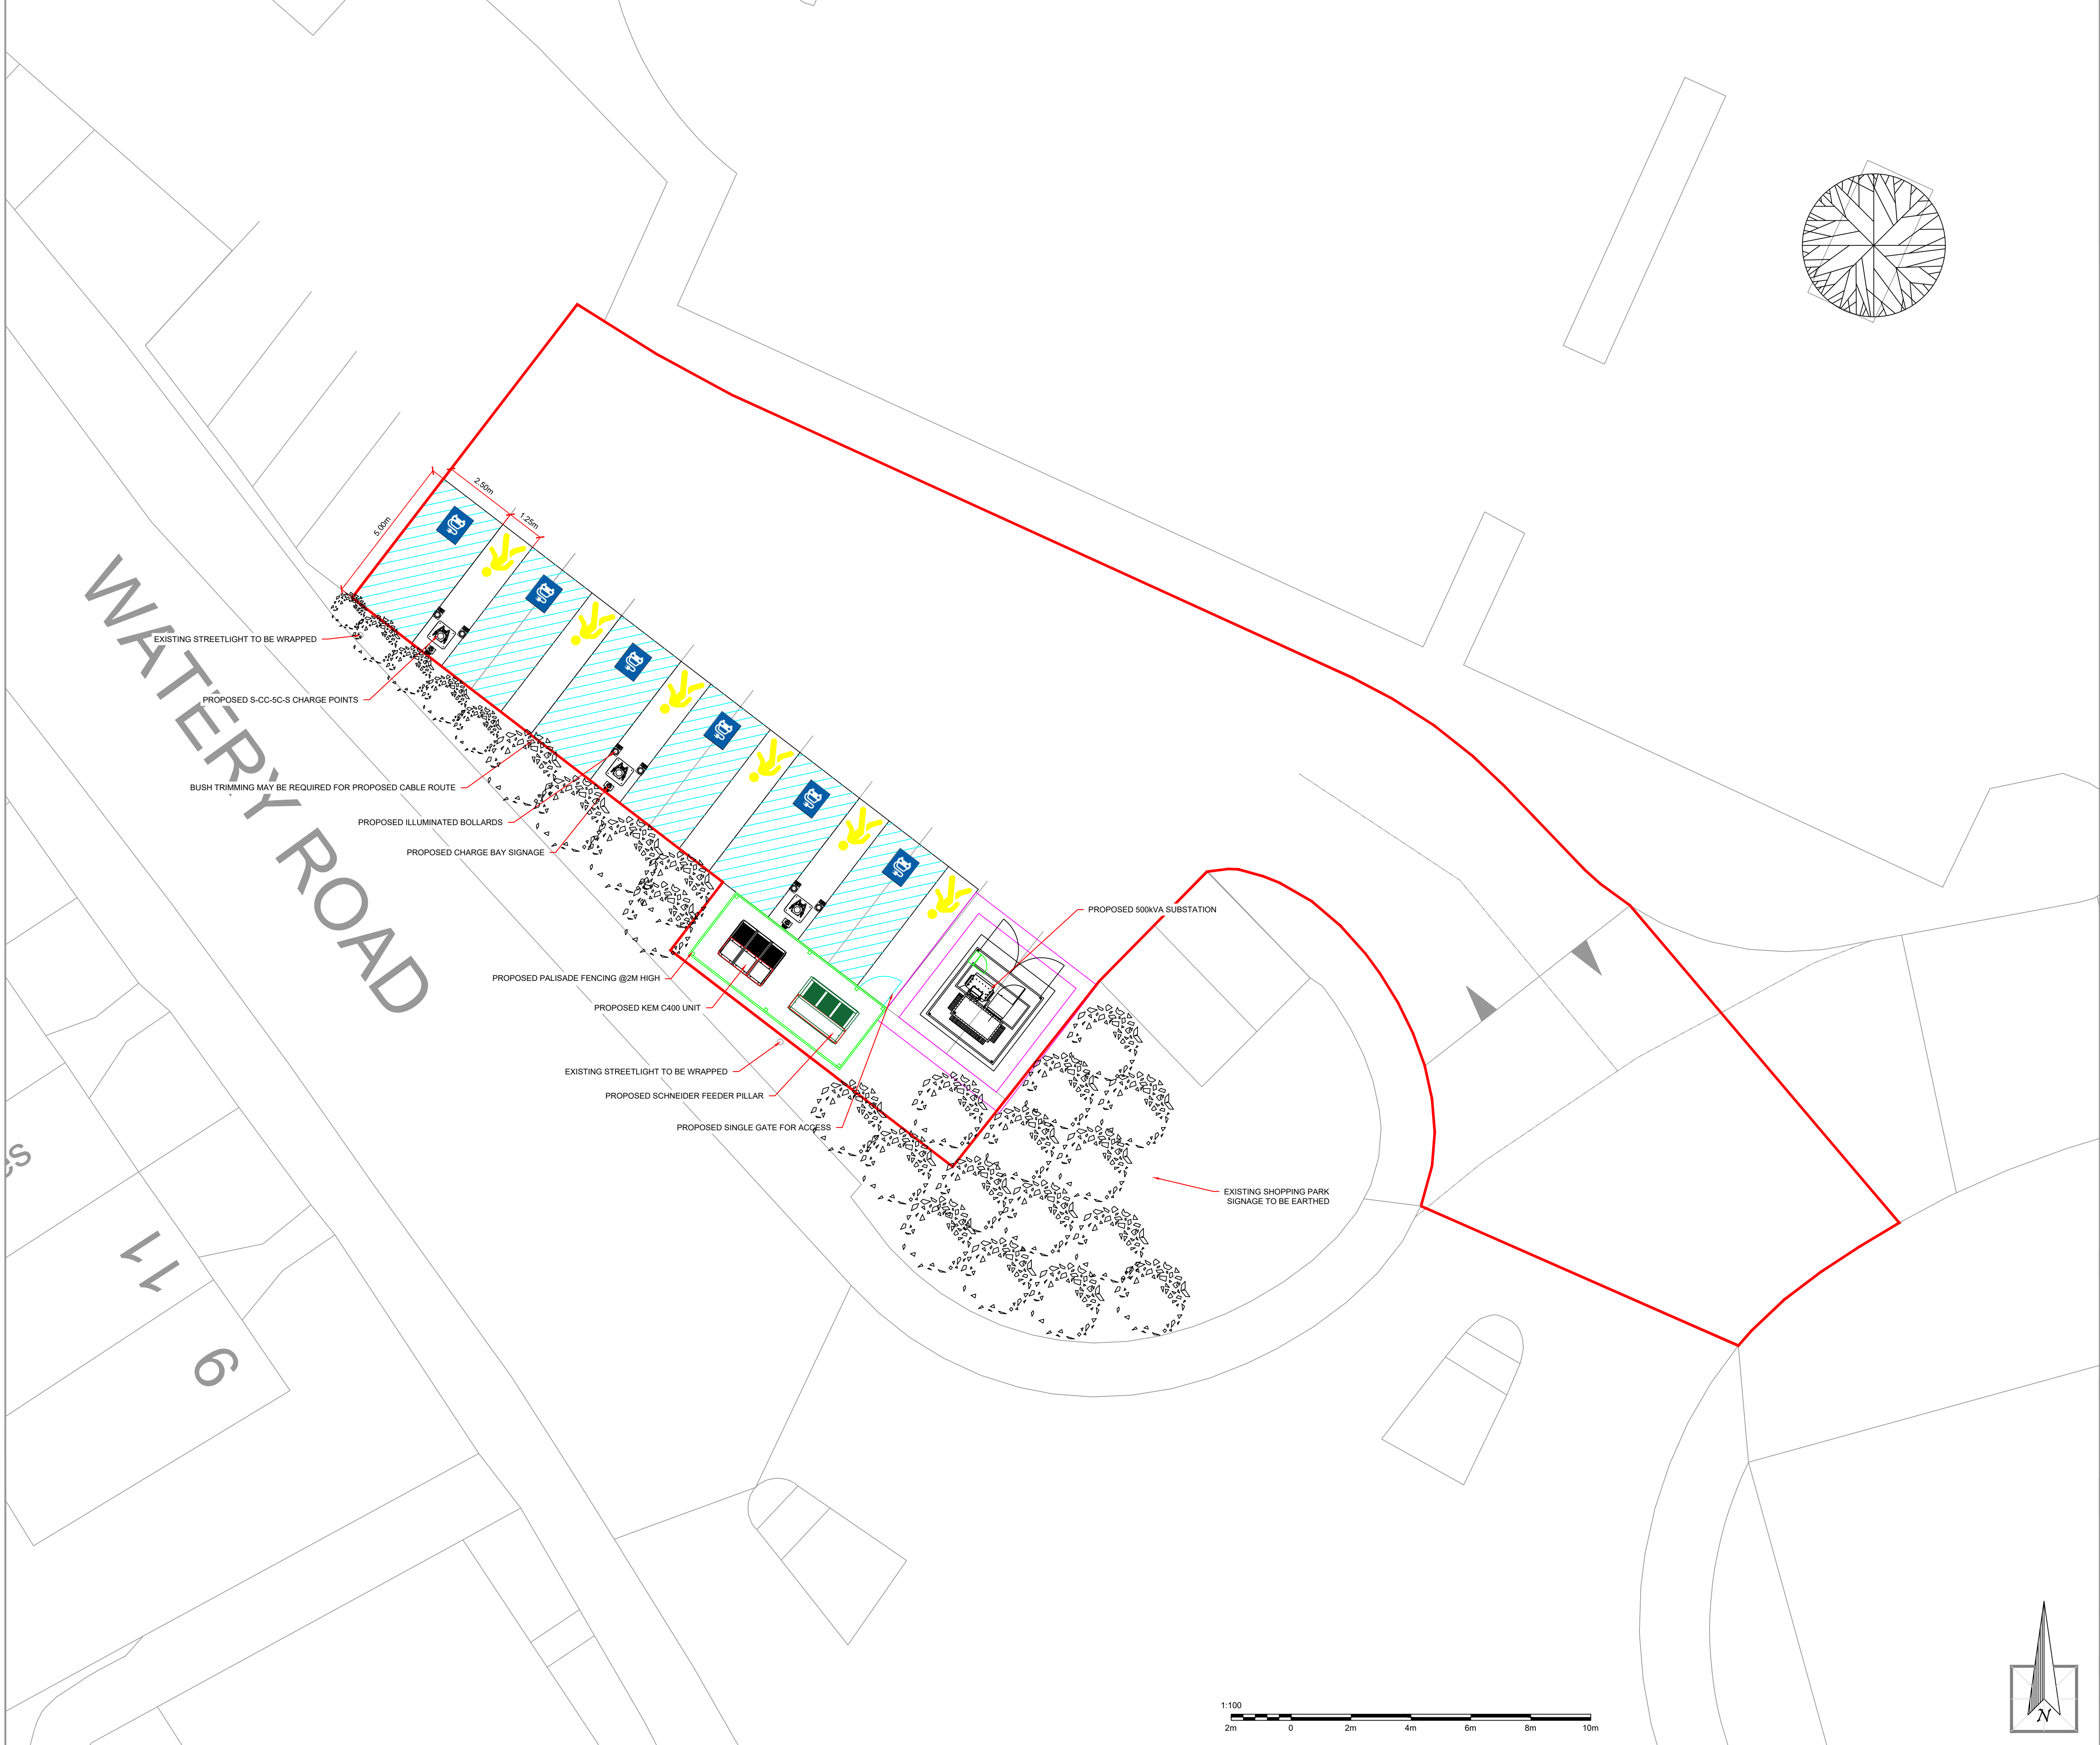

DESIGN NOTES:
6 NO. ELECTRIC HIGHWAY BAYS
ALL LANDSCAPING SHOW AS INDICATIVE



Pure energy from Statkraft

MER, 19th Floor, 22 Bishopsgate, London, EC2N 4BQ Web: uk.mer.eco

This drawing is the property of MER Charging UK Ltd. It must not be reproduced, copied nor its contents divulged without permission.
This drawing is to be read in conjunction with all other engineering drawings, if in doubt - ask, do not scale. The accuracy of information provided on this drawing is believed to be correct at the time of issue but cannot be guaranteed, therefore no liability of any kind is accepted by the company or its agents. The contractor is advised to undertake their own investigation where the presence of existing utilities/apparatus may affect their work.
All work to be carried out in accordance with the relevant British Standards, codes of practice and building practice.

Client					
MER CHARGING UK LTD					
Issue					
PLANNING					
Contract					
WREXHAM ISLAND GREEN SHOPPING PARK, LL13 7LW					
Title					
PROPOSED SITE PLAN					
Date	Drawn	Checked	Approved	Scale	
19/12/23	CG	EW	BJG	1:100 @ A1	
Drawing Number	E23-0155-P-011			Revision	0