




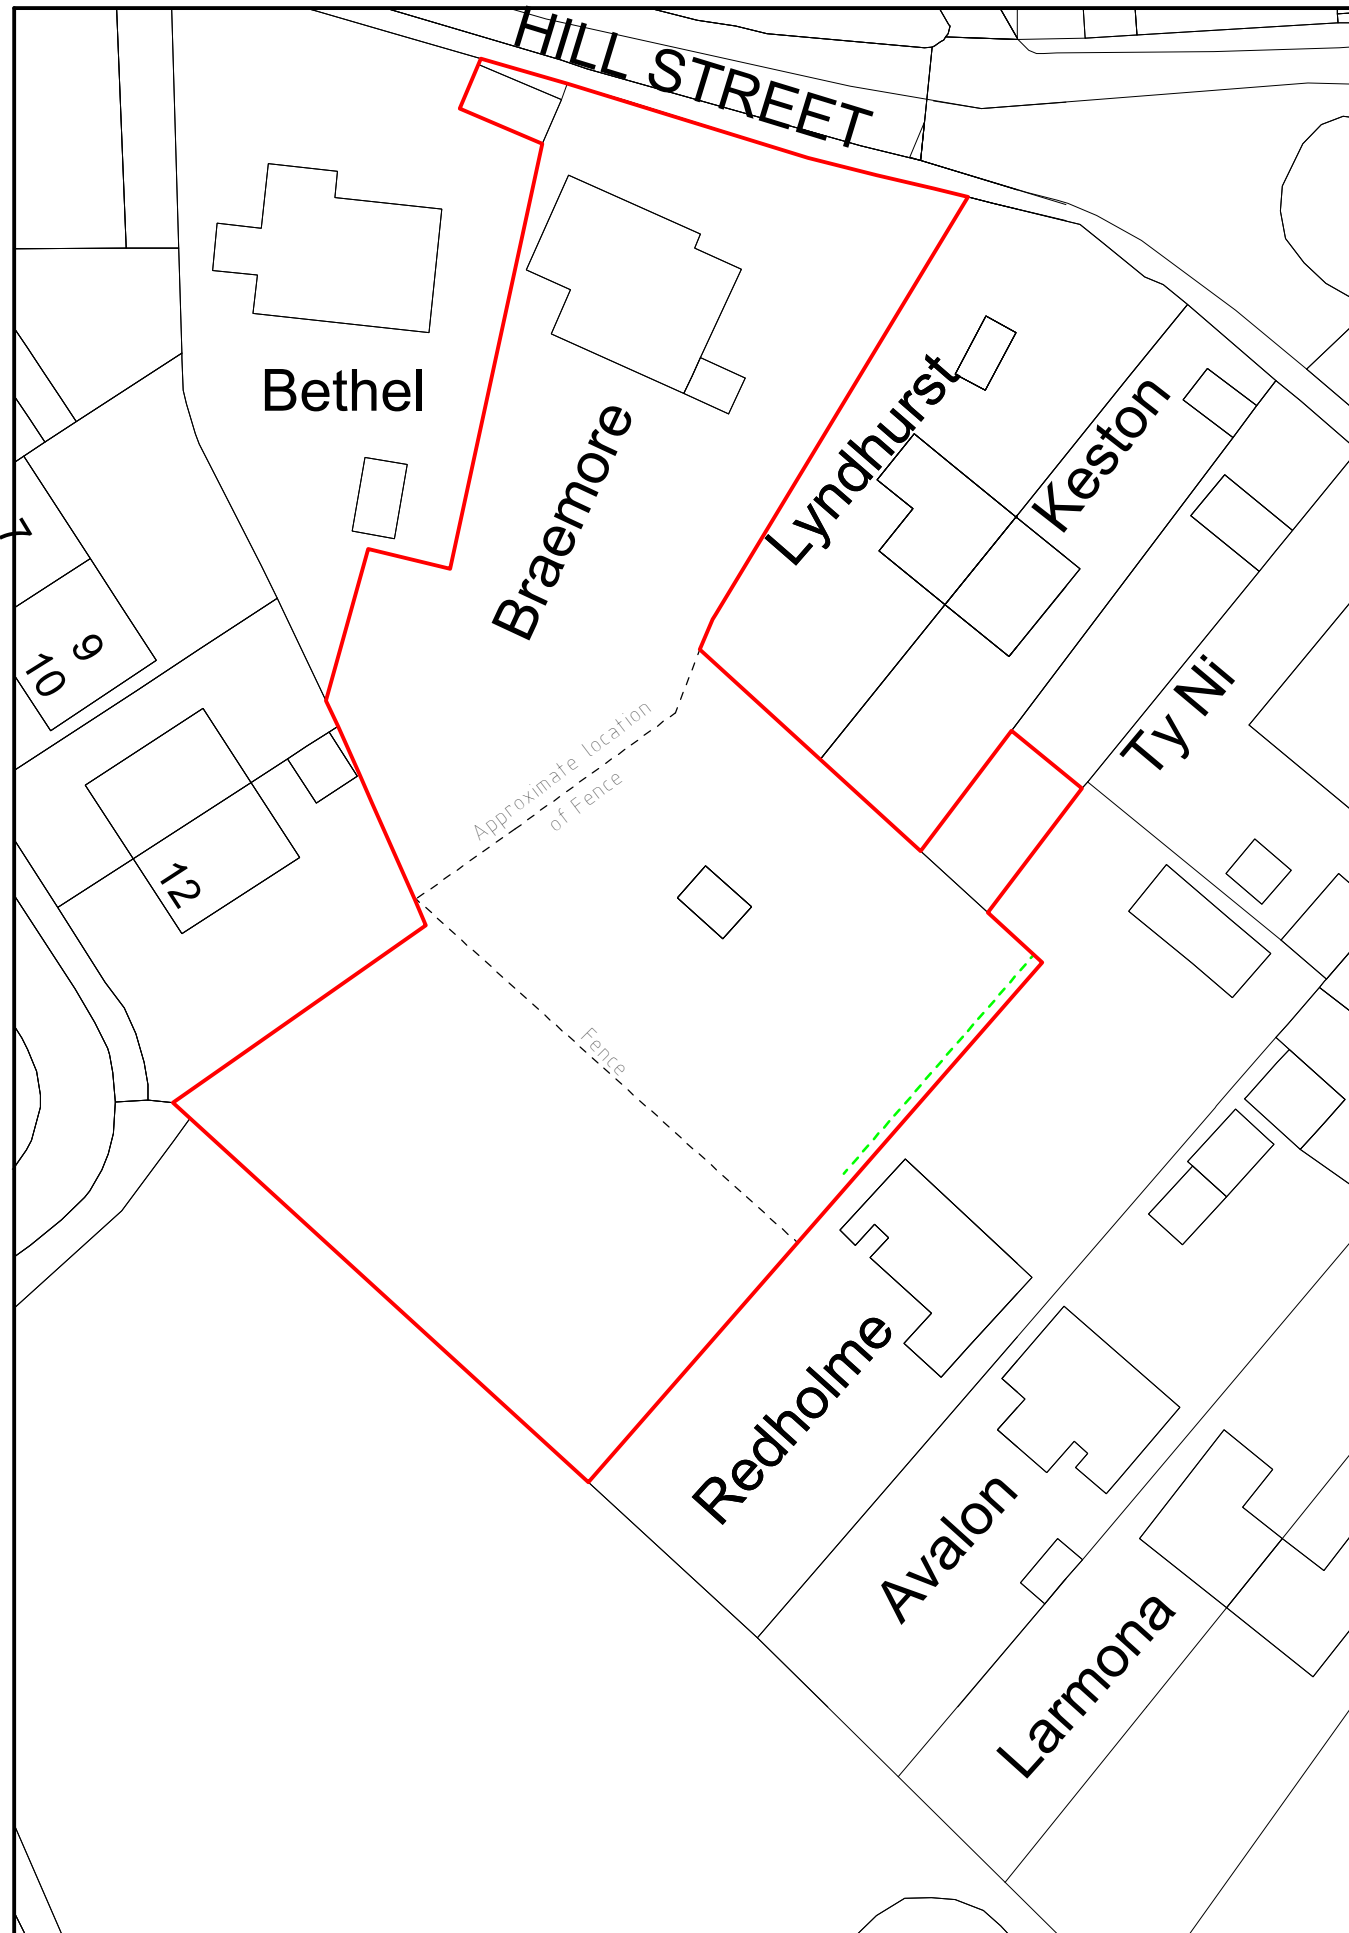

Site Plan 1:500

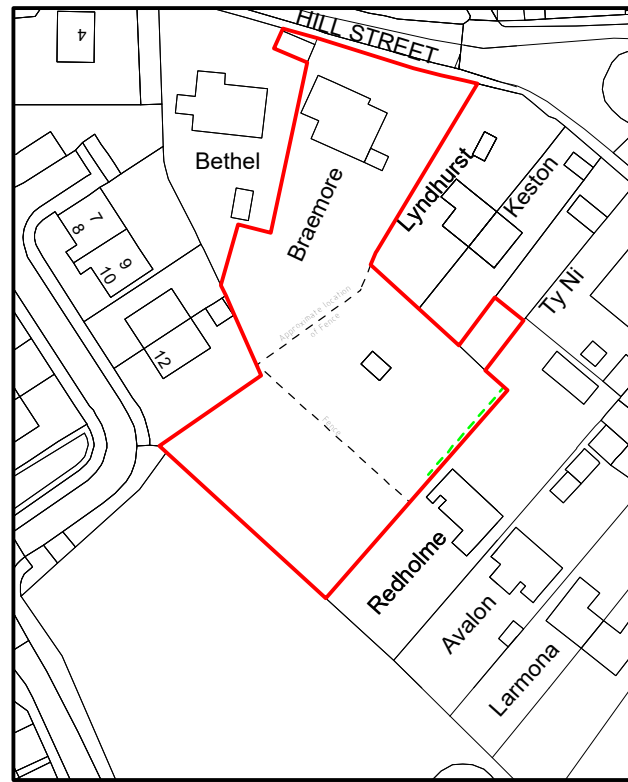

Location Plan 1:1250

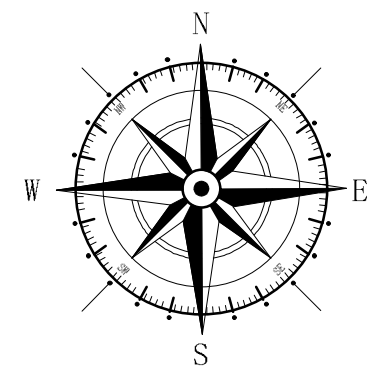

Key

— Land Owned By Applicant

Rev	Date	Detail	Initial

Project:
 Proposed Residential dwelling on land associated with, Braemore, Hill Street, Cefn Mawr, Wrexham, LL14 3BB

Title: Existing: Site & Location Plan	Scale: (A3) 1:500 & 1:1250
---	--------------------------------------

Drawn By: D.J. Edwards	Date: July 2023
----------------------------------	---------------------------

Drawing No: R126/001	Sheet: 1 of 1
--------------------------------	-------------------------

Office 3K4,
 Redwither Business Tower,
 Wrexham. LL13 9XT
 Tel: 01978 356500
www.blueprintarchitectural.com
 © copyright all rights reserved