



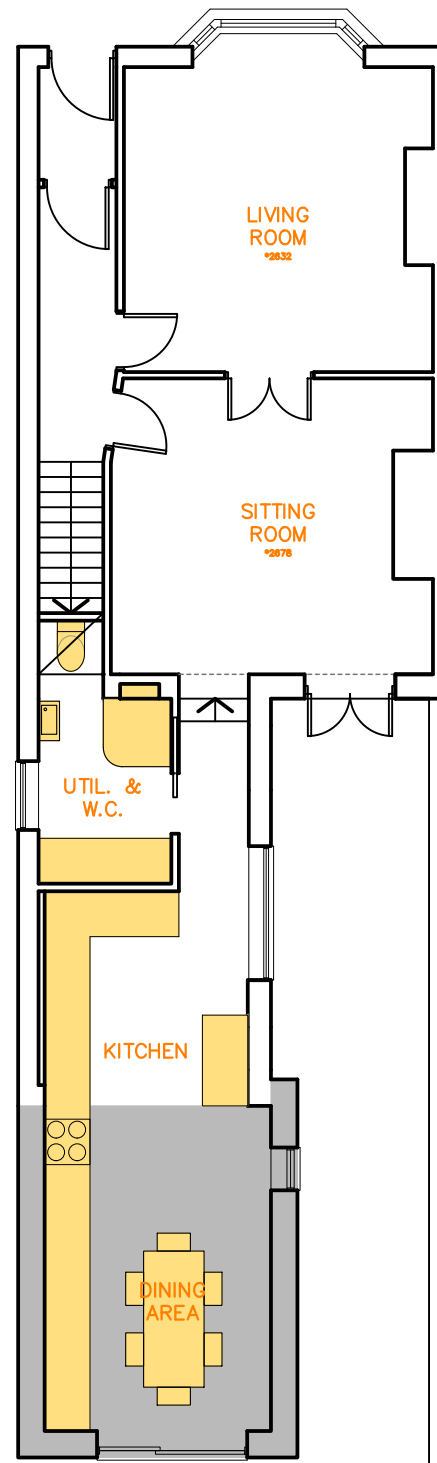

1 GROUND FLOOR PLAN

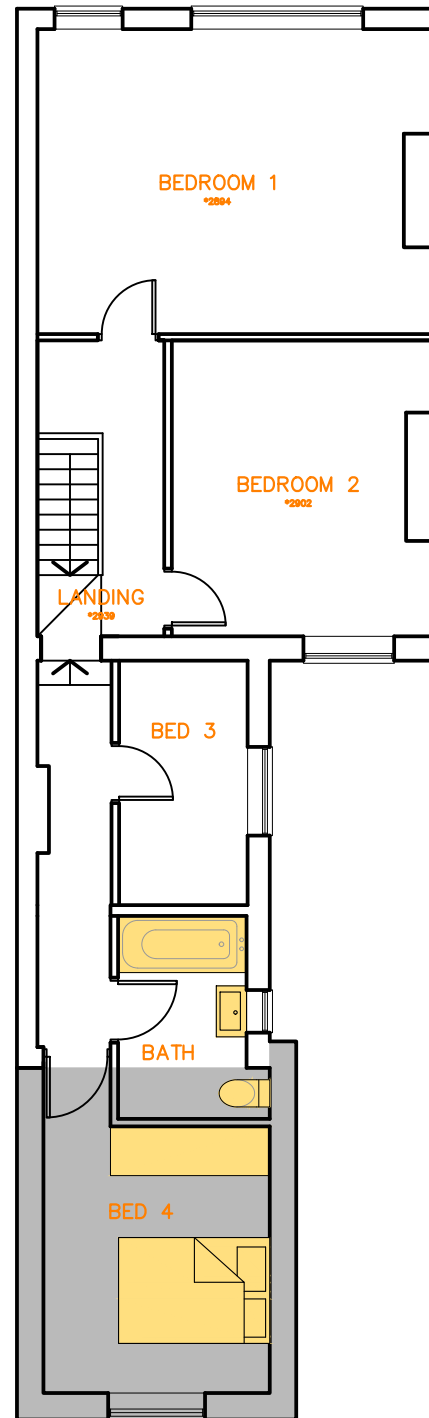


2 FIRST FLOOR PLAN

FOR PLANNING APPLICATION PURPOSES ONLY

SCALE @ 1:100

0 1 5 M

N

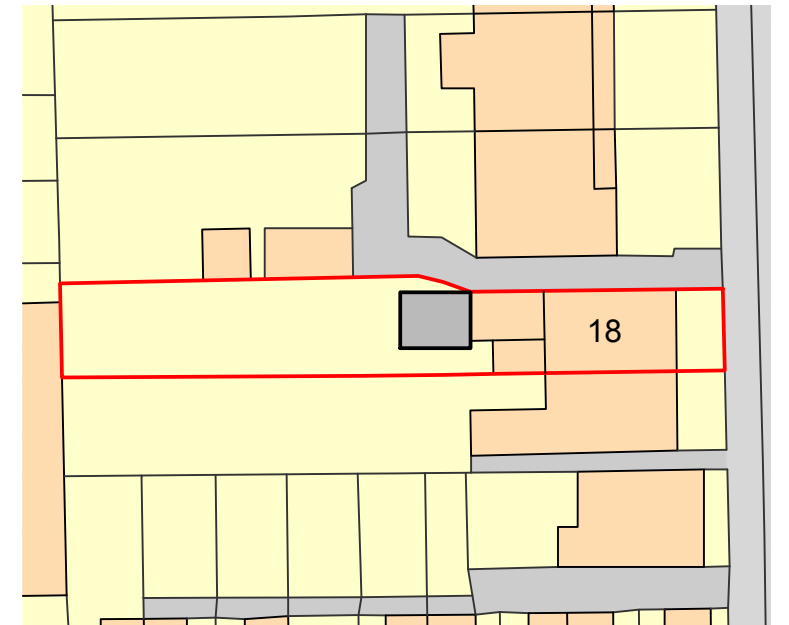

3 BLOCK PLAN 1:500

DENOTES EXTENSION

A - 18 JAN. 24 - FIRST ISSUE

InSite ARCHITECTURE

11A LOWER BRIDGE ST.
CHESTER
CH1 1RS
t. 01244 573282
mail@insitearchitecture.co.uk

18 PERCY RD. WREXHAM LL13 7EE

PROPOSED REAR EXTENSION

PROPOSED FLOOR PLANS
& BLOCK PLAN

SCALE 1:100 / 500 @ A3

dwg : ISA 506 P 200

revision:

A

WARNING: DO NOT SCALE FROM PRINTS - WORK FROM FIGURED DIMENSIONS ONLY
THIS DRAWING REMAINS THE LEGAL PROPERTY OF INSITE ARCHITECTURE AND UNAUTHORISED USE OR
REPRODUCTION OF IT (EITHER PHYSICALLY OR DIGITALLY), OR ANY USE OF IT FOR STATUTORY APPLICATIONS IS
EXPRESSLY FORBIDDEN WITHOUT PRIOR CONSENT. ALL DRAWINGS ARE SUBJECT TO COPYRIGHT LAW.