


ROOF TILES TO MATCH
EXISTING DWELLING AND TO
LA APPROVAL


RENDER FINISH TO MATCH
EXISTING DWELLING AND TO
LA APPROVAL




FRONT ELEVATION

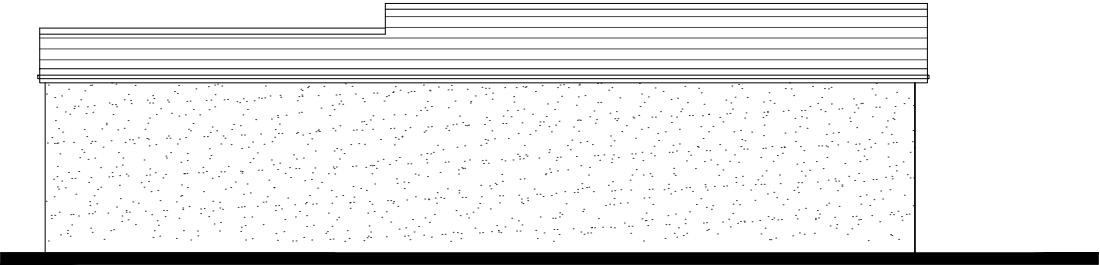

SIDE ELEVATION

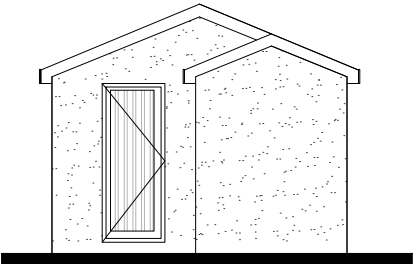

REAR ELEVATION

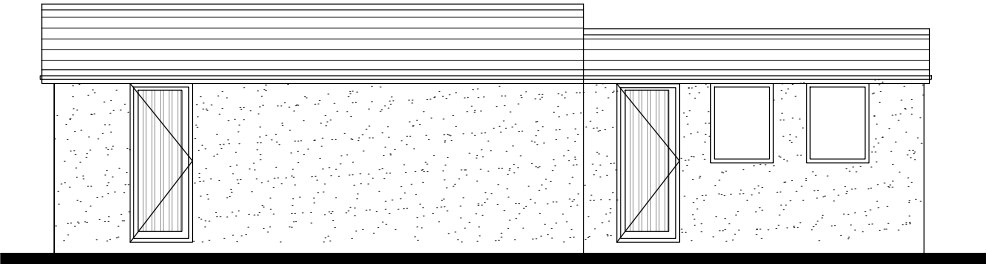

SIDE ELEVATION

CLIENT MR & MRS TYSON	
PROJECT OAKDALE PANT LANE GRESFORD WREXHAM LL12 8HB	
DESCRIPTION OF WORKS PROPOSED REPOSITIONING OF GARAGE AND STORE	
SHEET TITLE PROPOSED ELEVATIONS	
SCALE 1:100@A3	
DATE MAR 2024	No. 003
 ACS88 ARCHITECTURE Tel: 07414145345 Website: www.ACS88.co.uk © THIS DRAWING IS COPYRIGHT. WORKING UNDER THE REGISTERED NAME CW9 8WW CAD Services LTD REGISTERED COMPANY THIS DRAWING AND THE BUILDING WORKS DEPICTED ARE THE COPYRIGHT OF CW9 8WW CAD SERVICES LIMITED AND MAY NOT BE REPRODUCED OR AMENDED EXCEPT BY WRITTEN PERMISSION. NO LIABILITY WILL BE ACCEPTED FOR AMENDMENTS MADE BY OTHER PERSONS.	