



PROPOSED SINGLE STOREY EXTENSION AT 14 EAST AVENUE, RUABON FOR MRS TRACEY WILLIAMS

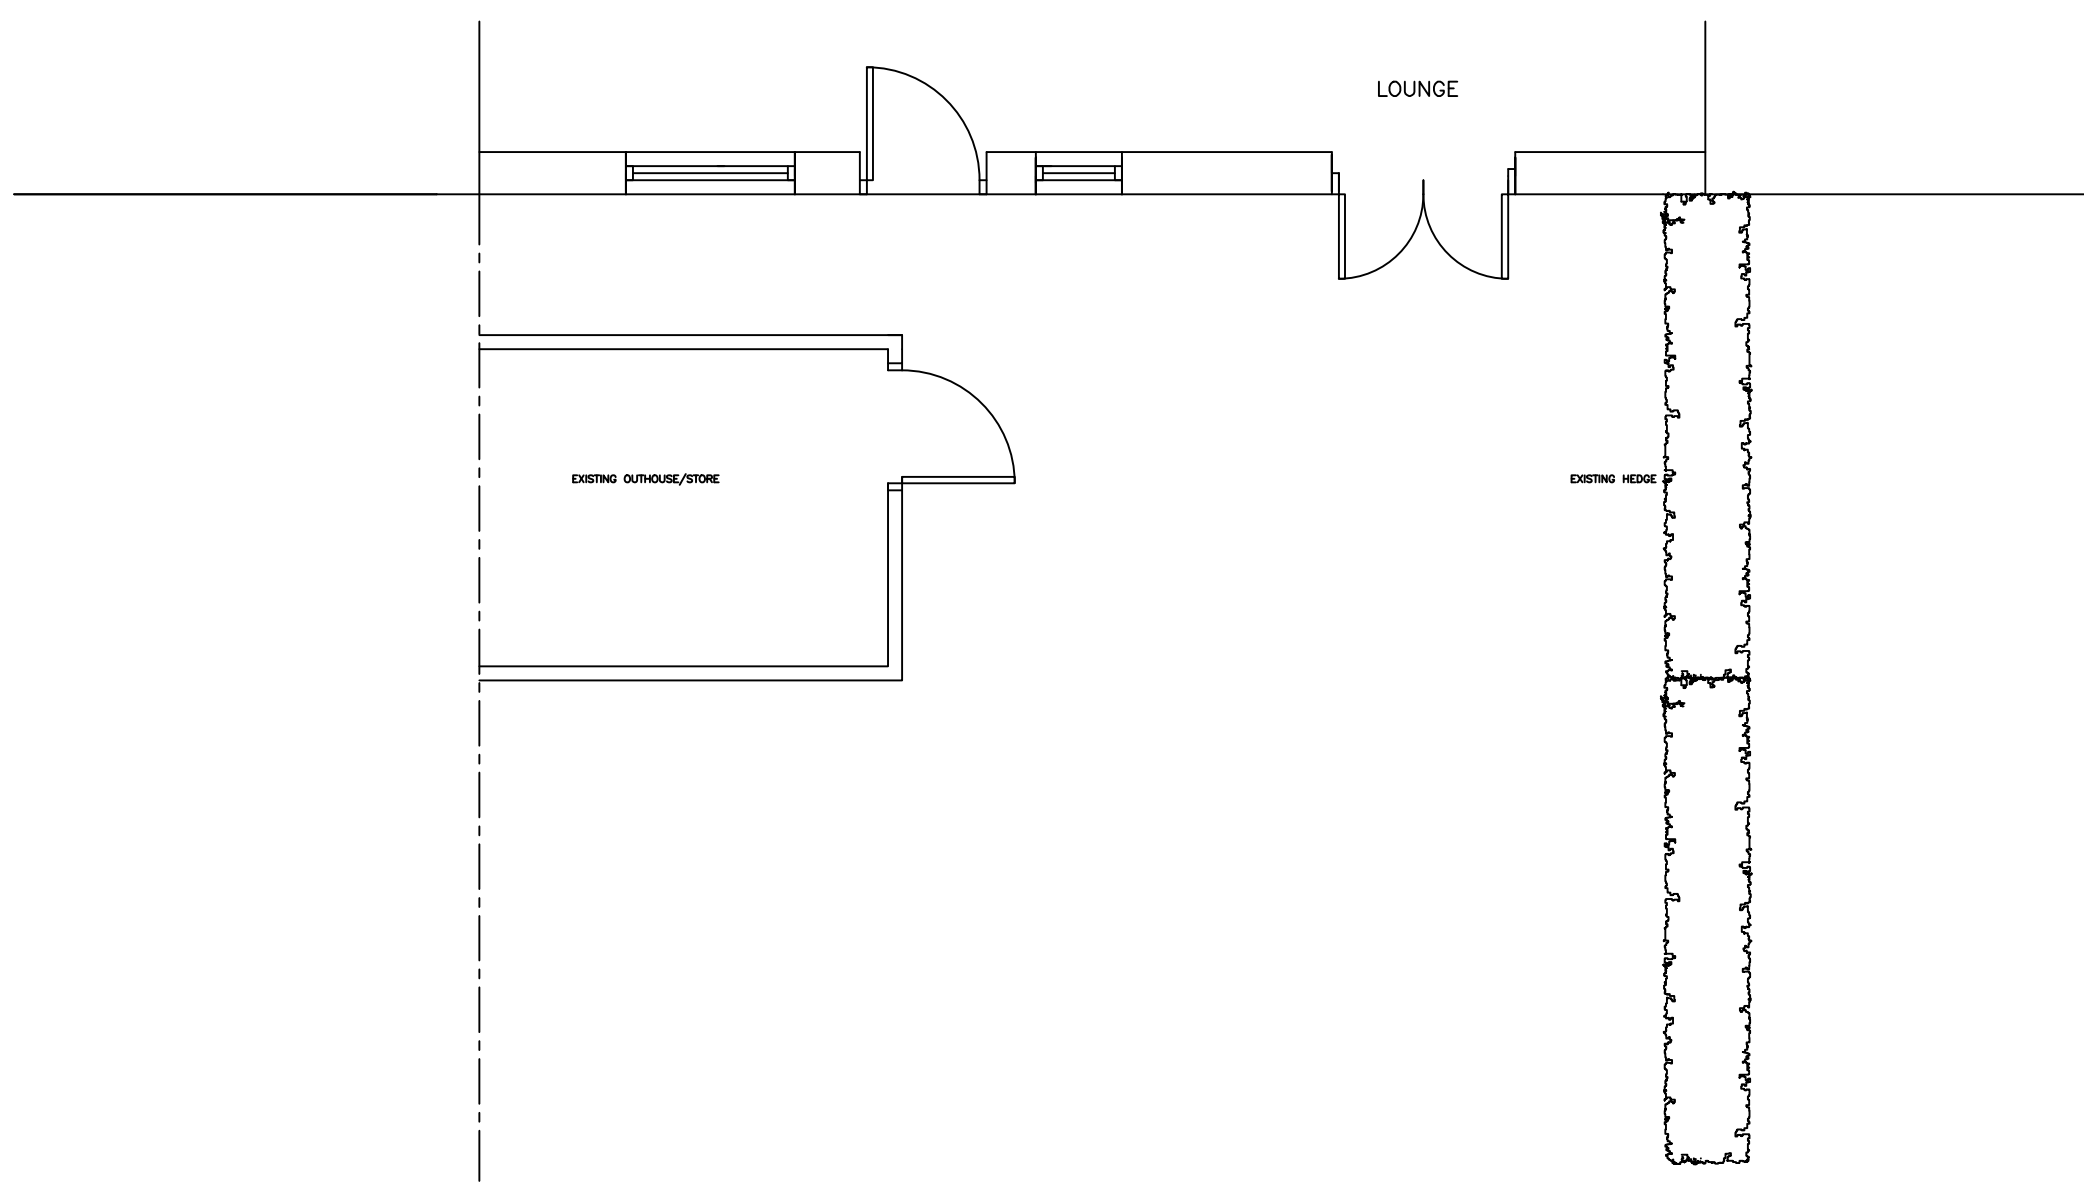


EXISTING GROUND FLOOR PLAN




EXISTING REAR ELEVATION

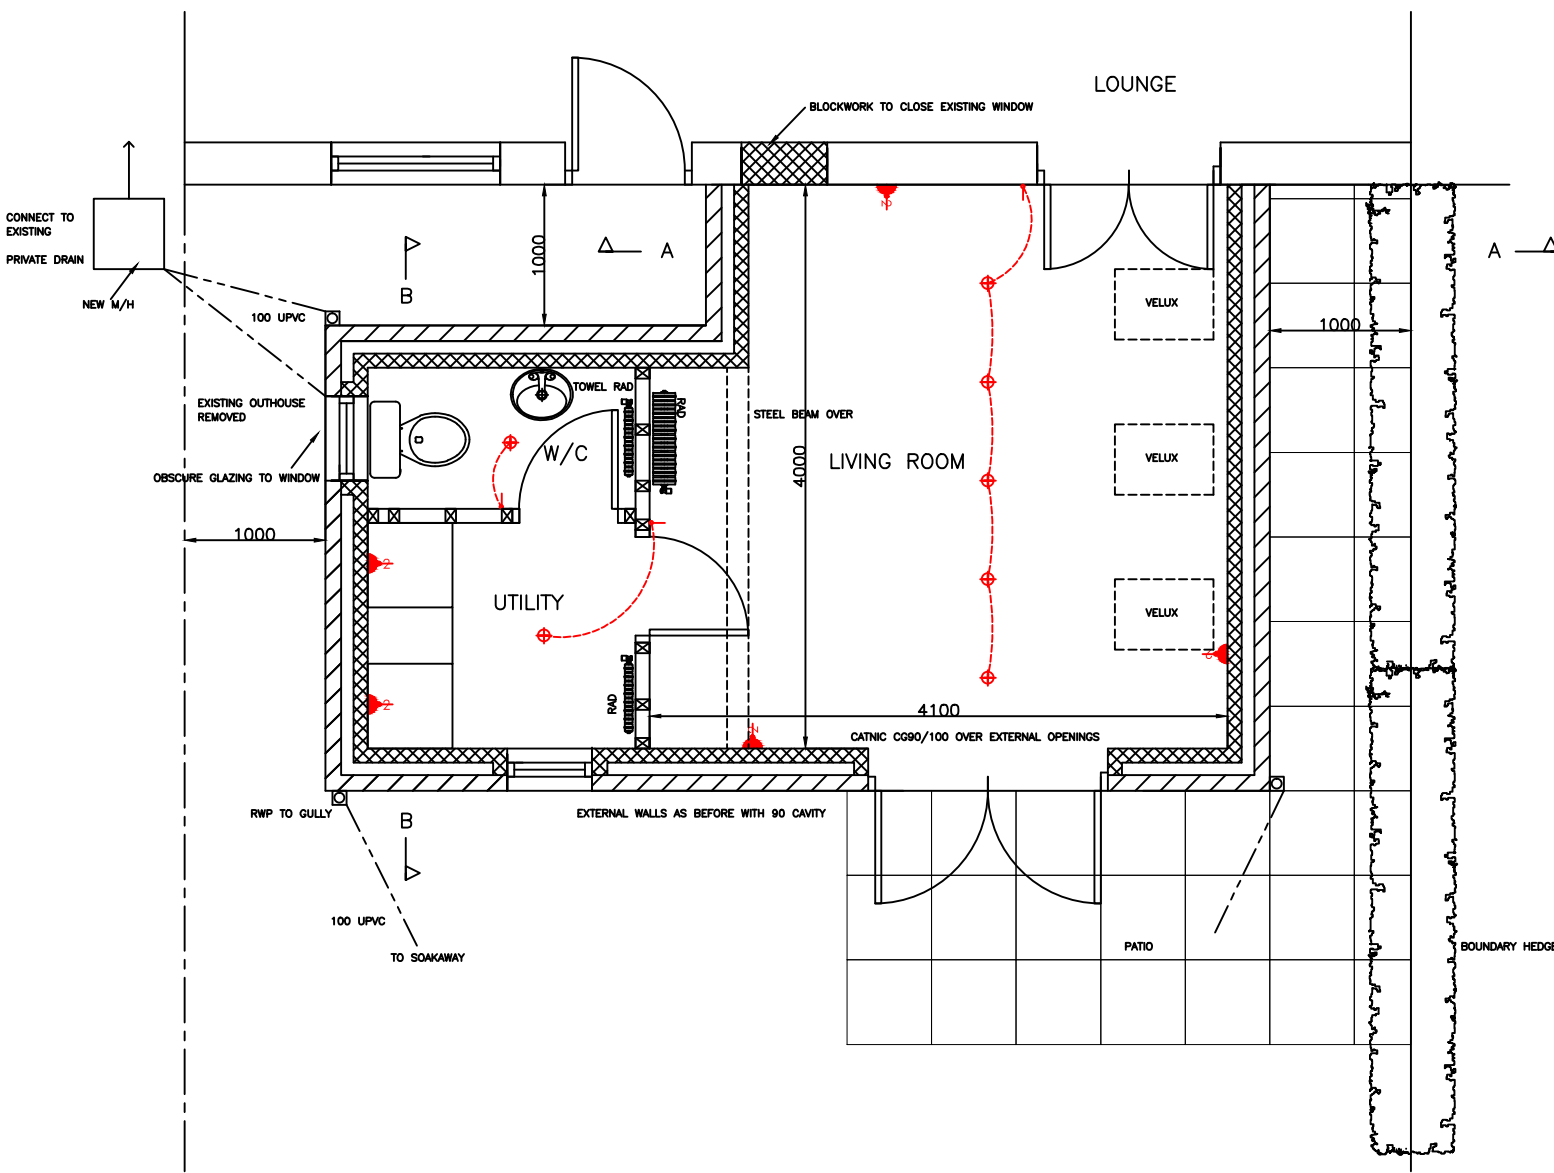


PROPOSED GROUND FLOOR PLAN

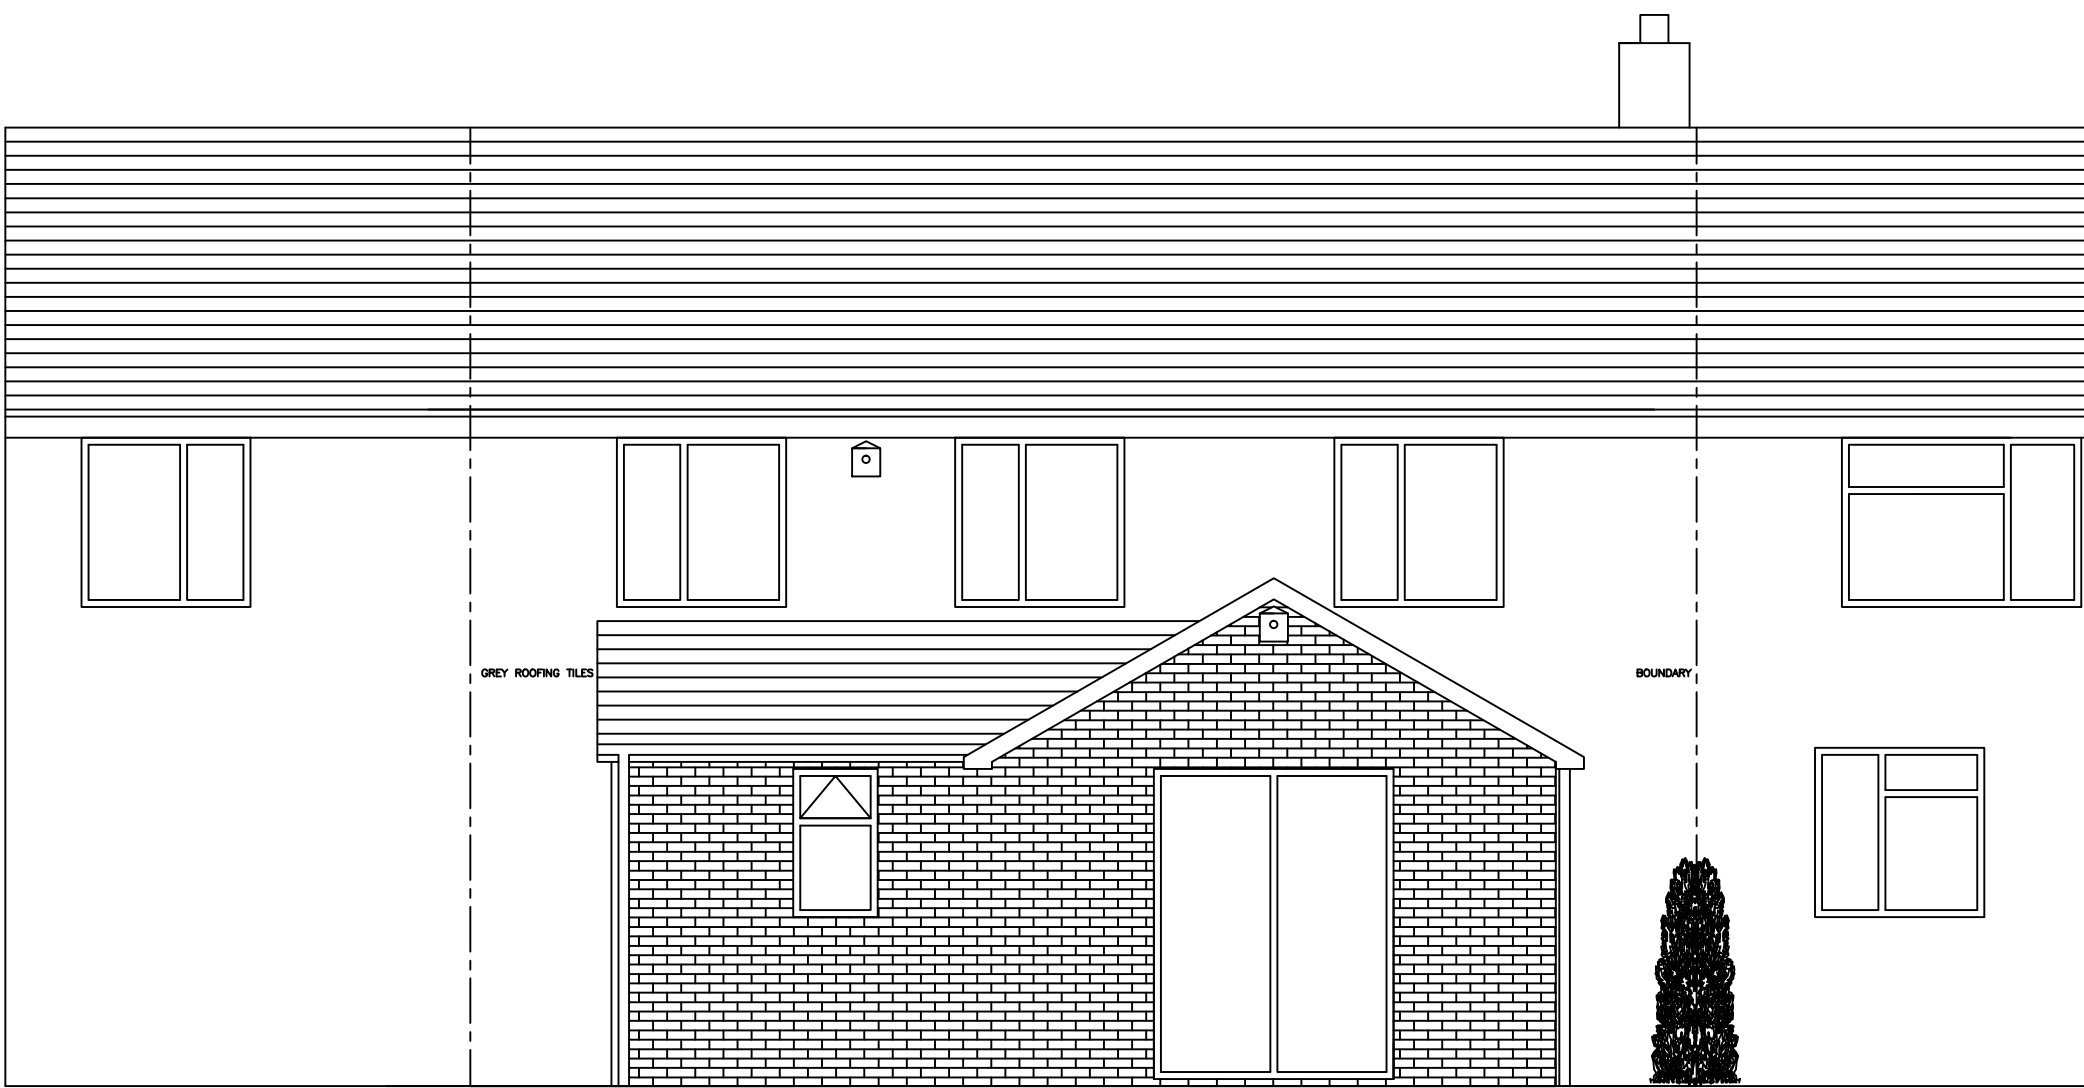


PROPOSED REAR ELEVATION

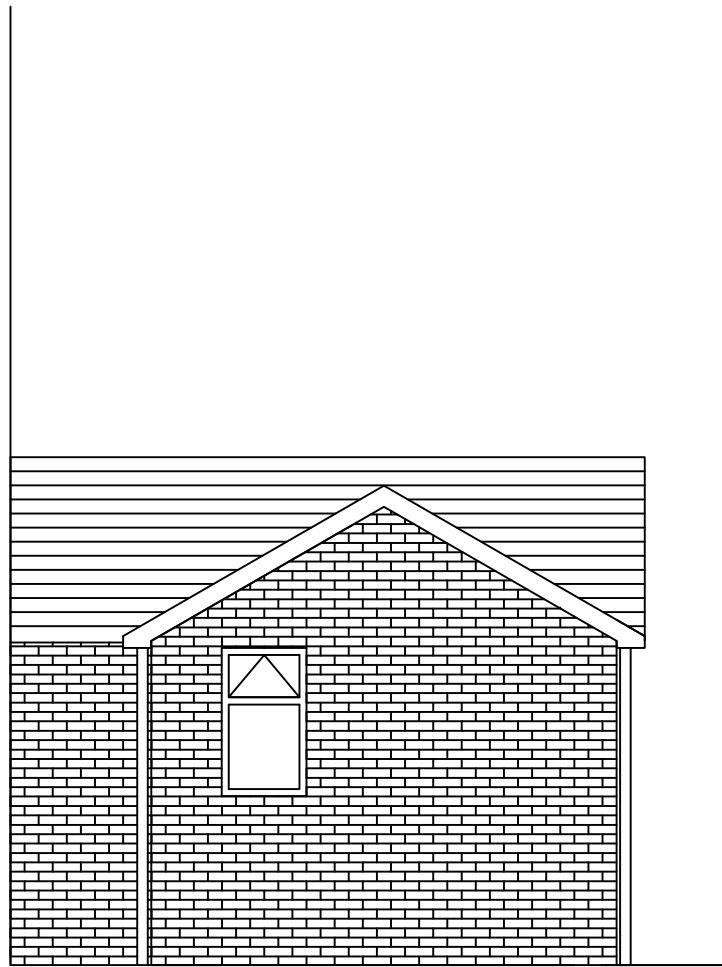


PROPOSED SIDE ELEVATION

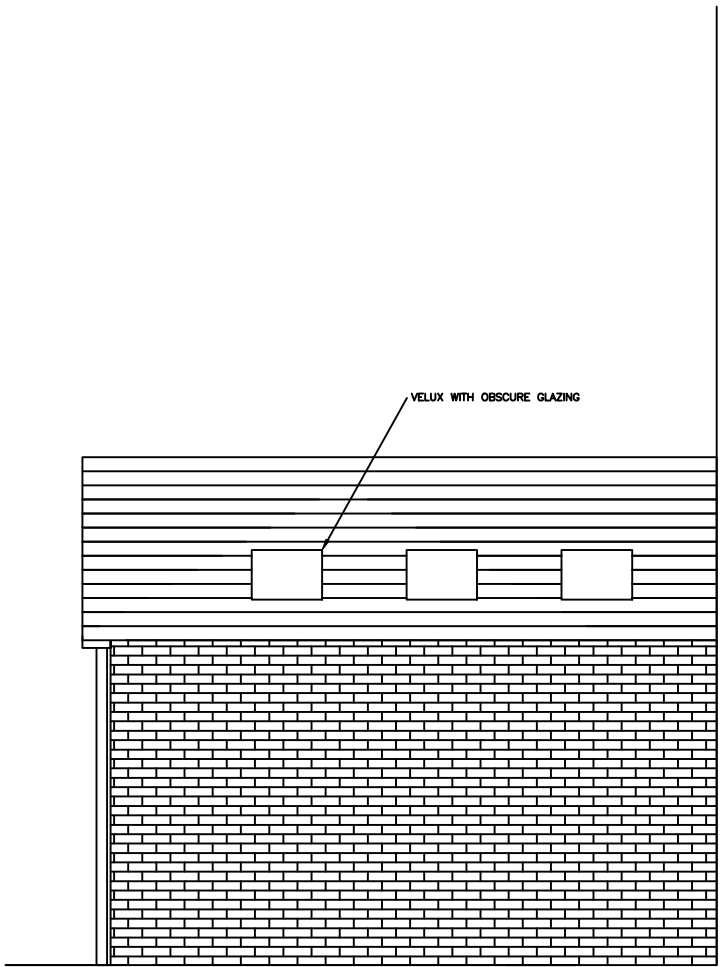

PROPOSED SIDE ELEVATION

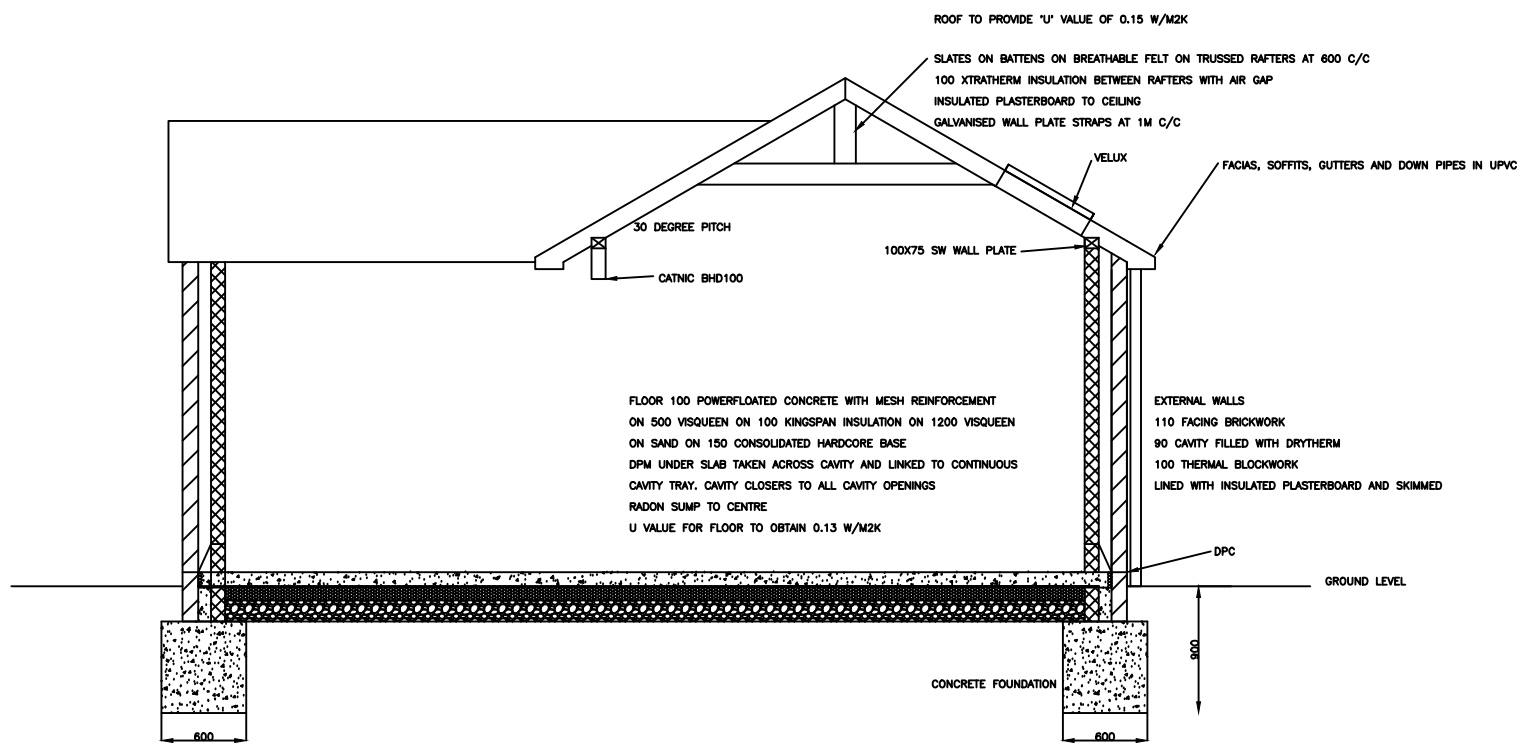

PROPOSED SECTION A/A

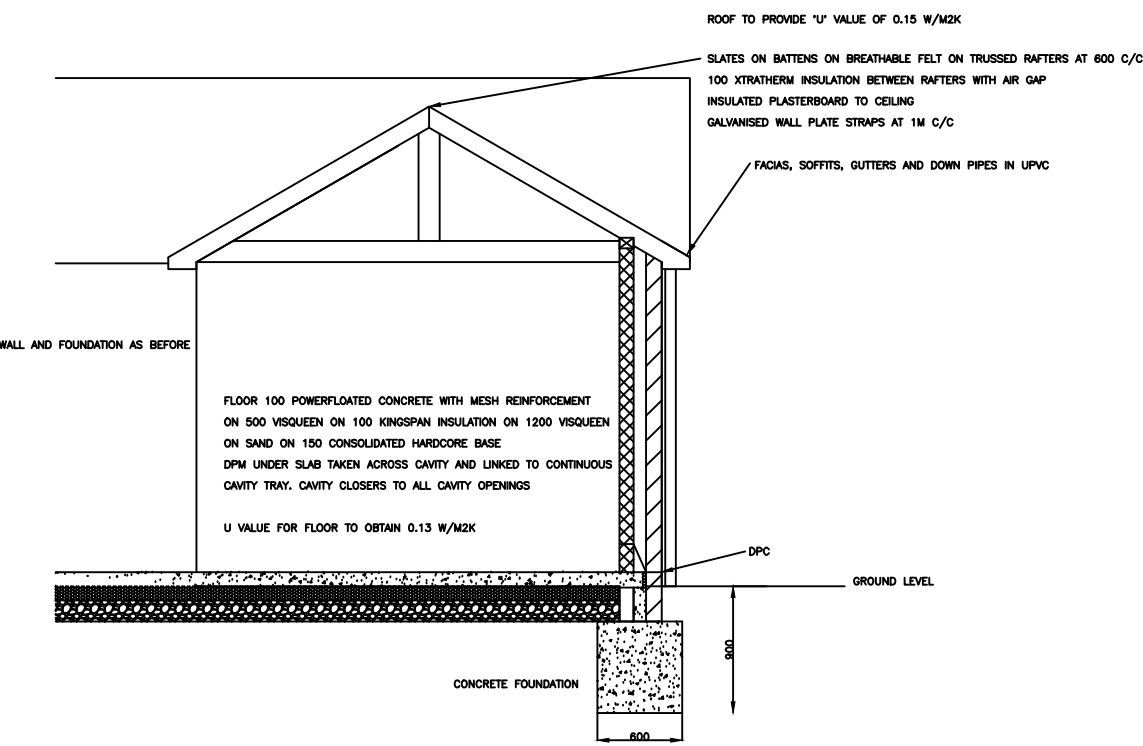

PROPOSED SECTION B/B

Building Design Solutions

Mbl: 07771718692
Email: bds.roberts@btinternet.com

Project Name: Mrs Tracey Williams
Project Number: BDS001011

DATE: 24.07.2024 SIGN: G Roberts

SCALE: 1:50 @ A0 DRAWING NUMBER

NOTE: Plan and Elevation as Existing
and Proposed

02